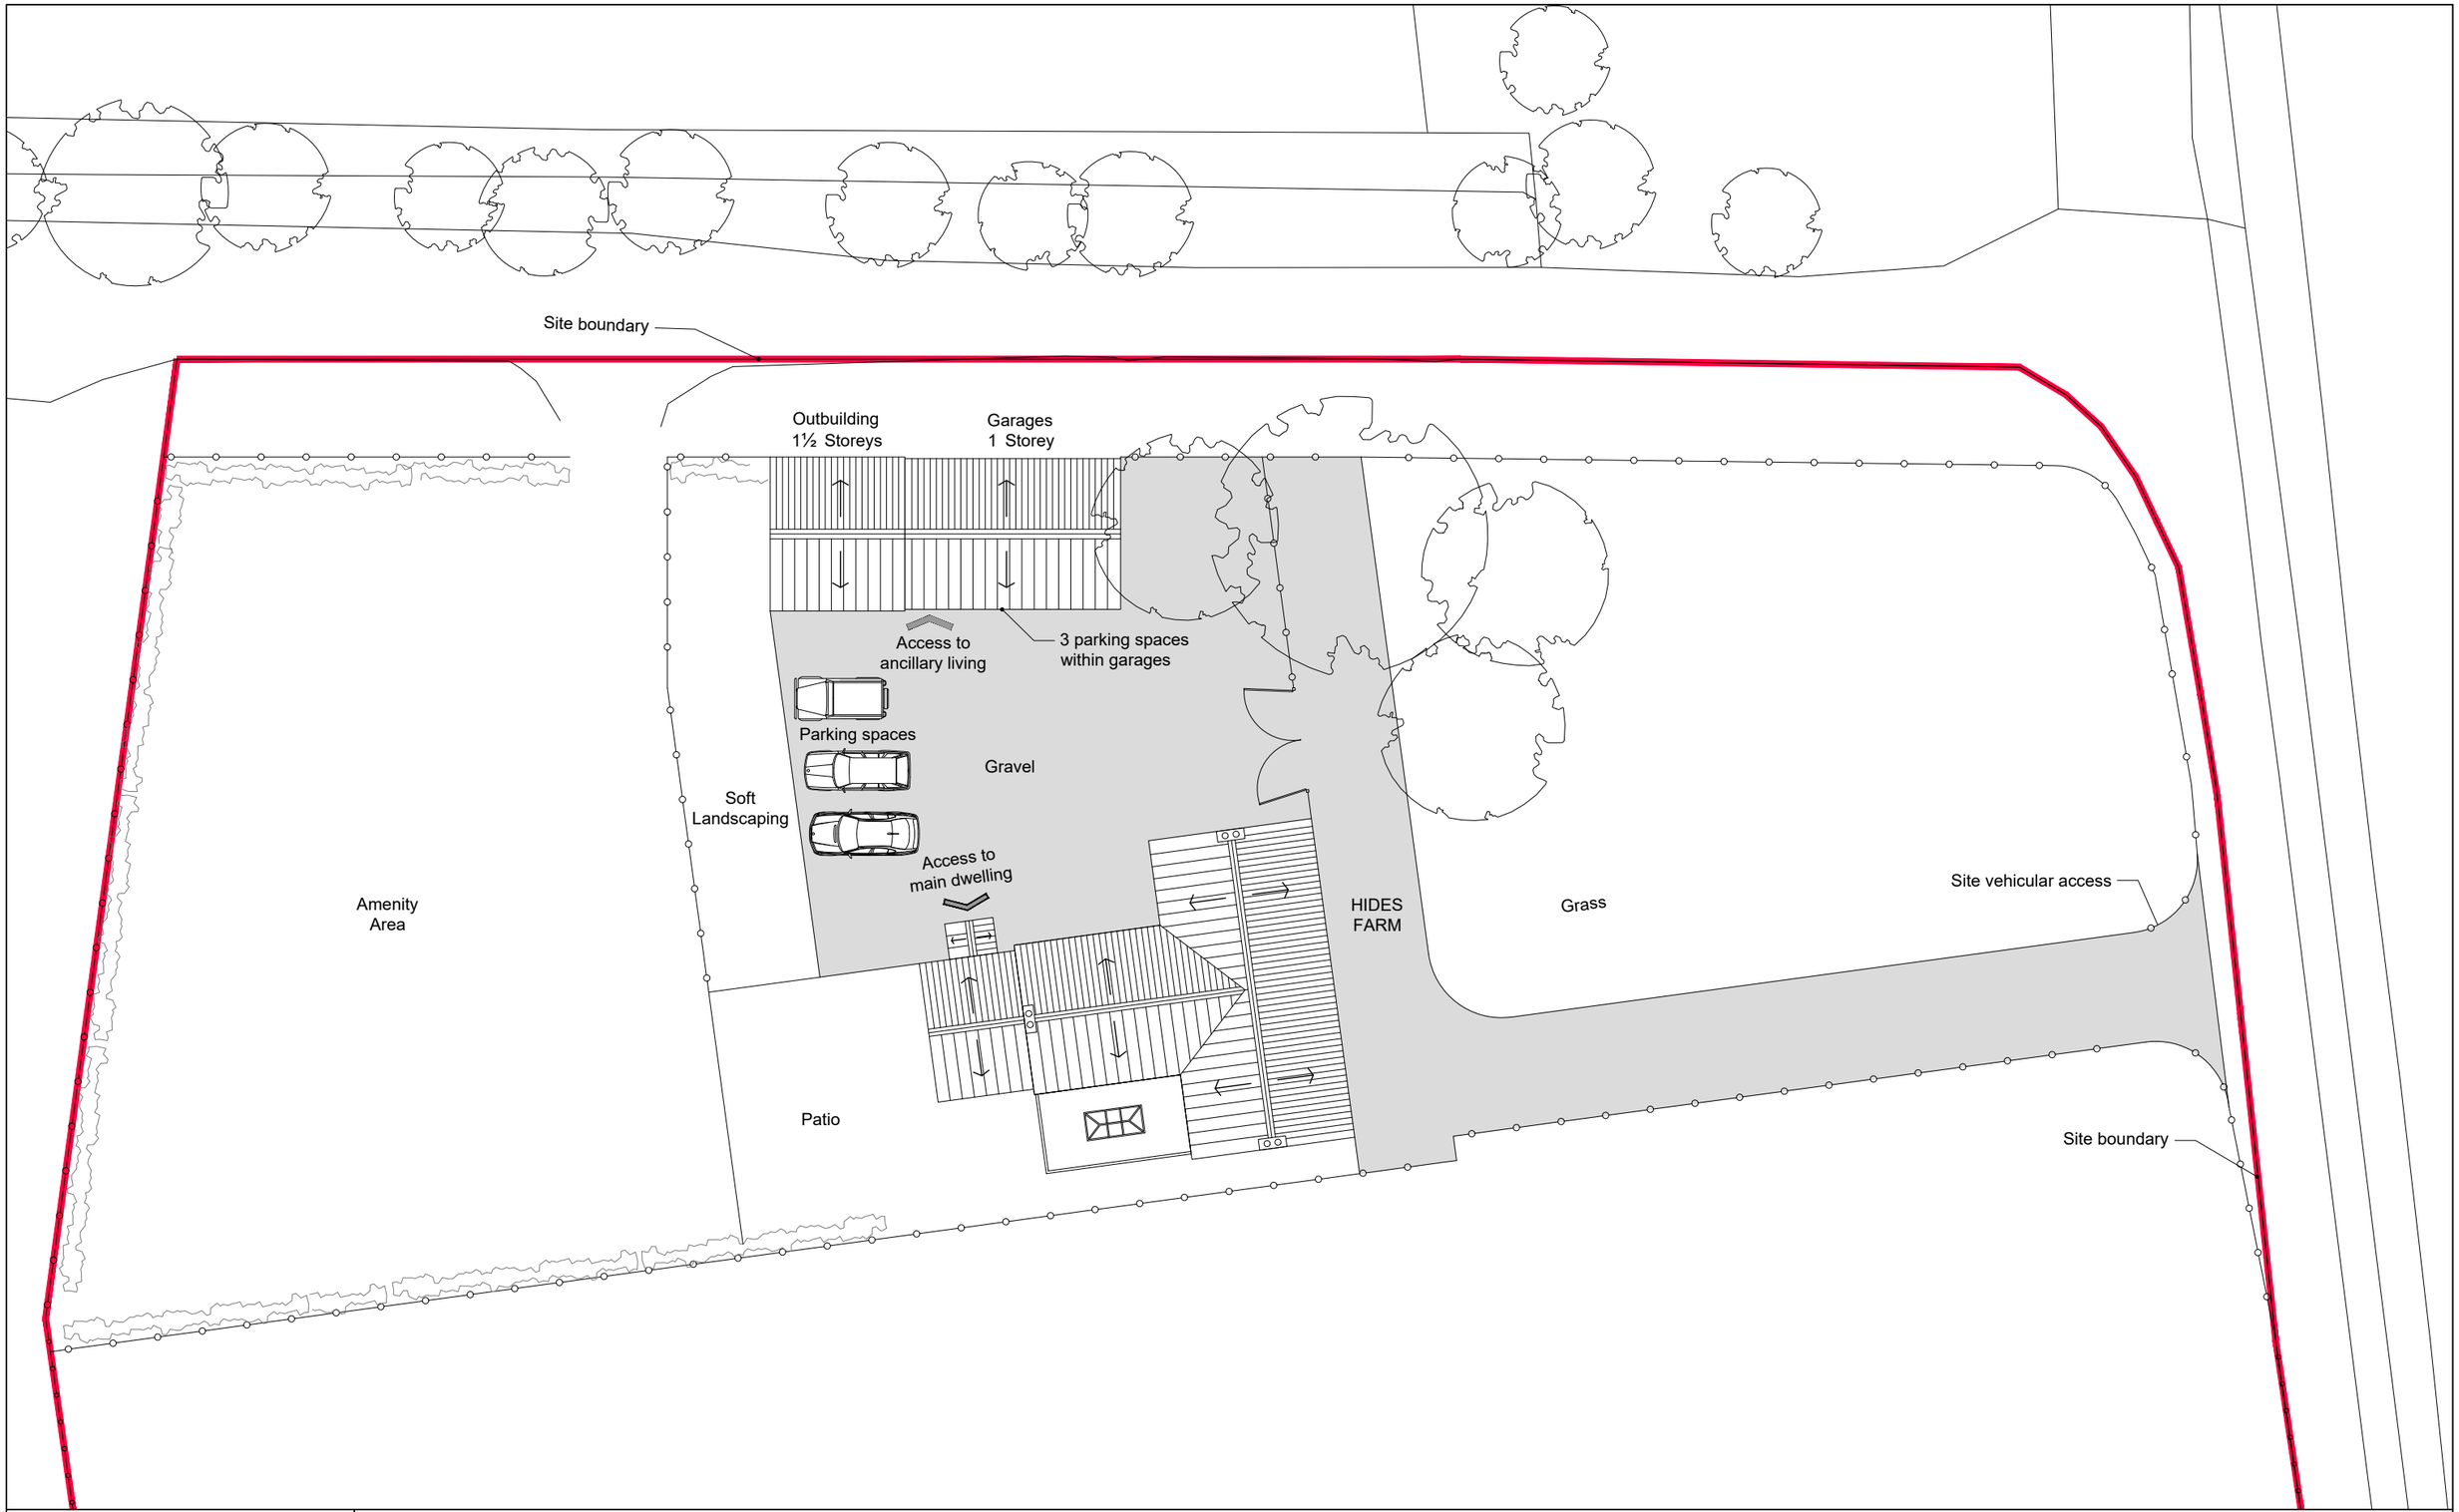


MONTE CALVO ARCHITECTS

Hides Farm, The Common, Crowland. PE6 0HL

Site Layout - Proposed - AS BUILT

0 10m

N

PLANNING ISSUE

- 1124 AP023
- 1:500 @ A3
- 23 February 2026

© Montecalvo Architects Ltd