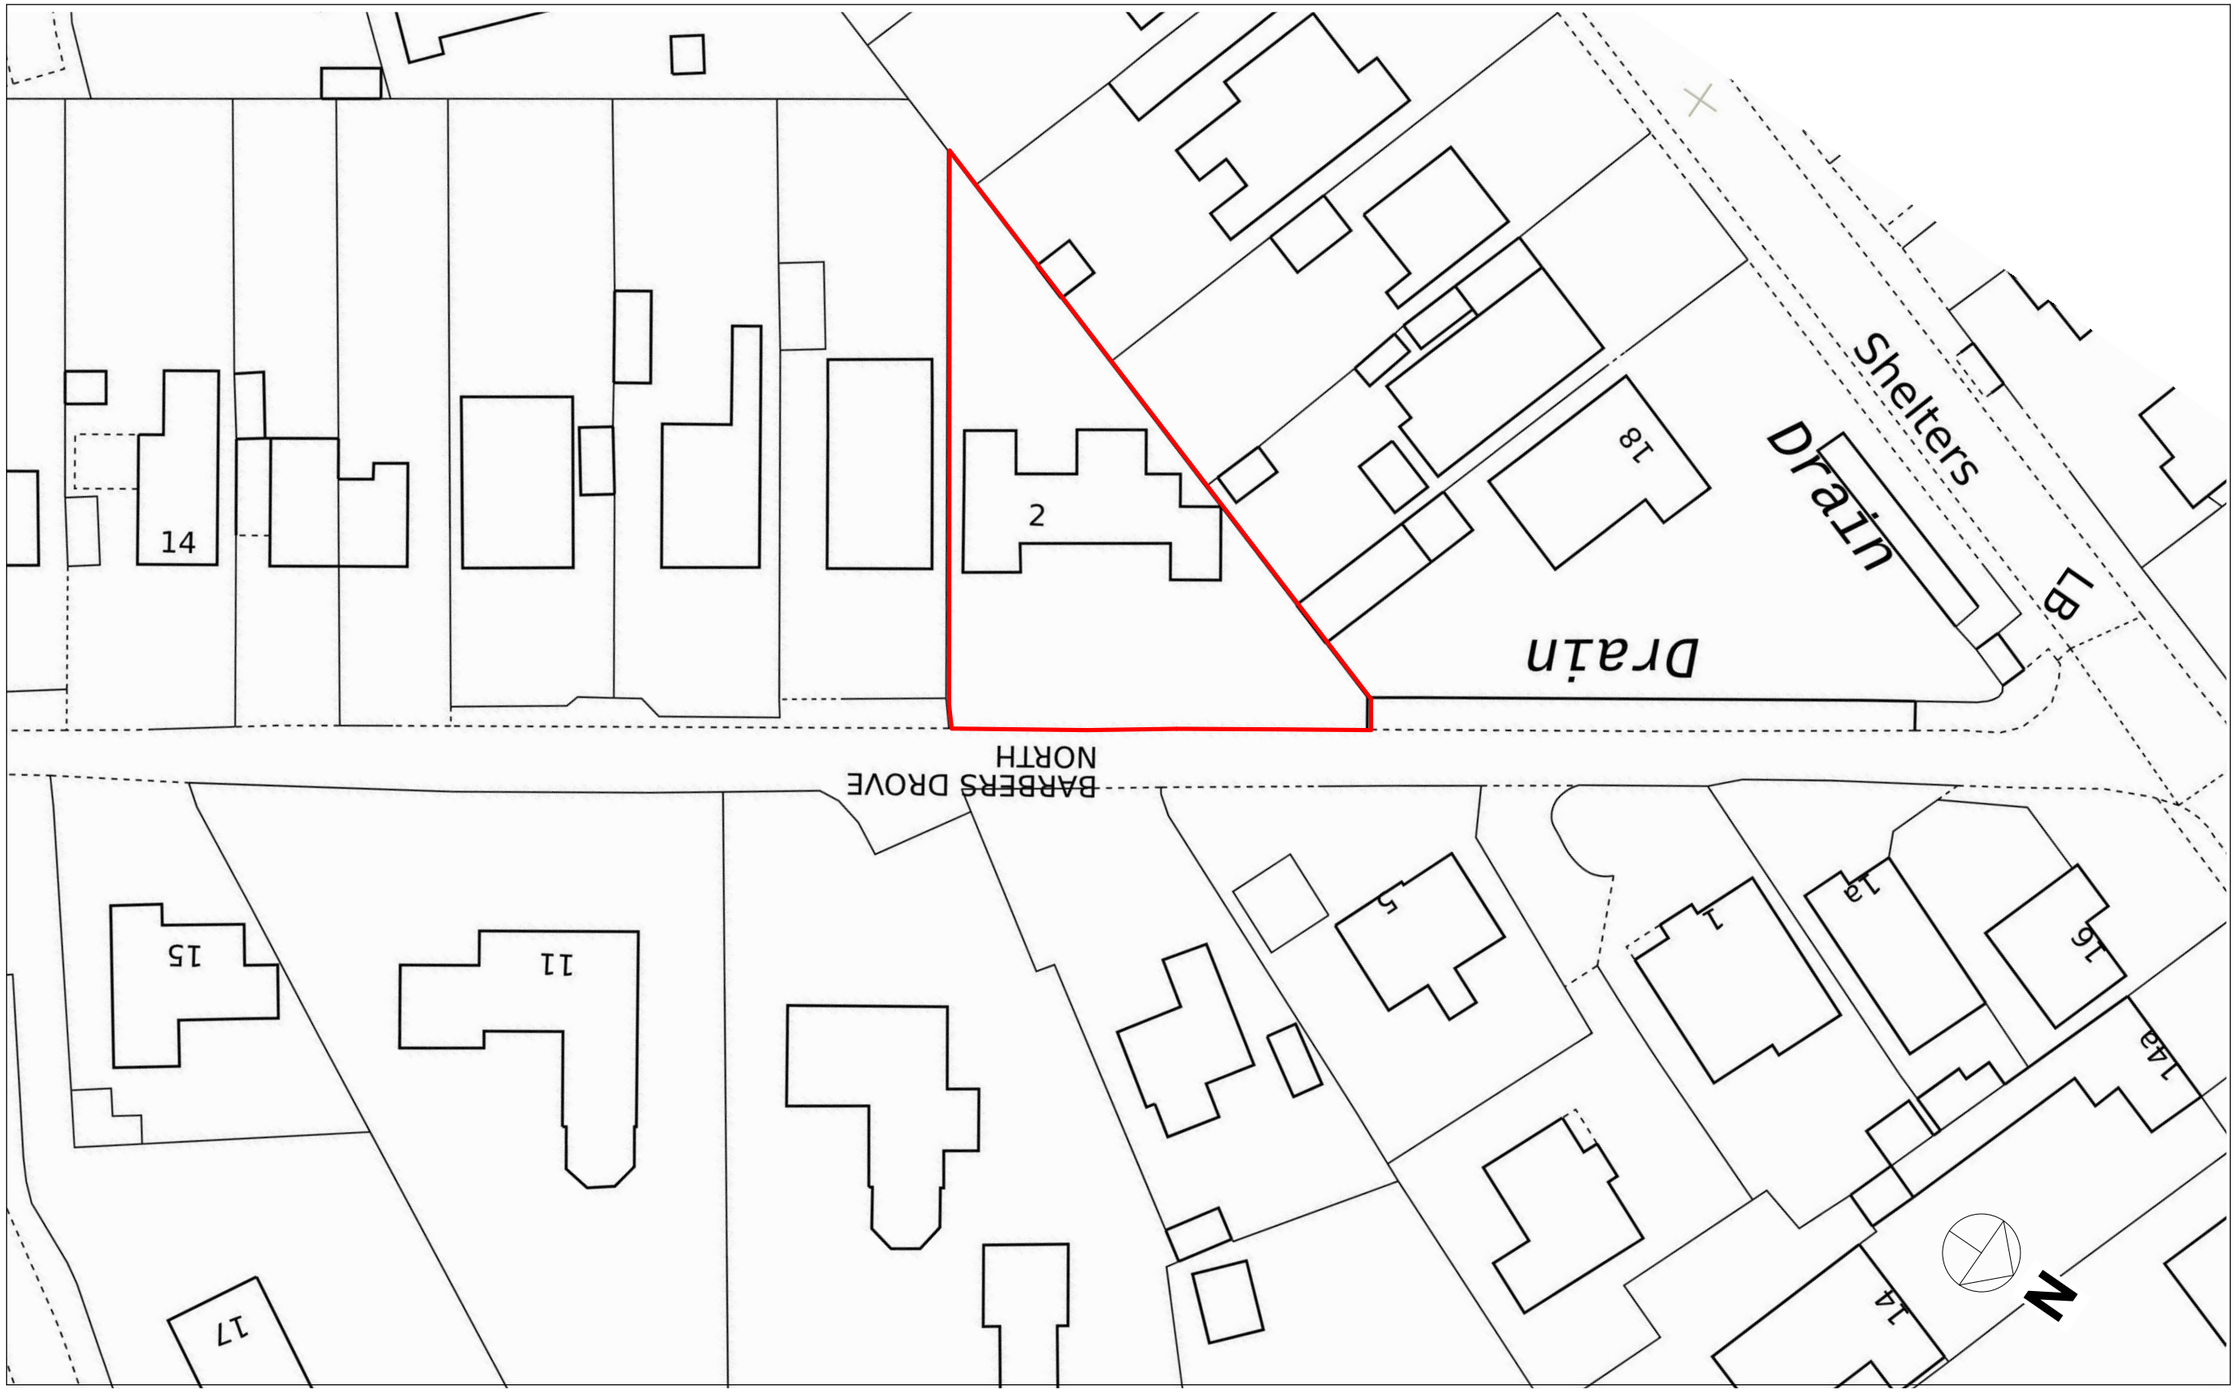


PLANNING BY DESIGN
FROM CONCEPT TO COMPLETION

ALL DIMENSIONS TO BE VERIFIED ON SITE
THIS DRAWING IS NOT FOR CONSTRUCTION

Rev

2 Barbers Drove North Crowland Peterborough PE6 0BE

EXISTING BLOCK PLAN

Date	23.01.2026	Scale @ A3 1:500	No. 01
By	JL		
Drwg ref:	2BarbersDroveNorthExistingBlockPlan V3		