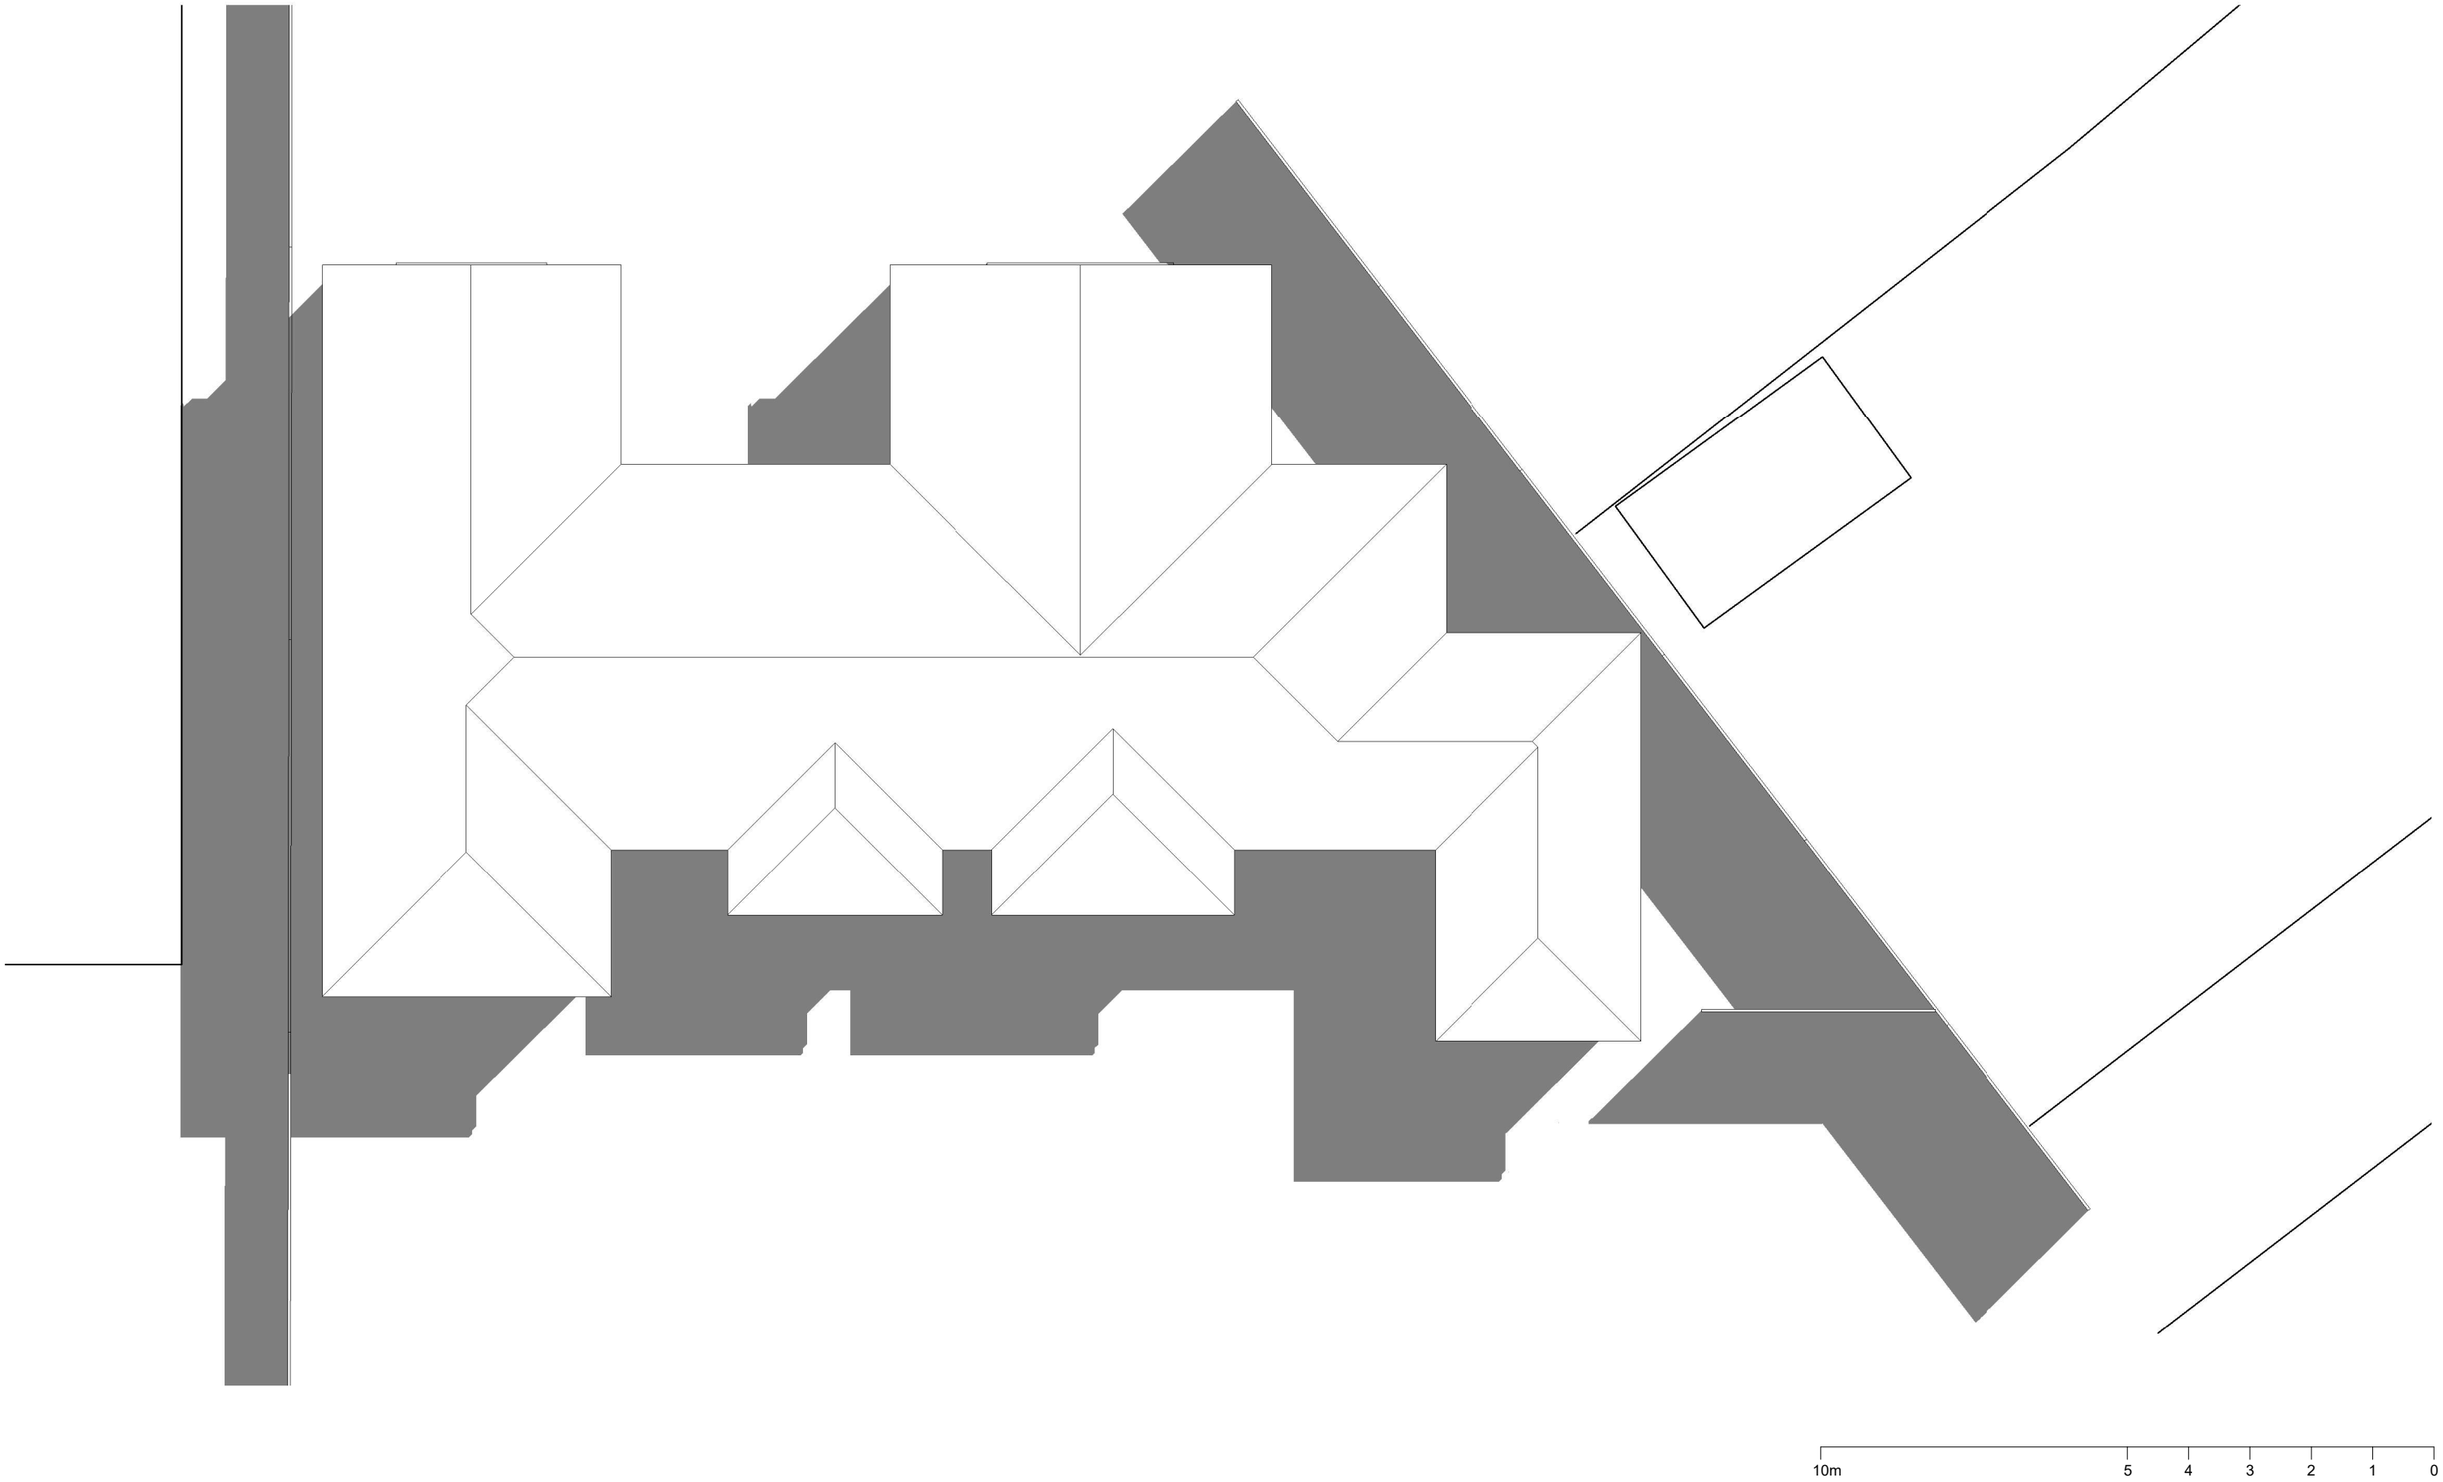


PLANNING BY DESIGN
FROM CONCEPT TO COMPLETION

ALL DIMENSIONS TO BE VERIFIED ON SITE
THIS DRAWING IS NOT FOR CONSTRUCTION

Rev

2 Barbers Drove North
Crowland
Peterborough PE6 0BE

EXISTING ROOF PLAN

Date	23.01.2026	Scale @ A3 1:100	No. 04
By	JL		
Drwg ref:	2BarbersDroveNorthExistingRoofPlan V3		