
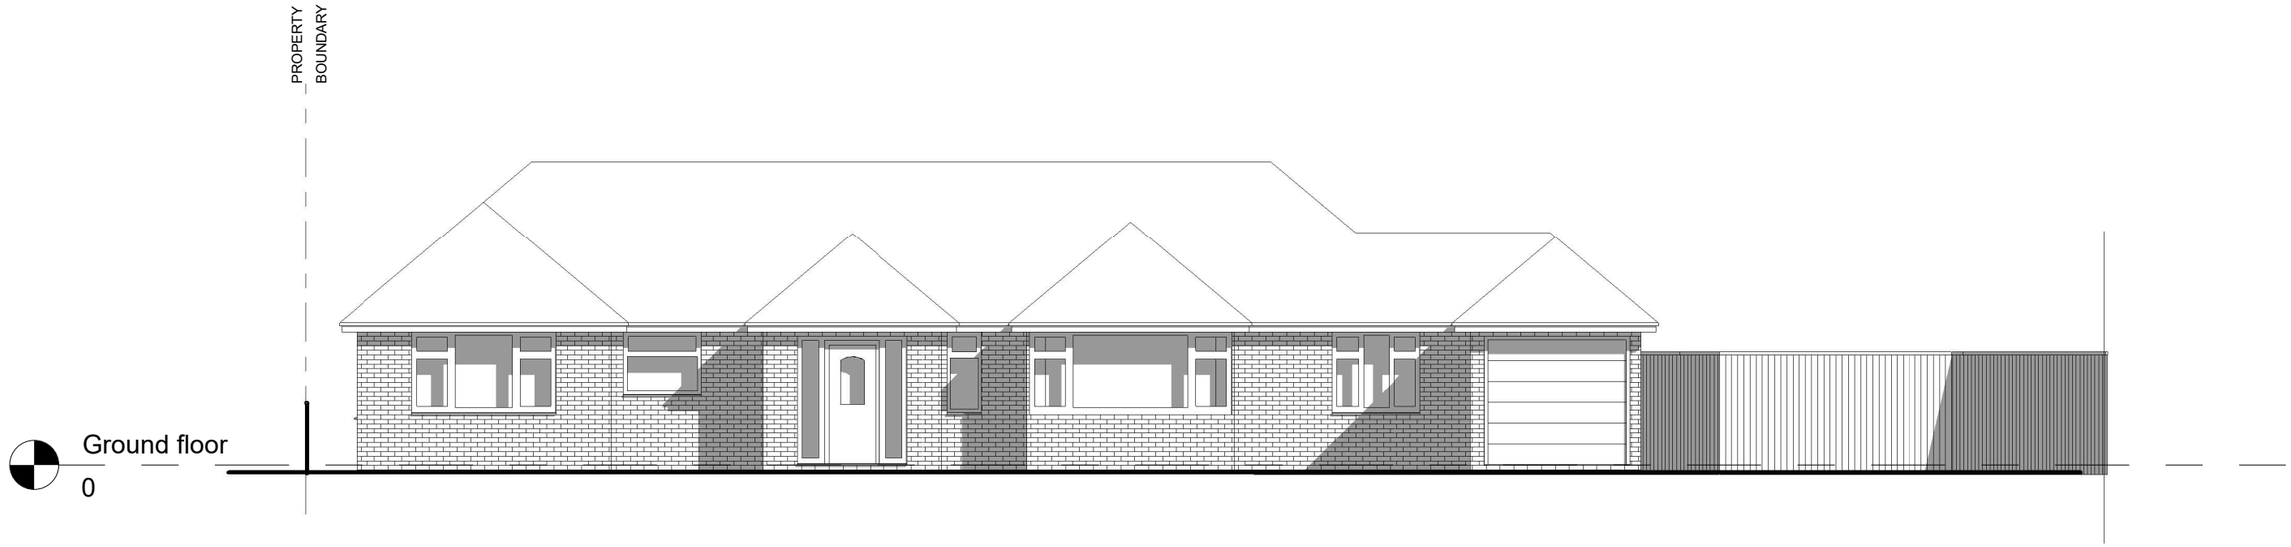



EAST (FRONT) ELEVATION

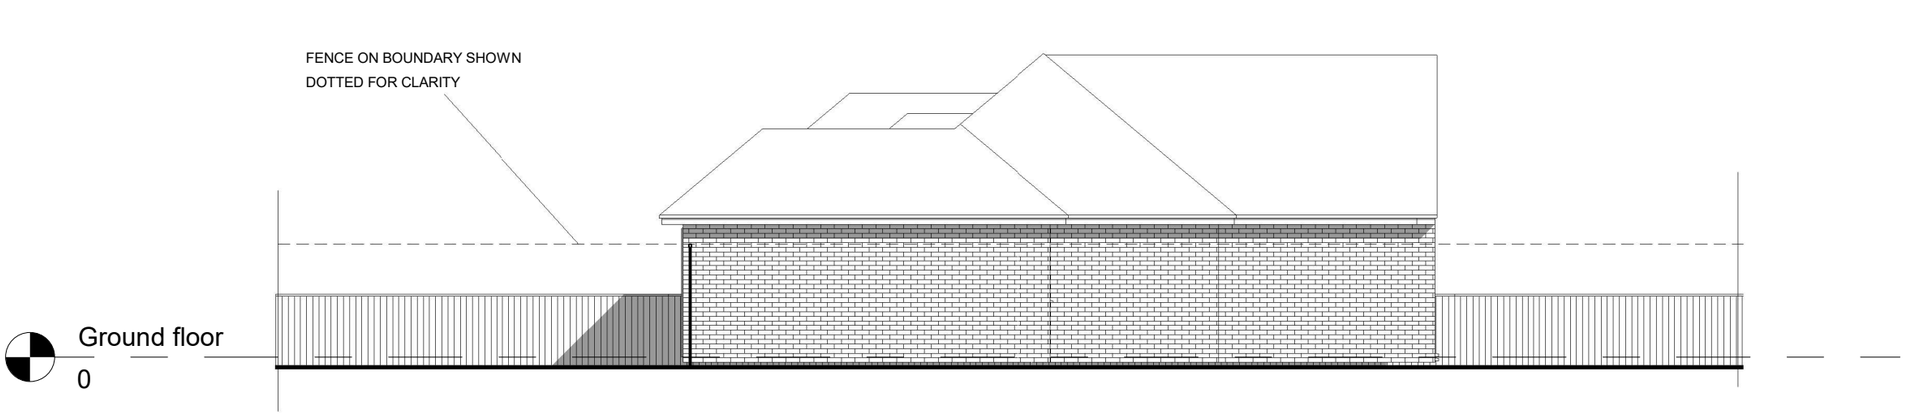


NORTH ELEVATION

10m 5 4 3 2 1 0

PLANNING BY DESIGN
FROM CONCEPT TO COMPLETION

ALL DIMENSIONS TO BE VERIFIED ON SITE
THIS DRAWING IS NOT FOR CONSTRUCTION

Rev

# 2 Barbers Drove North Crowland Peterborough PE6 0BE

## EXISTING EAST AND NORTH ELEVATIONS

| | | | |
|---|---|---|---|
| Date | 23.01.2026 | Scale @ A3 1:100 | No. 05 |
| By | JL | | |
| Drwg ref: | 2BarbersDroveNorthExistingEastAndNorthElevations V3 | | |