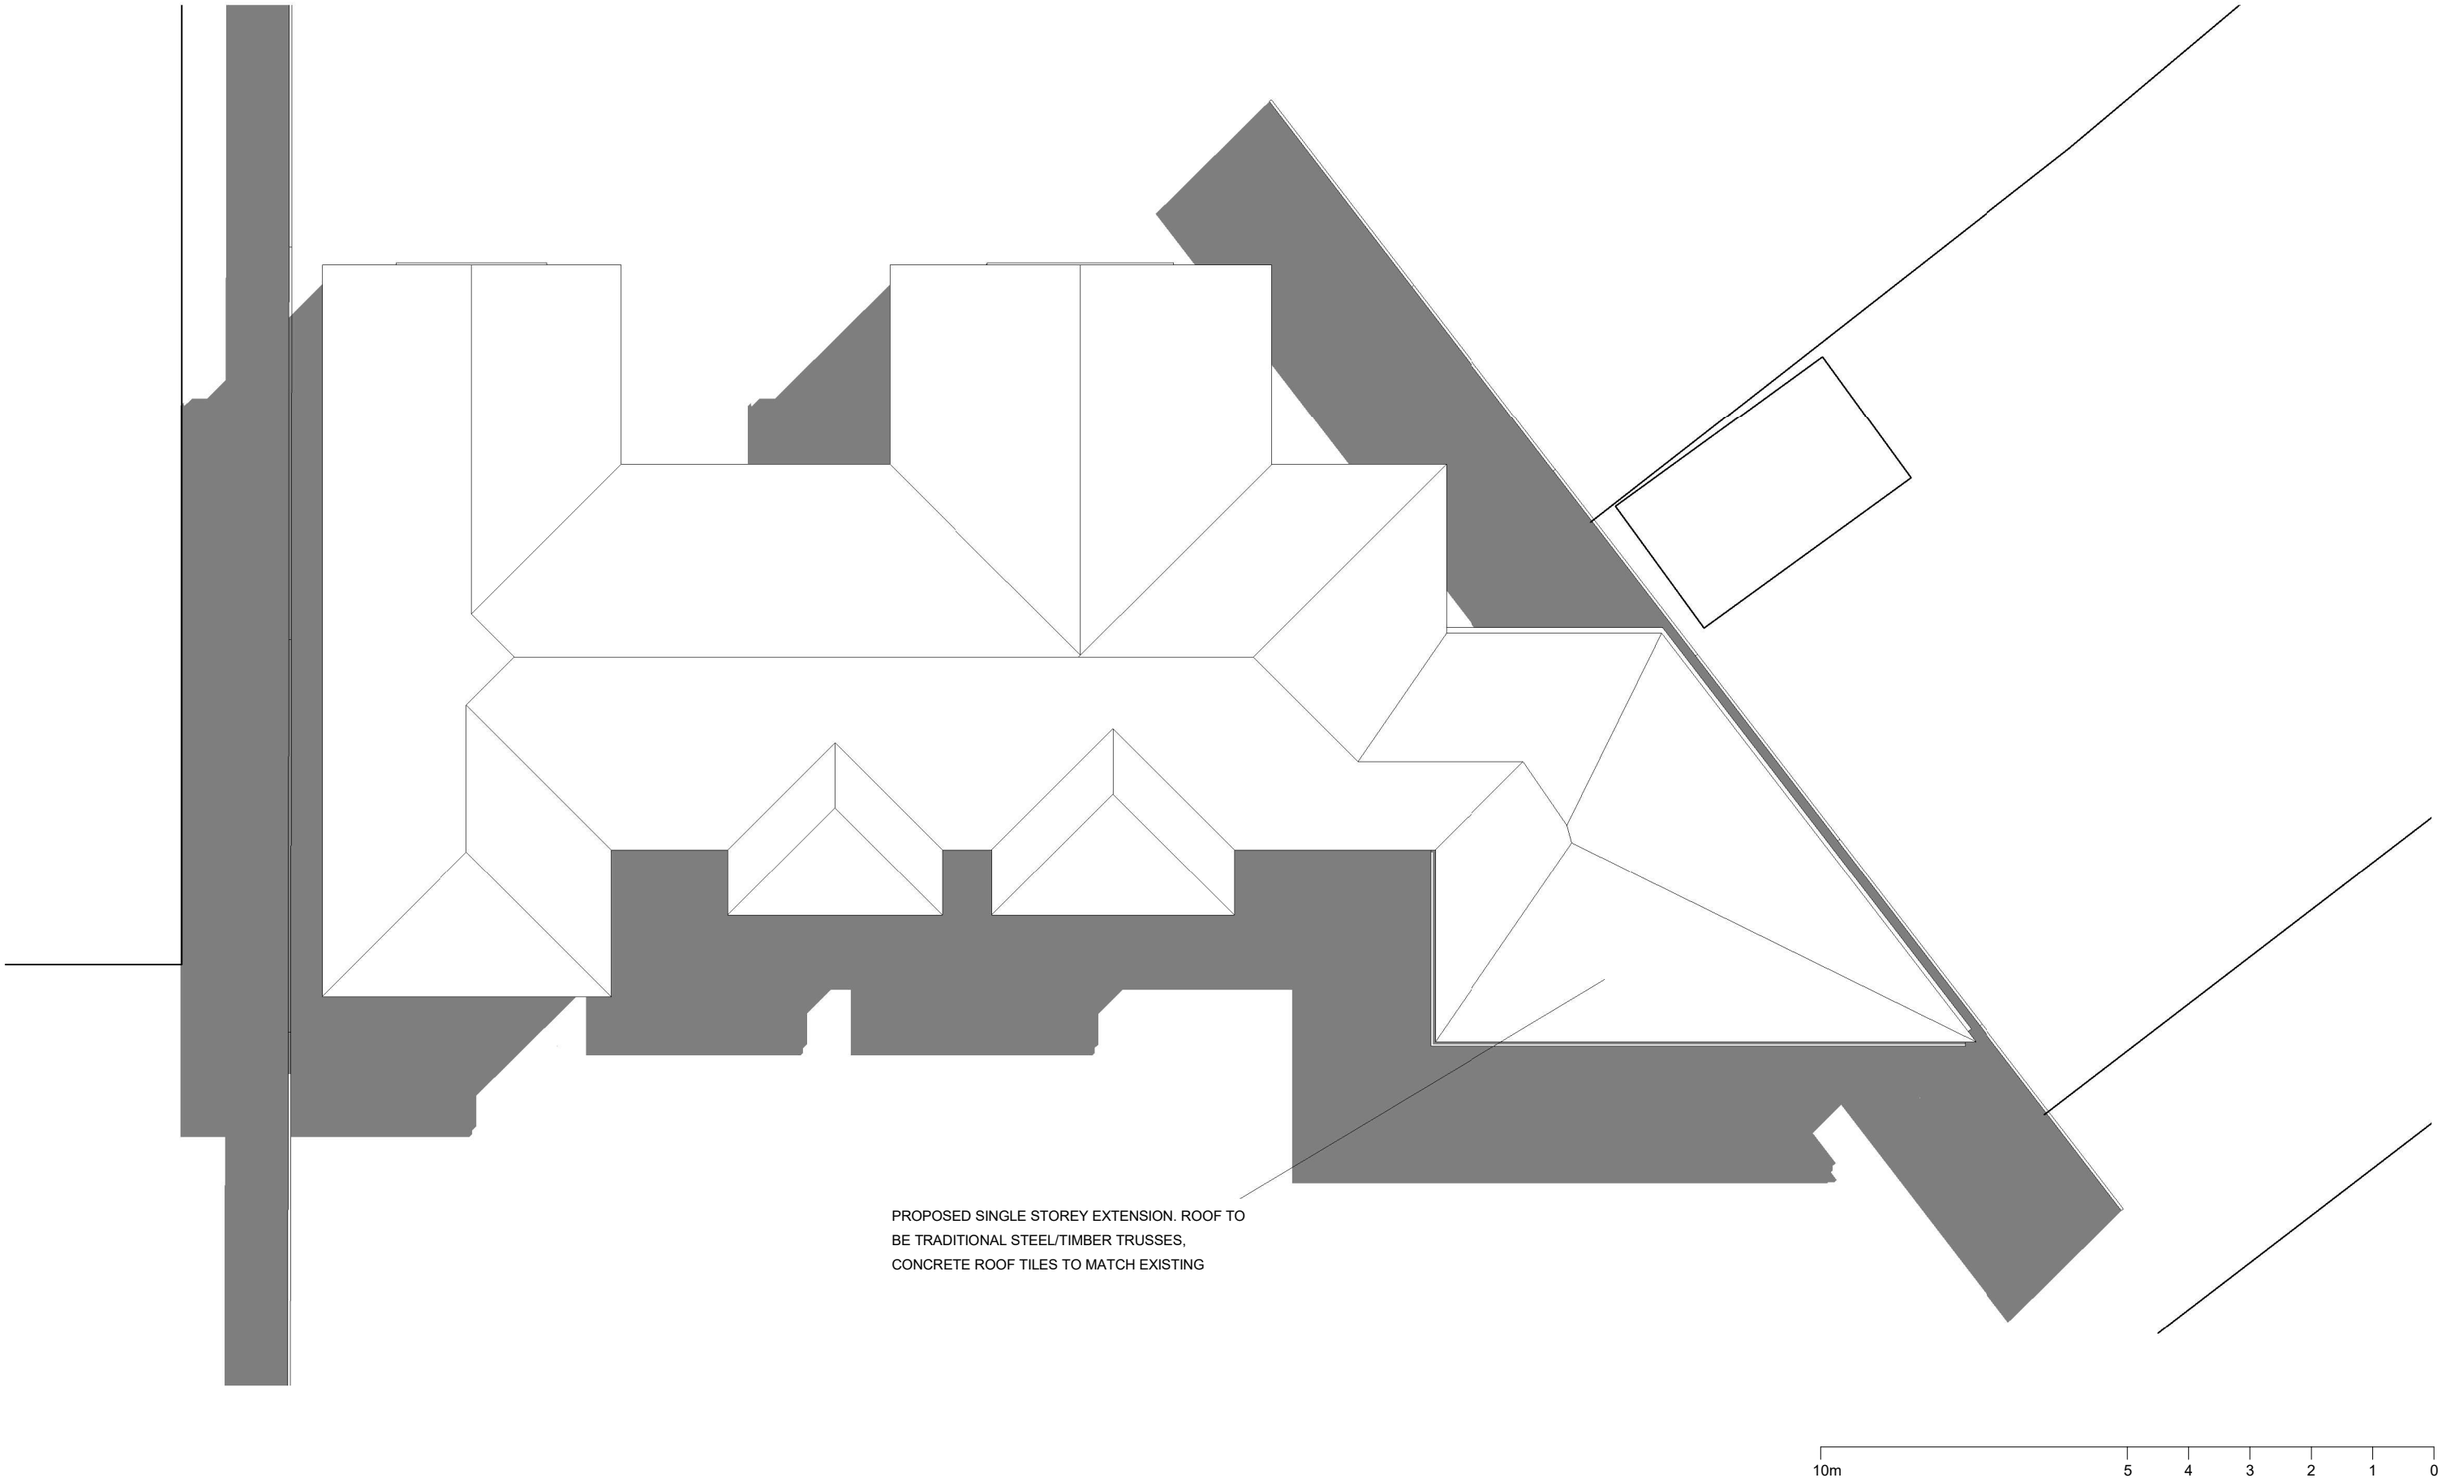


PLANNING BY DESIGN
FROM CONCEPT TO COMPLETION

ALL DIMENSIONS TO BE VERIFIED ON SITE
THIS DRAWING IS NOT FOR CONSTRUCTION

Rev

2 Barbers Drove North Crowland Peterborough PE6 0BE

PROPOSED ROOF PLAN

Date	23.01.2026	Scale @ A3 1:100	No. 08
By	JL		
Drwg ref:	2BarbersDroveNorthProposedRoofPlan V3		