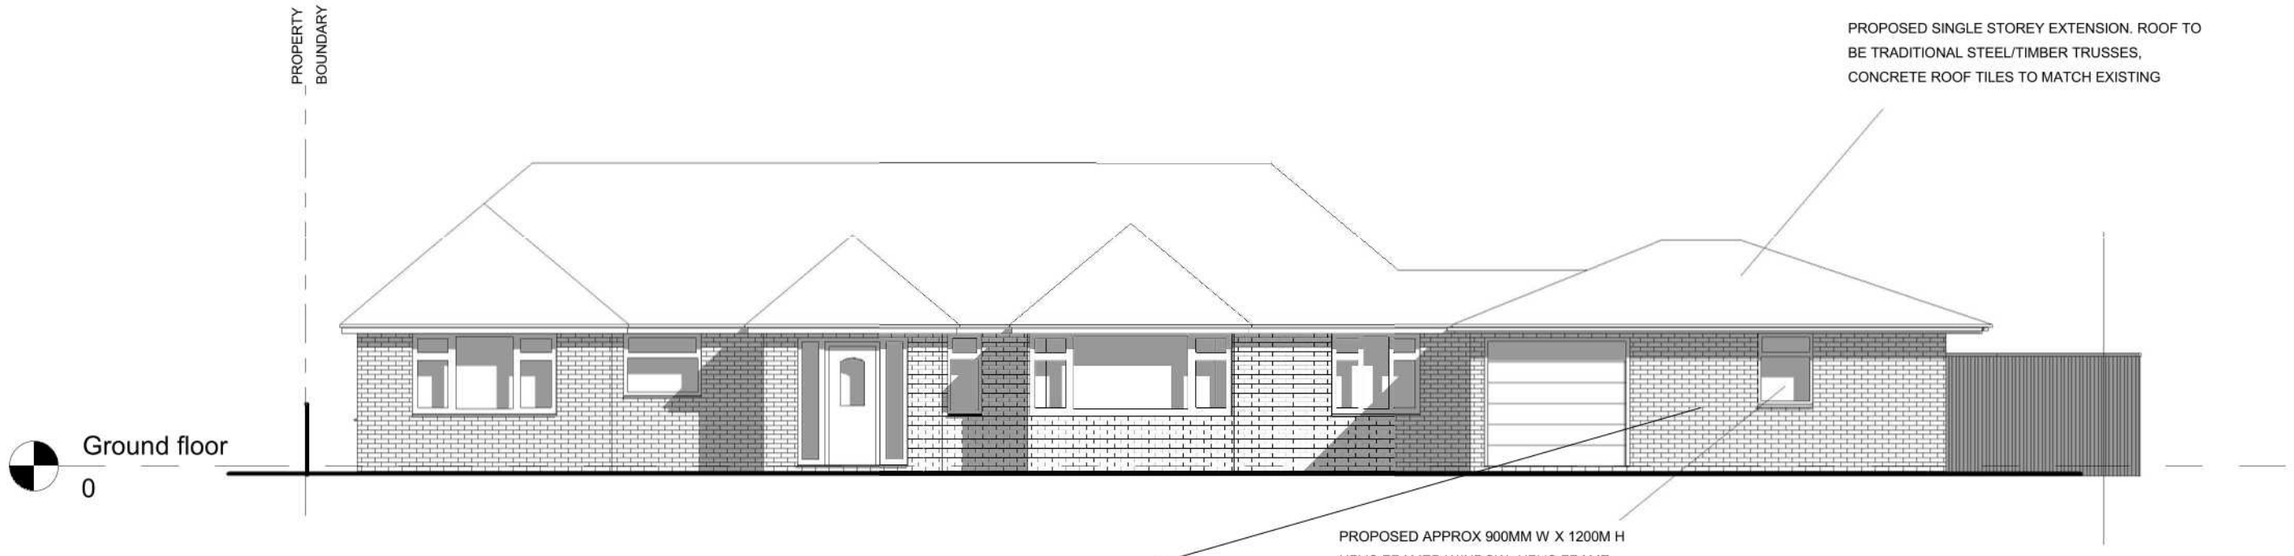


PLANNING BY DESIGN
FROM CONCEPT TO COMPLETION

ALL DIMENSIONS TO BE VERIFIED ON SITE
THIS DRAWING IS NOT FOR CONSTRUCTION

Rev
A 21.04.2026 ROOF

2 Barbers Drove North Crowland Peterborough PE6 0BE

PROPOSED EAST AND NORTH ELEVATIONS

Date	23.01.2026	Scale @ A3 1:100	No. 09A
By	JL		
Drwg ref:	2BarbersDroveNorthProposedEastAndNorthElevations V4		