



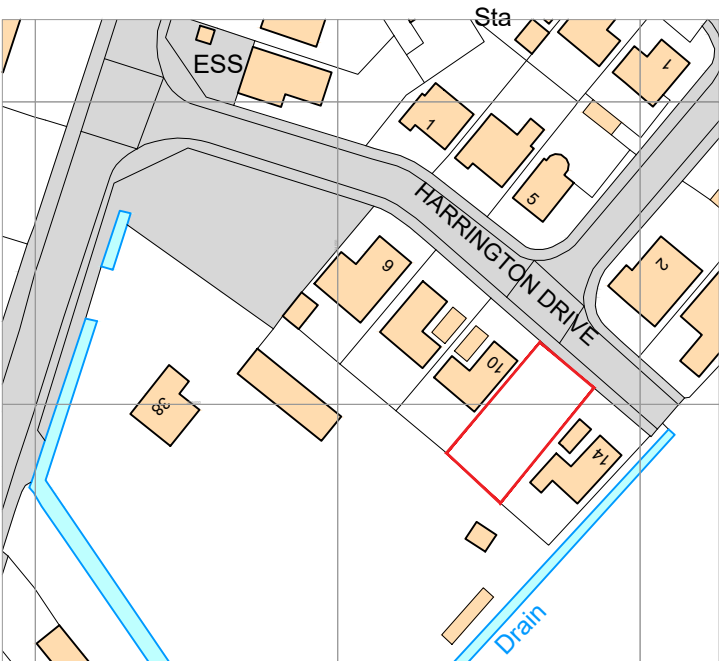

Ordnance Survey, (c) Crown Copyright 2021. All rights reserved. Licence number 100022432

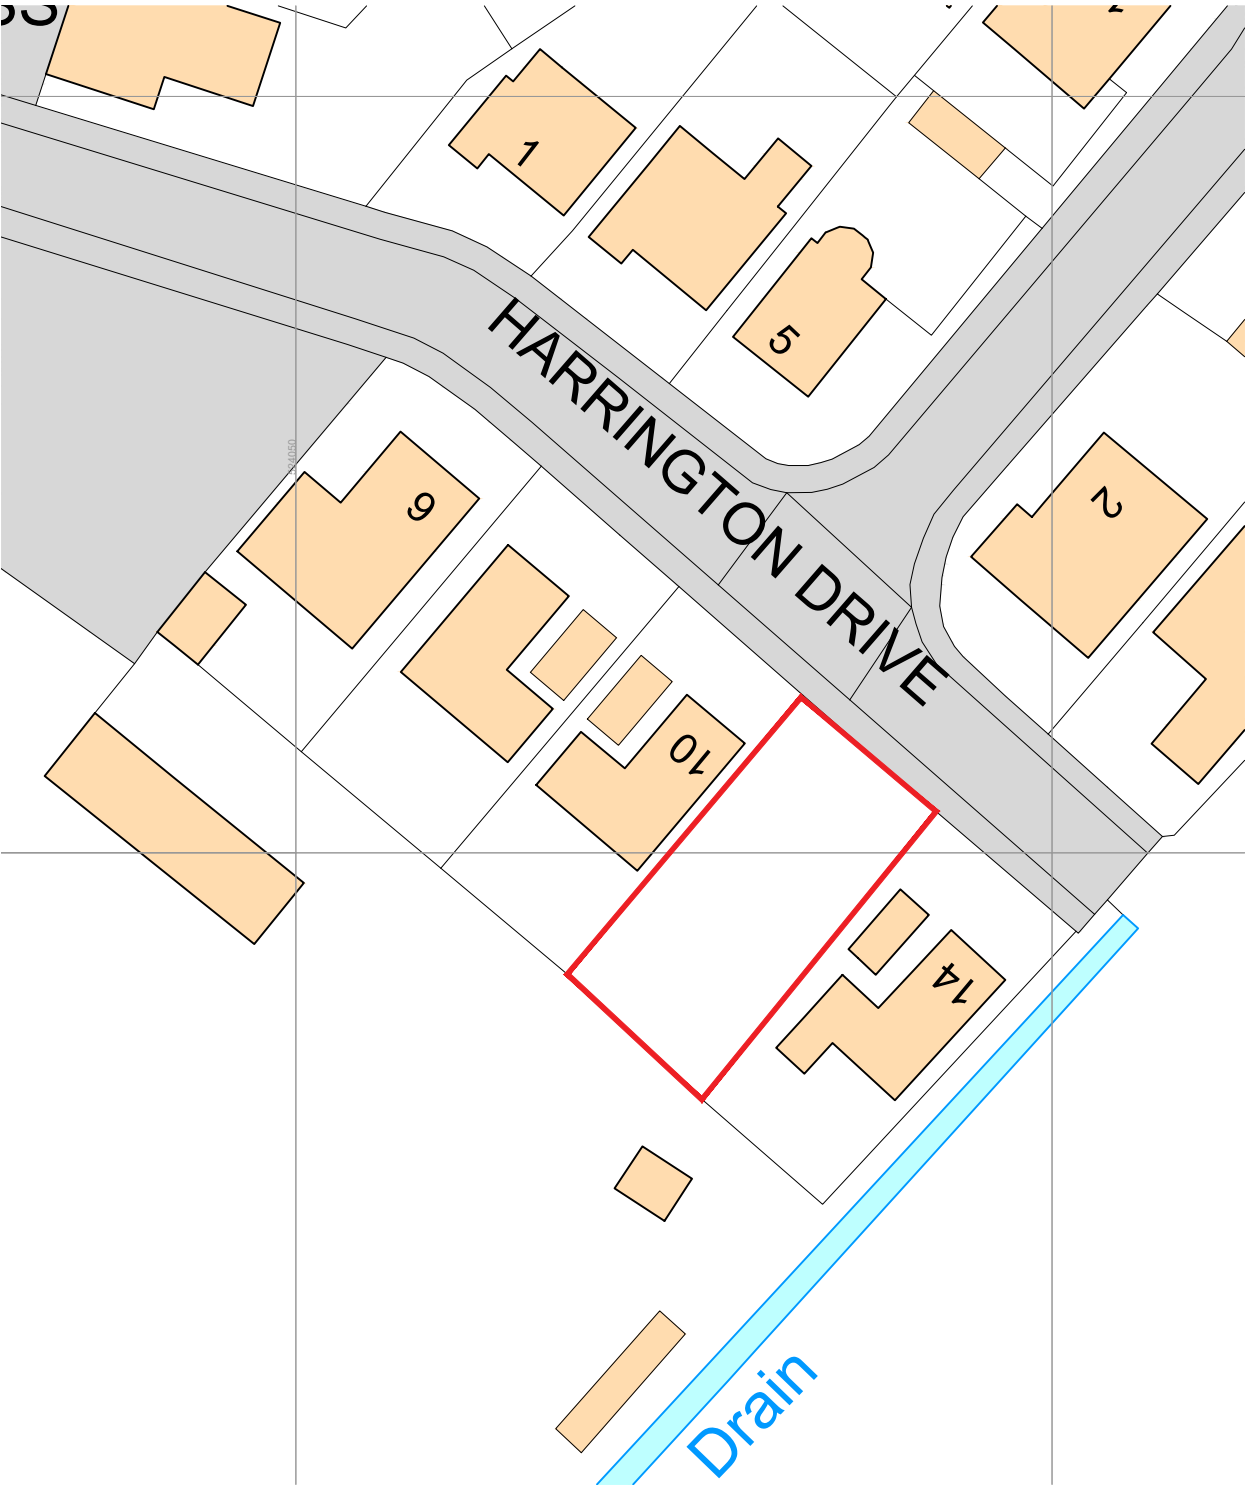

0 20M

EXISTING BLOCK PLAN
SCALE 1:500

0 40M

LOCATION PLAN
SCALE 1:1250

- 04.01.20 FIRST ISSUE		TJM	
Rev	Date	Details	Drawn Checked
Issued for:			
PLANNING			
Project Name:		Project No:	
LAND AT HARRINGTON DRIVE, CROWLAND		761	
		Dwg No:	
		01	
		Rev:	
Drawing Name:		Scale:	
EXISTING SITE LOCATION AND BLOCK PLAN		Varies @A3	
Drawn By:		Date:	
TJM		JAN 2021	
Checked By:		Date:	
MDV		JAN 2021	