


Corrections must be made only to figures or dimensions which are to be checked on site, any other corrections must be made by the architect or engineer.
All rights reserved. No part of this copyright, design or patent can be reproduced without the written permission of TMV Architects.
Information contained within this drawing is the sole copyright of TMV Architects and should not be reproduced or imitated in a third party without written permission.

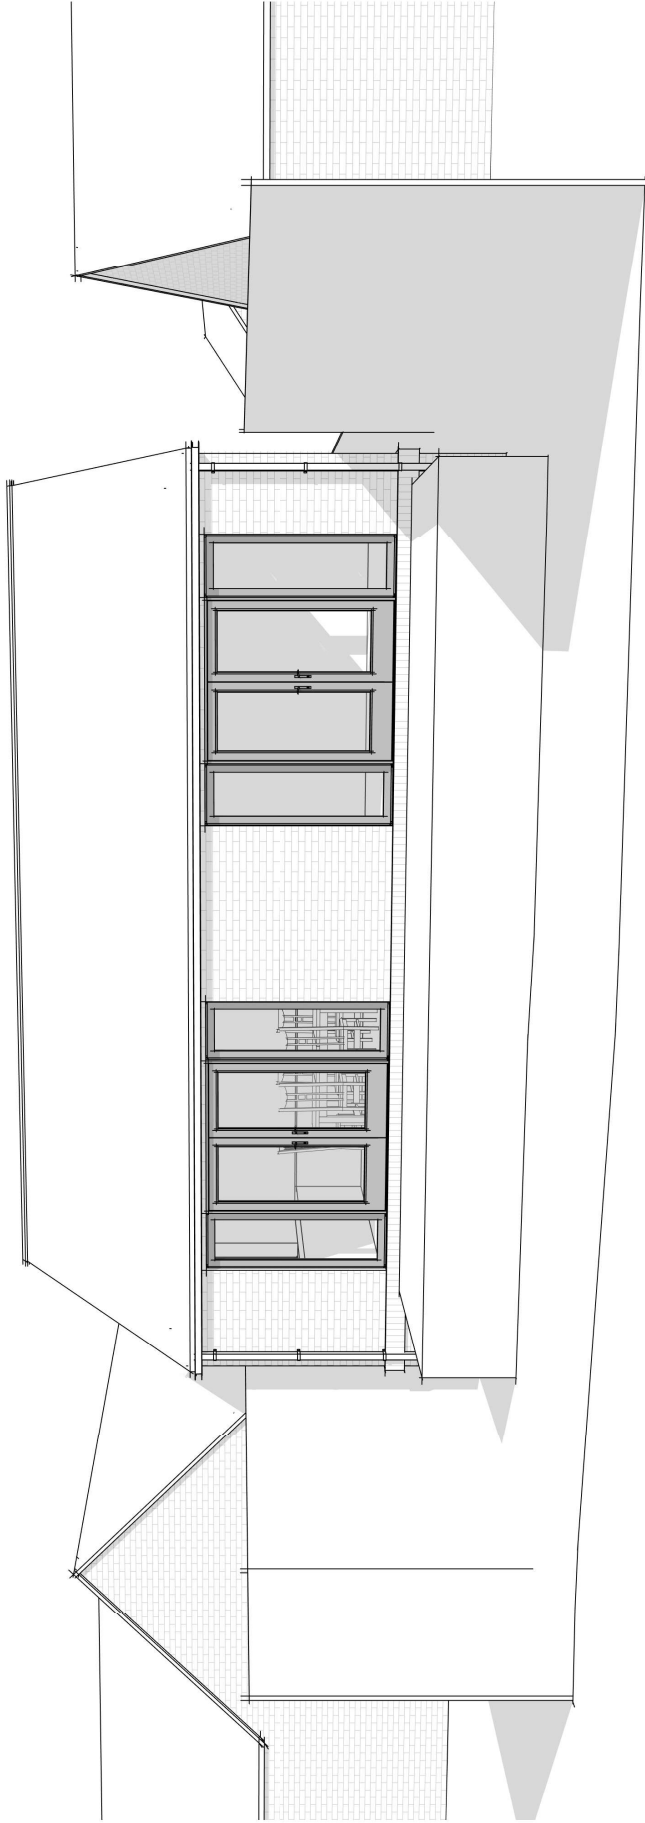

3D View 2

01.02.21 FIRST ISSUE
NA TUM
NA TUM
NA TUM

PLANNING

Project Name:
HARRINGTON DRIVE,
CROWLAND
Project No:
761
Draw No:
009
Rev:
1

Drawing Name:
PROPOSED 3D VIEW 2
Scale:
@A3
Drawn By:
NA
Check By:
TUM
Date:
01.02.2021