



Corrections must be made only to figures or dimensions which are to be checked on site, any other corrections must be made by the architect and must be made in pencil.

All rights reserved. No part of this copyright, design or patent may 1988 have been previously assigned.

Information contained within this drawing is the sole copyright of TMV Architects and should not be reproduced or imitated in a third party without written permission.

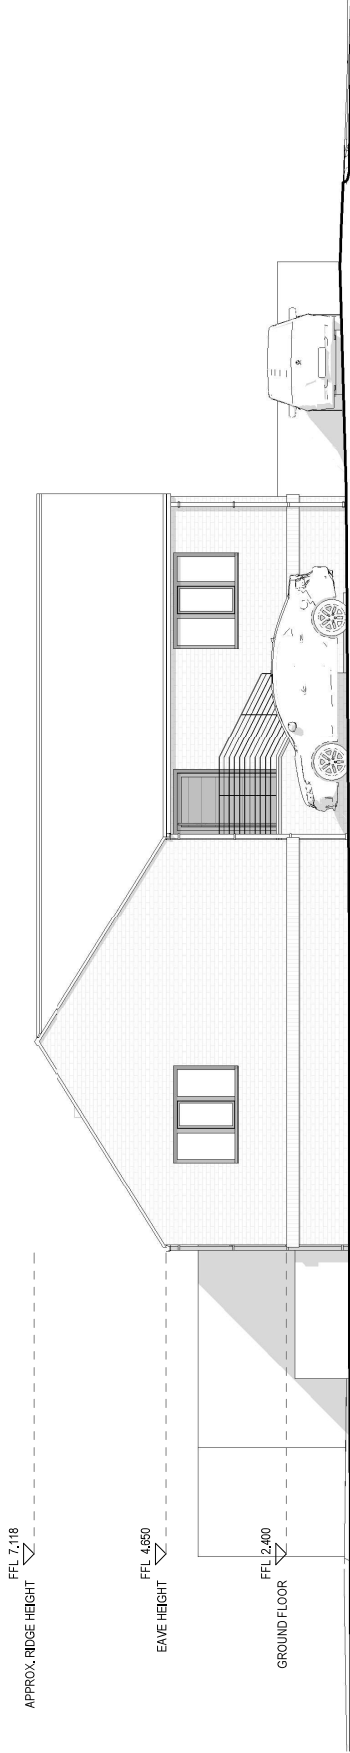

Elevation 3
1 : 100

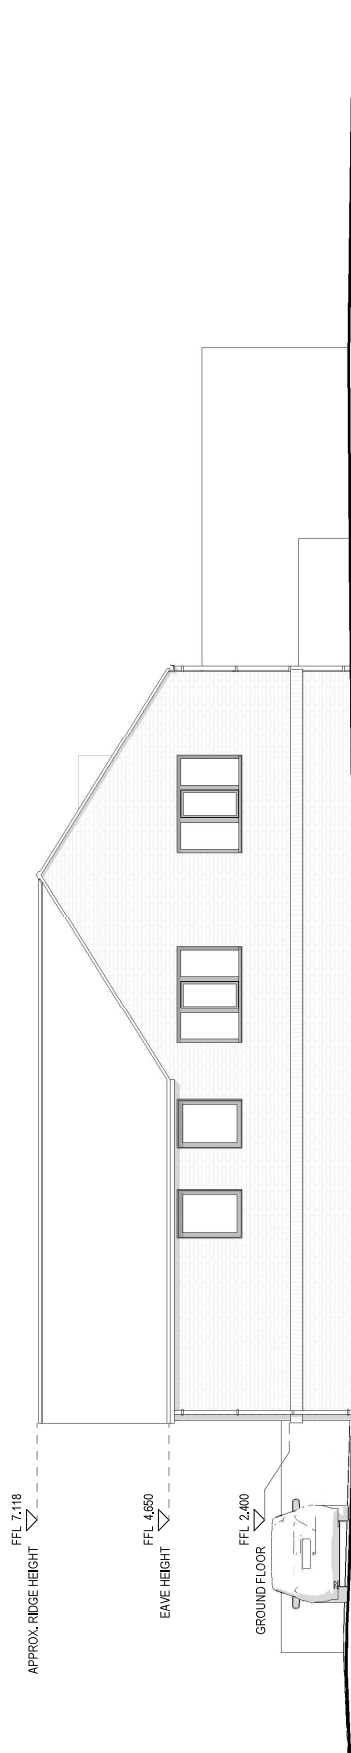

Elevation 4
1 : 100



01.02.21 FIRST ISSUE
NA TUM
01.02.21
01.02.21

PLANNING

Project Name: HARBINGTON DRIVE, CROWLAND
Project No: 761
Draw No: 007
Rev:

Drawing Name: PROPOSED ELEVATIONS - SHEET 2
Scale: 1 : 100 @A3
Drawn By: TUM
Checked By: TUM
Date: 01.02.2021