



Corrections must be made only to figures of dimensions which are to be checked on site, any other corrections must be made by the architect's written permission.
TMVA Architects is a registered company in the United Kingdom and is a limited liability company.
Information contained within this drawing is the sole copyright of TMVA Architects and should not be reproduced or imitated in a third party without written permission.

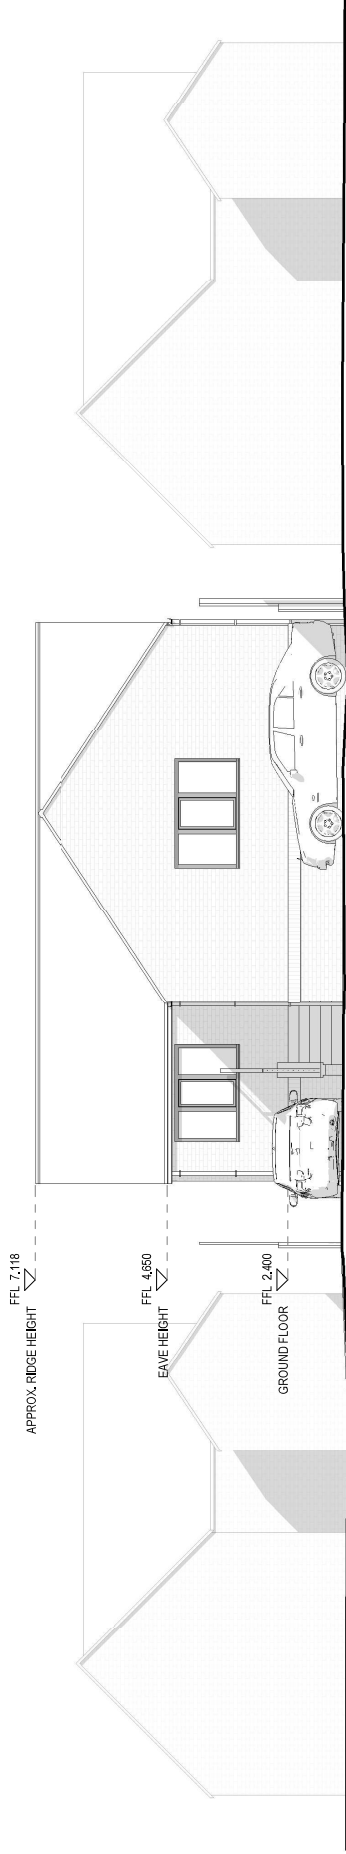

Elevation 1
1 : 100

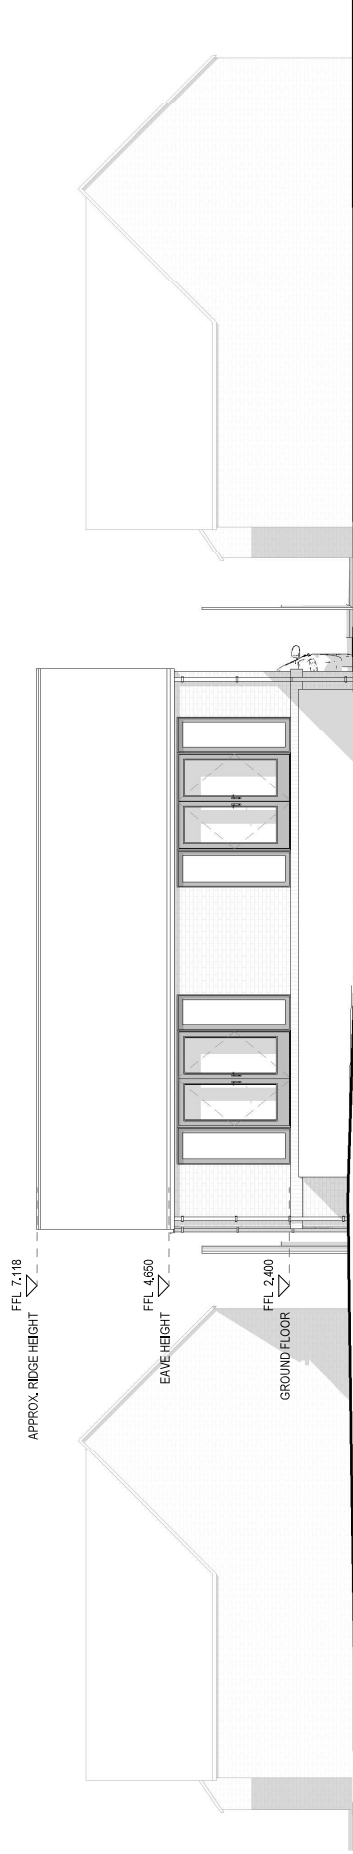

Elevation 2
1 : 100



01.02.21 FIRST ISSUE
01.02.21
TJM

PLANNING

Project Name	Project No.
HARRINGTON DRIVE,	761
CROWLAND	006
Drawn By	Checked By
TJM	TJM
Date	Date
01.02.2021	01.02.2021

Drawing Name	Scale
PROPOSED ELEVATIONS -	1 : 100
SHEET 1	@A3
Drawn By	Checked By
TJM	TJM
Date	Date
01.02.2021	01.02.2021