


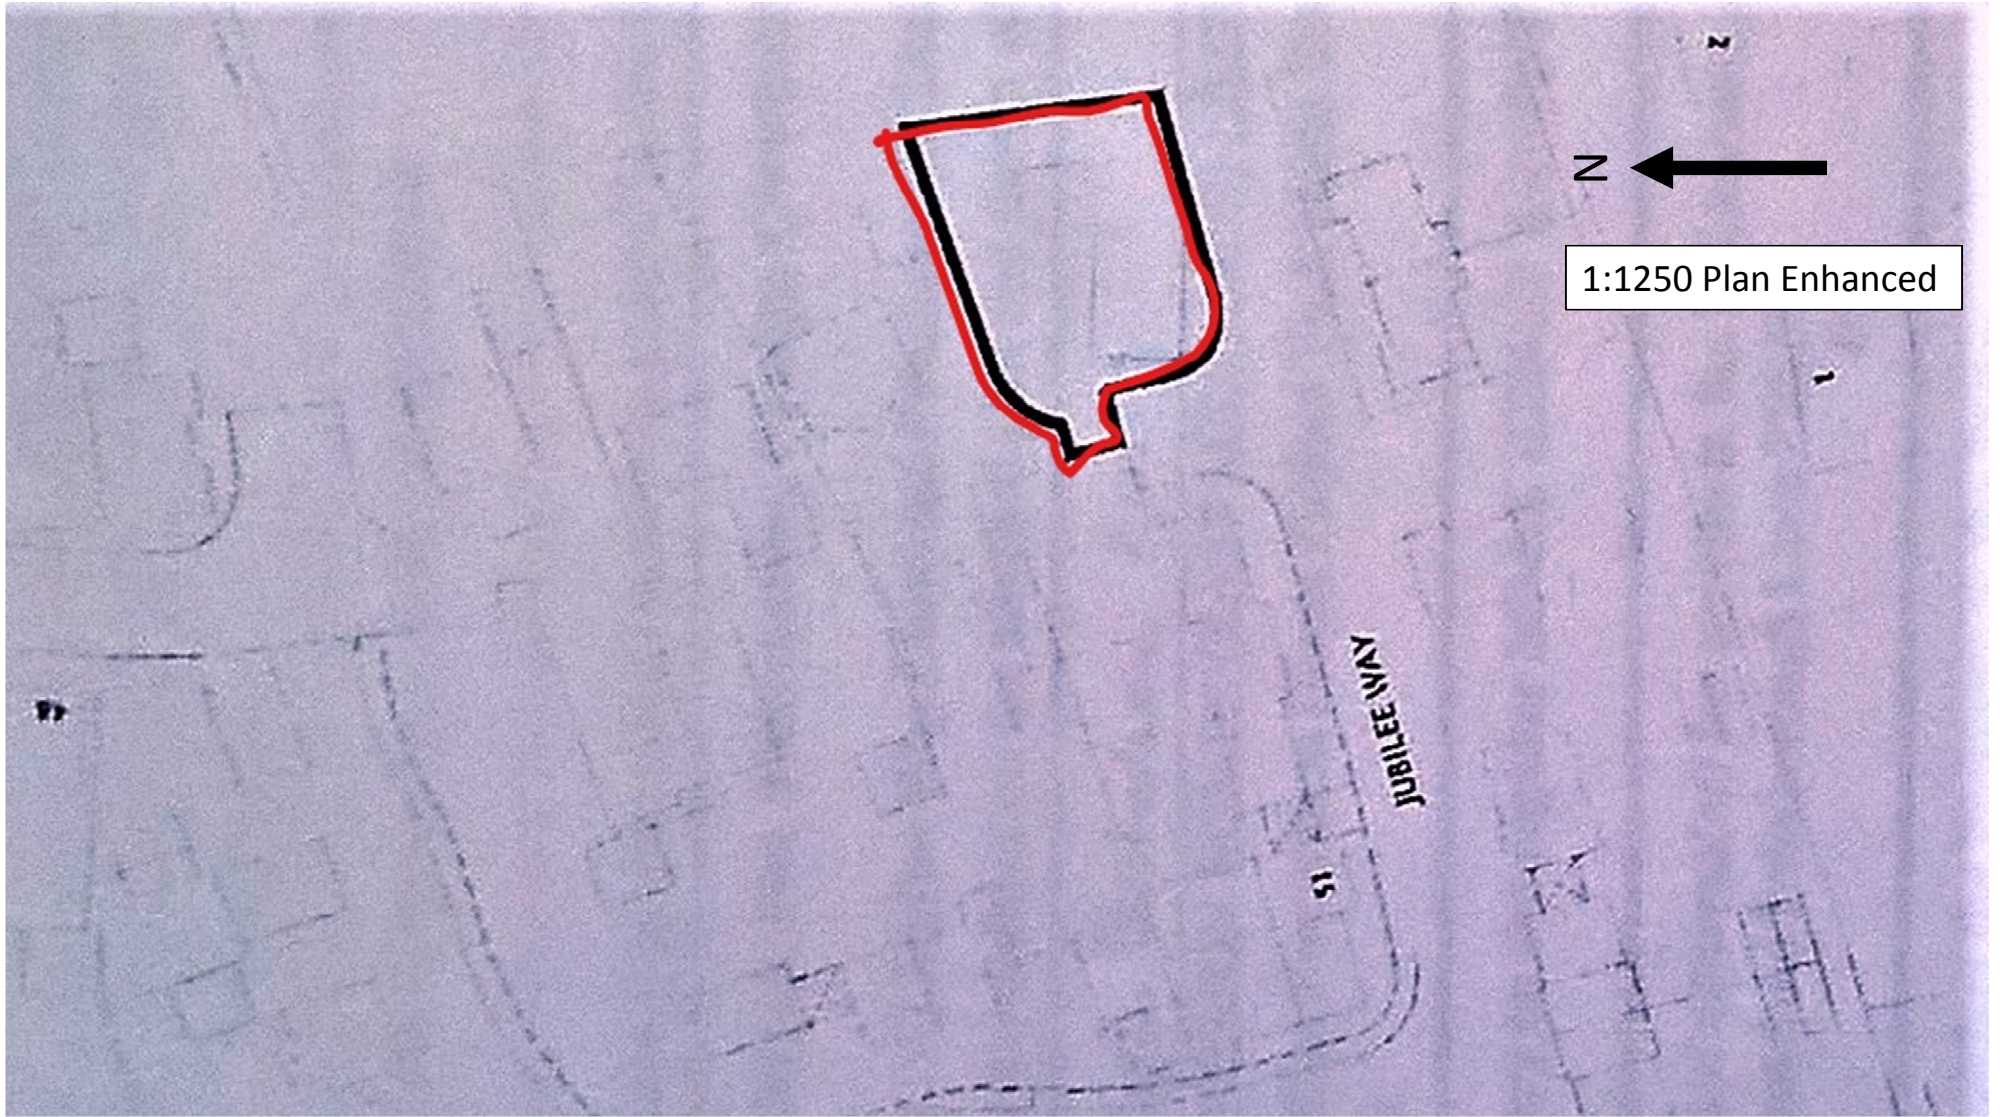

N

1:1250 Plan Enhanced