Plan A



H02/0206/09

Scale: 1:1250


Crowland Conservation Area

May 2009

This map is reproduced from Ordnance Survey material with permission of Ordnance Survey on behalf of Her Majesty's Stationery Office (c) Crown copyright. Unauthorised reproduction infringes Crown copyright and may lead to prosecution or civil proceedings. South Holland District Council 100018215 2009

Planning and Development
Council Offices, Priory Road, Spalding, Lincolnshire
PE11 2XE

Plan B

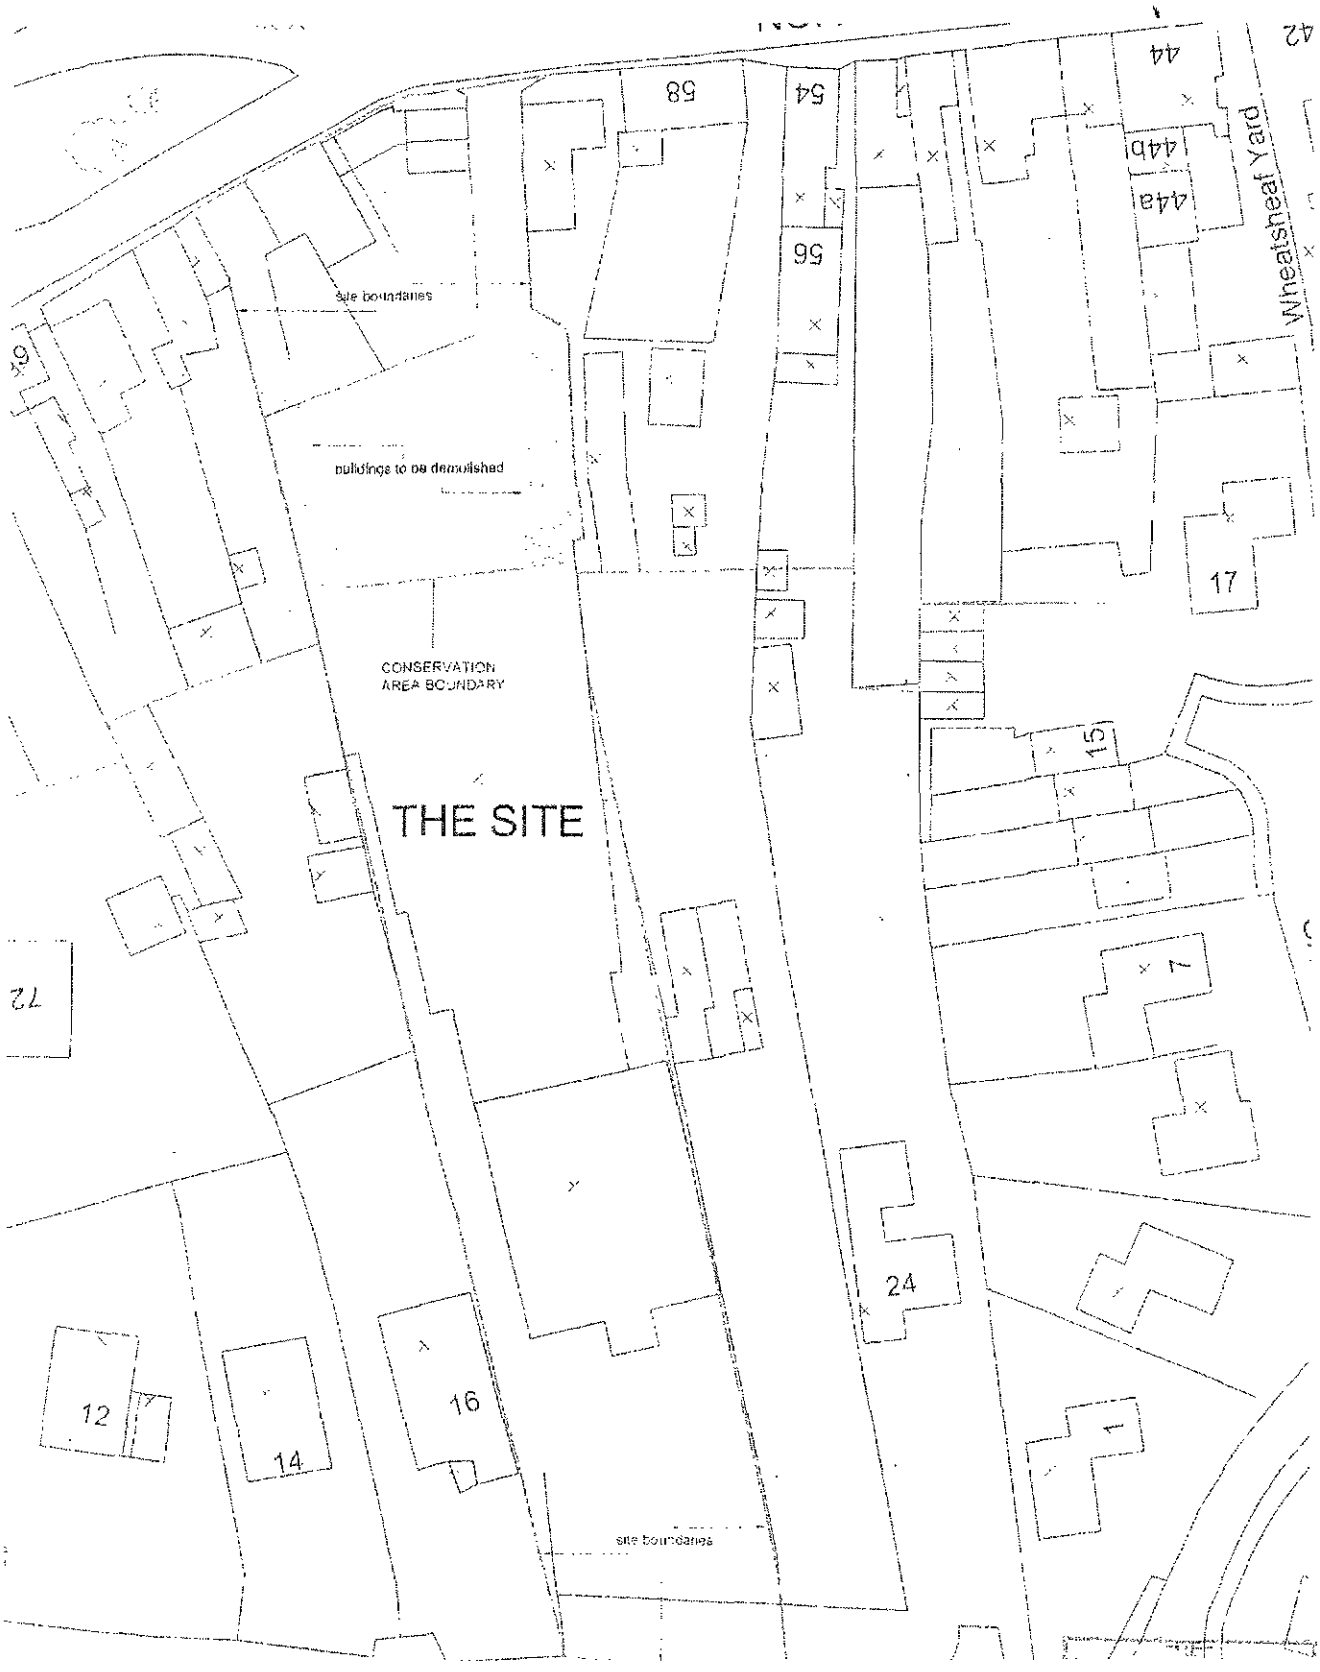
58
54
56
44
44b
44a
Wheatsheaf Yard
site boundaries
buildings to be demolished
CONSERVATION
AREA BOUNDARY
THE SITE
17
15
24
12
14
16
site boundaries



H02/0206/09


Scale: 1:1250

Crowland Conservation Area

May 2009

This map is reproduced from Ordnance Survey material with permission of Ordnance Survey on behalf of Her Majesty's Stationery Office (c) Crown copyright. Unauthorised reproduction infringes Crown copyright and may lead to prosecution or civil proceedings. South Holland District Council 100018215 2009

Planning and Development
Council Offices, Priory Road, Spalding, Lincolnshire
PE11 2XE

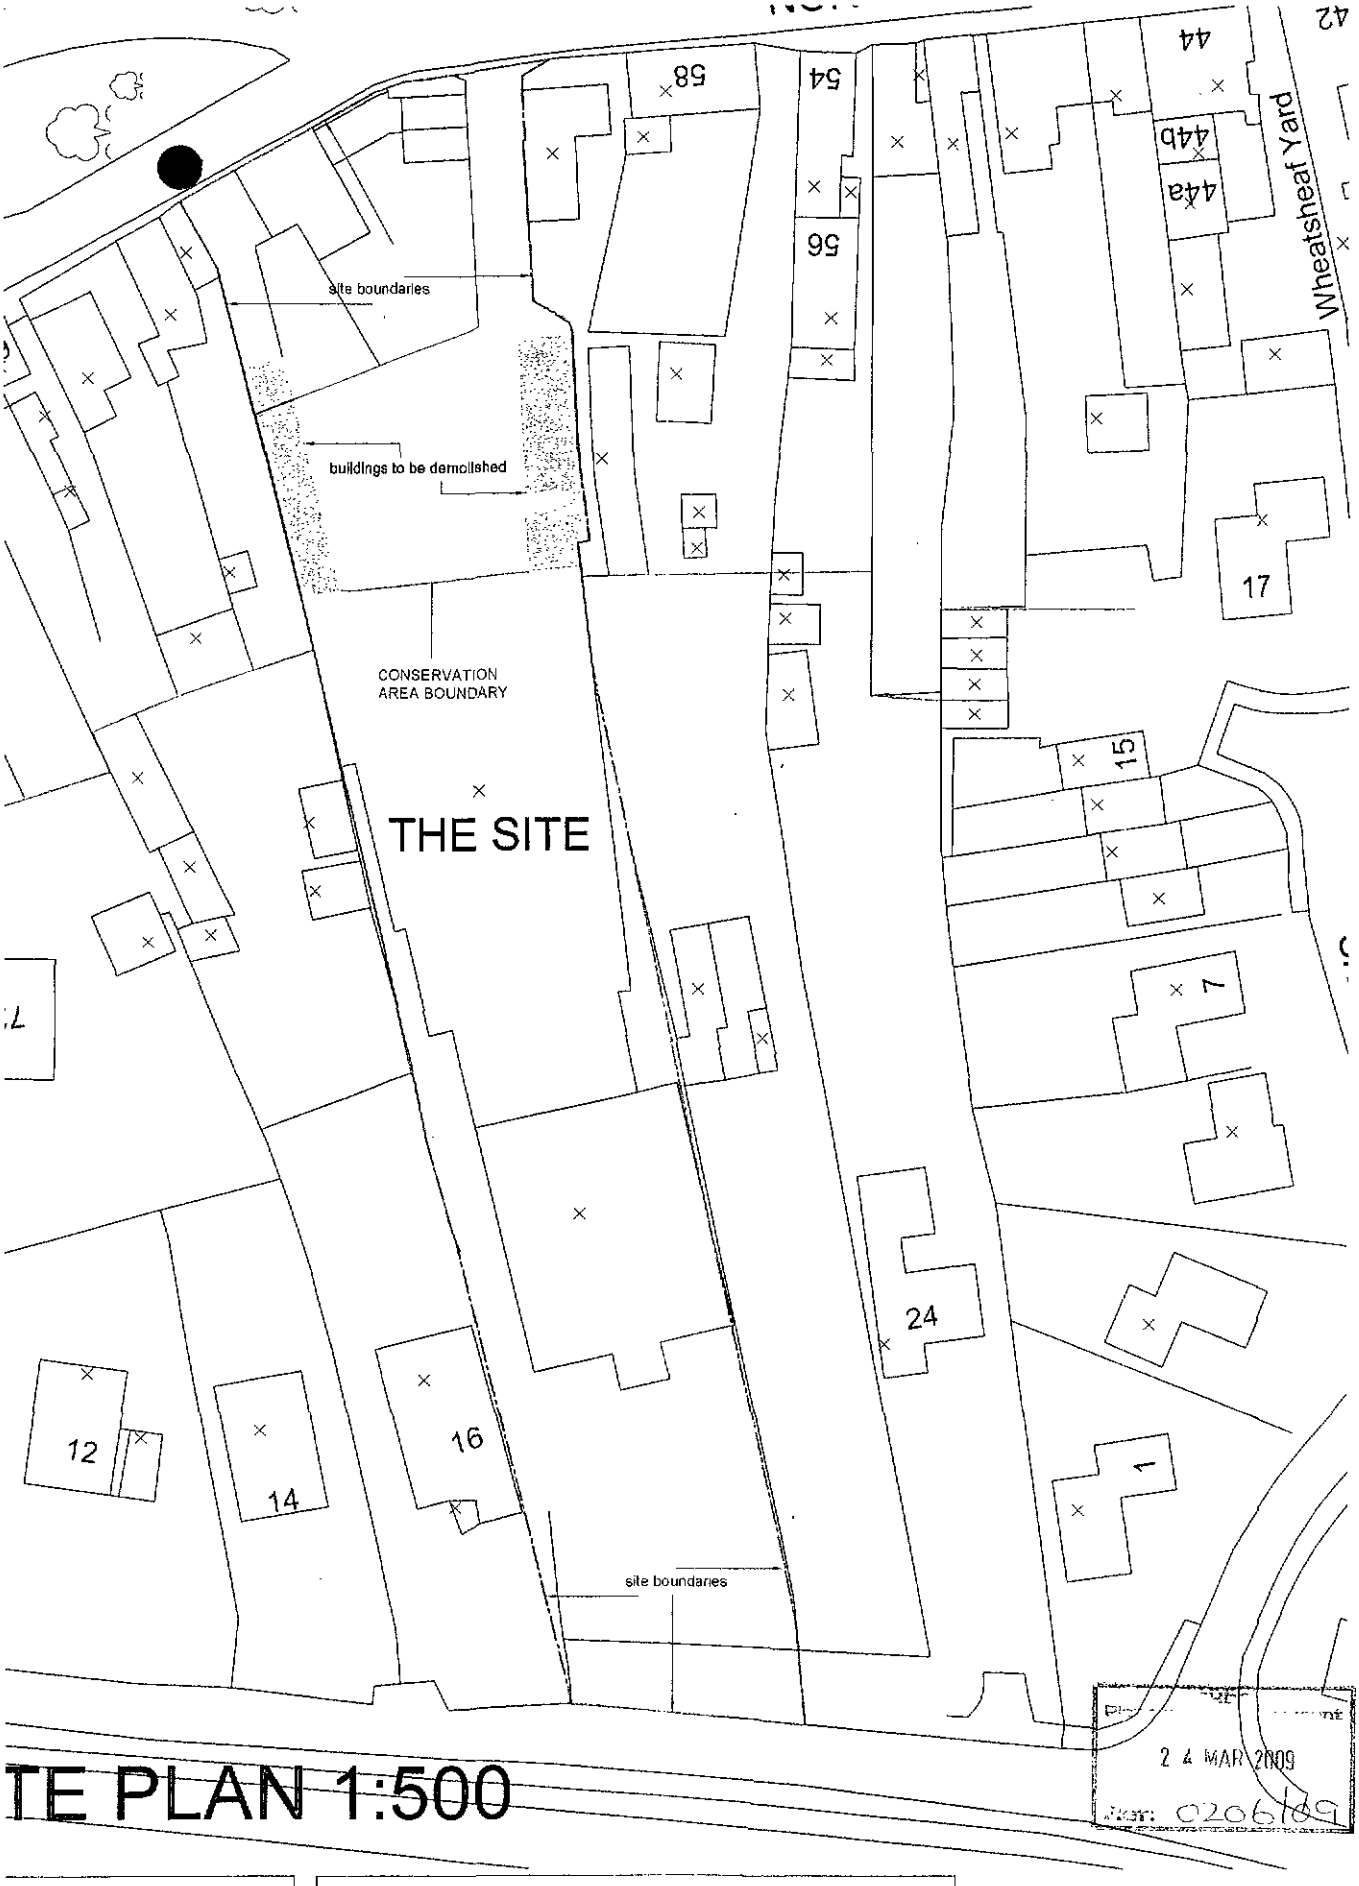

TE PLAN 1:500

2 4 MAR 2009

Plan: 0206/09

Scales	Sheet Size	Date	Drawn
1:1250....500	A2	17.03.09	TAC

14 Old Fendike Road
Weston Hills
SPALDING
Lincolnshire PE12 6DD

Tel/Fax 01406 380027
Mobile 07778 597975

TREVOR A CLAY RIBA LTD
CHARTERED ARCHITECTS