




Proposed Materials:

Red multi stock brickwork in stretcher bond and light natural colour mortar.

Recon Stone cills and head features to openings and gable end copings.

Grey manmade slate roof tiling and lead flashings.

White wood grain PVCu double glazed sliding sash double glazed windows with Georgian bar inserts and Low E glass units.

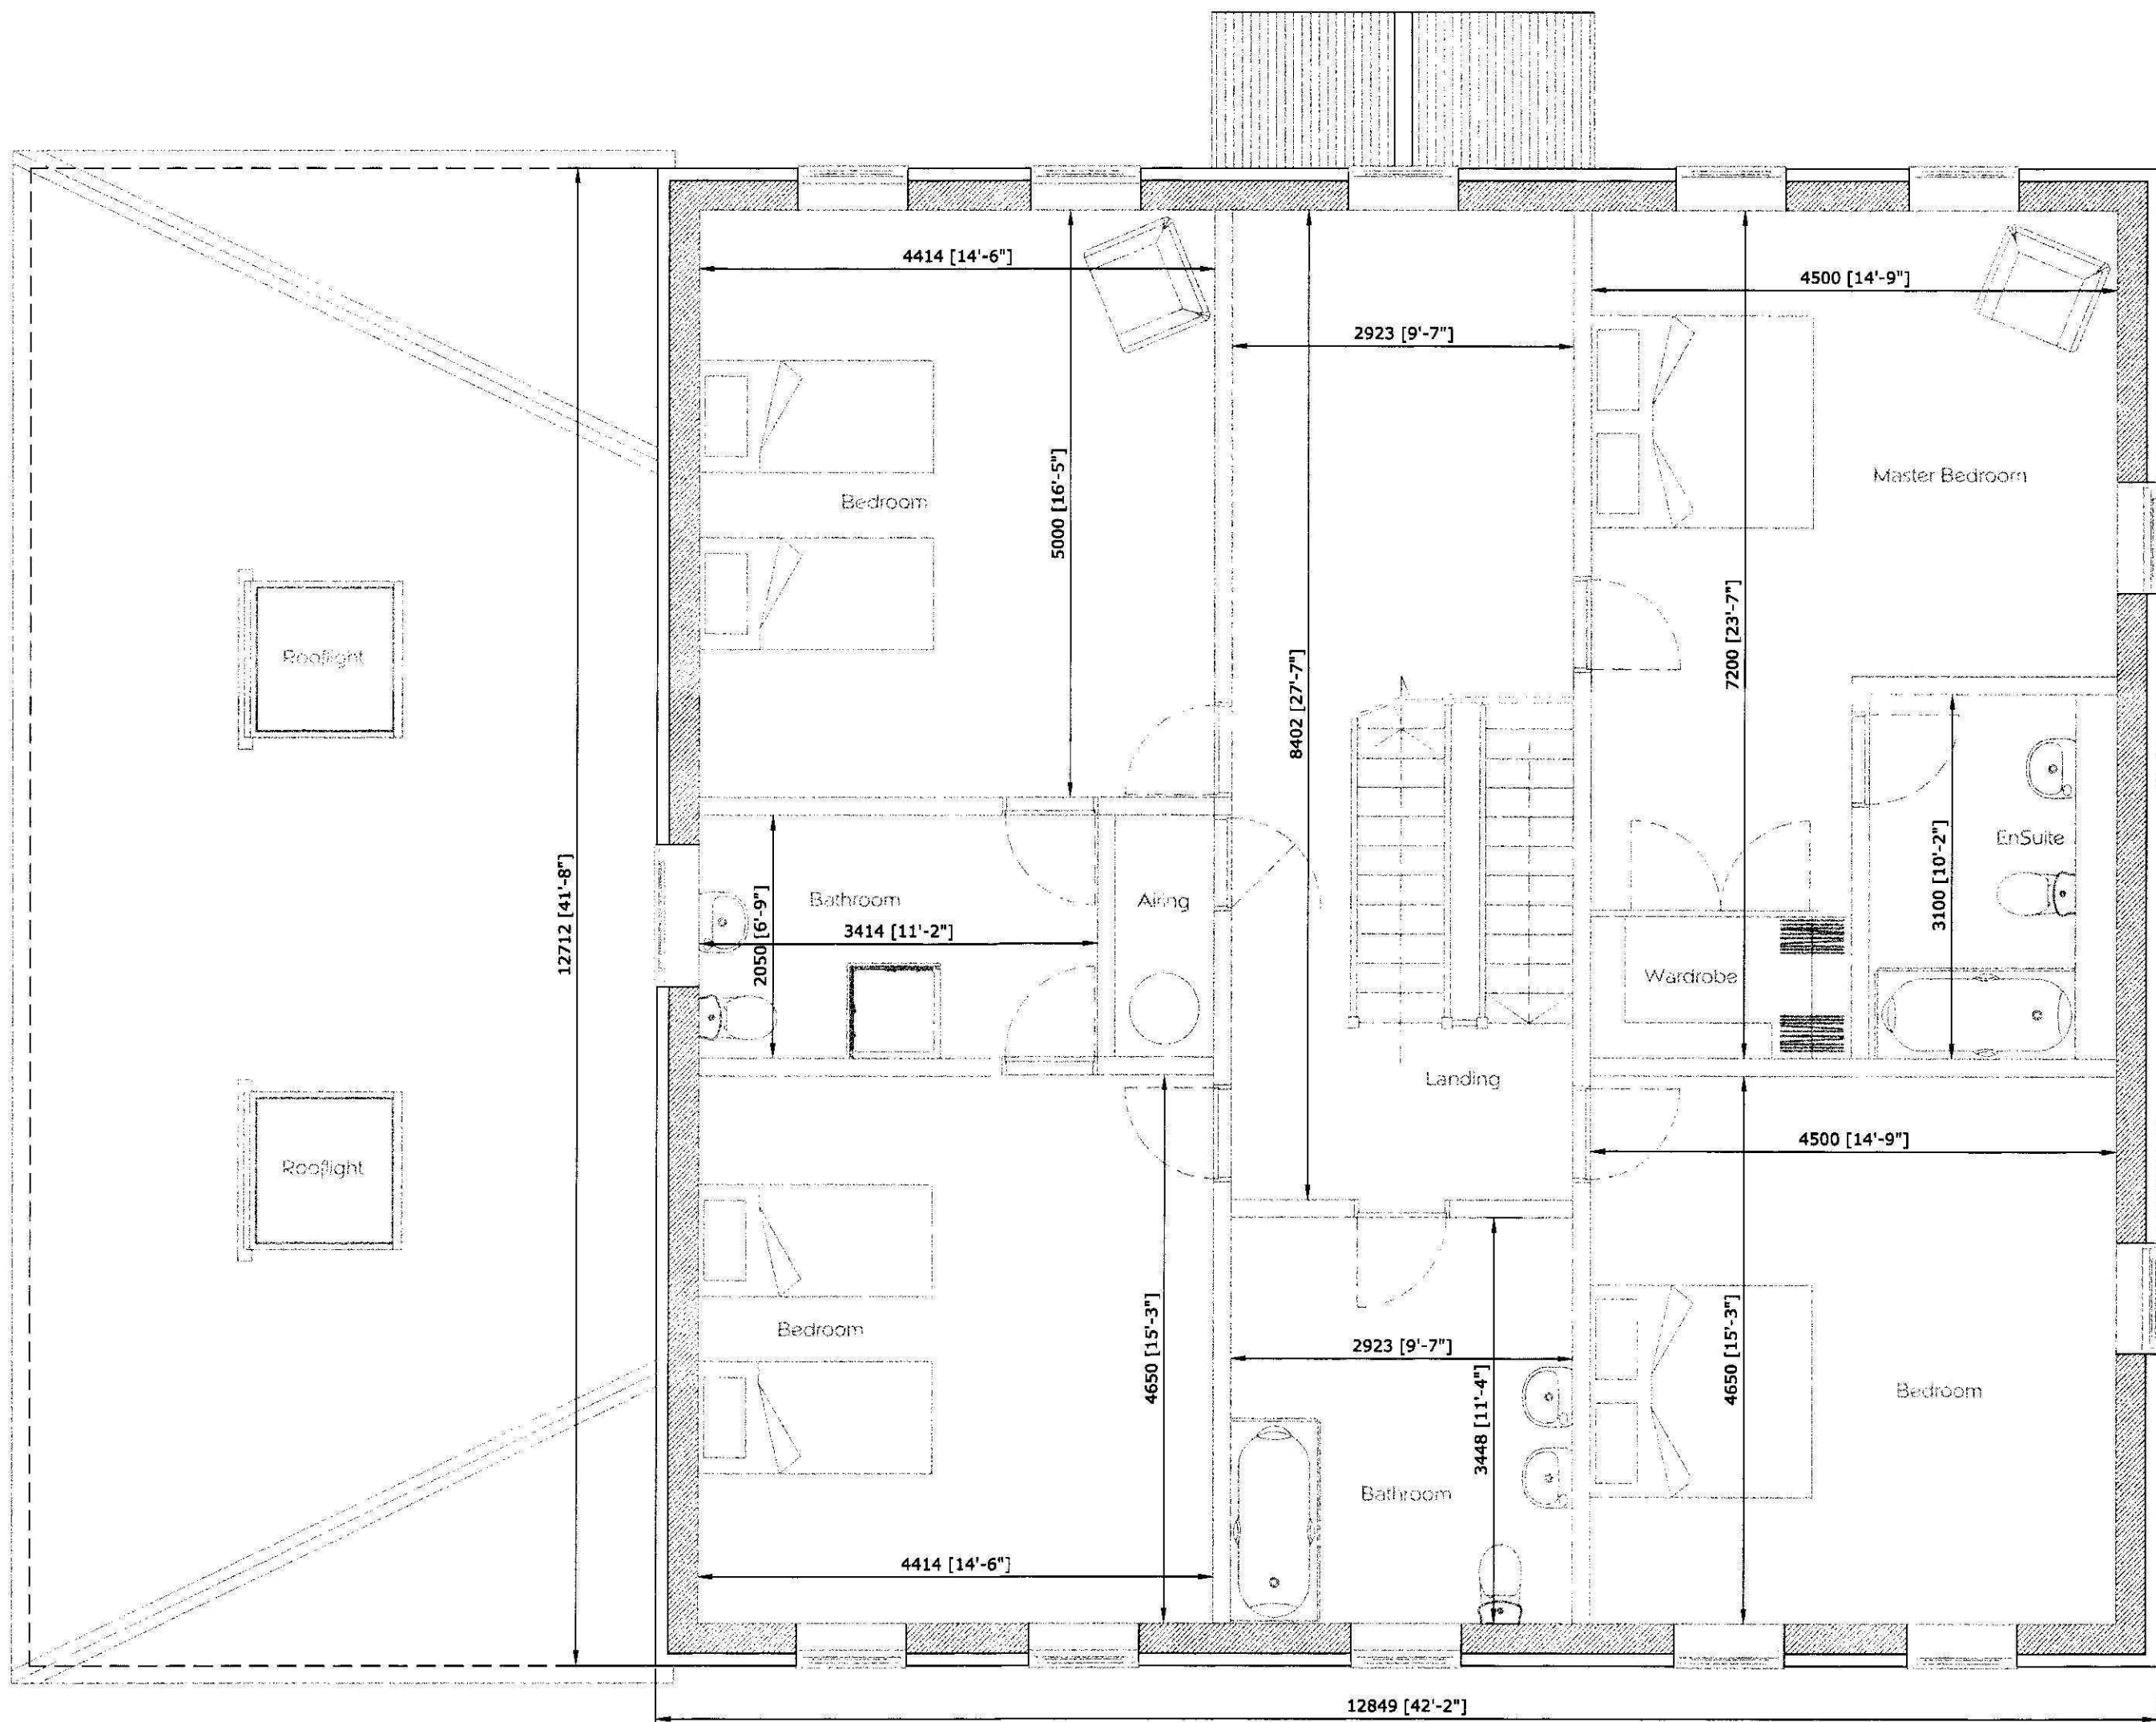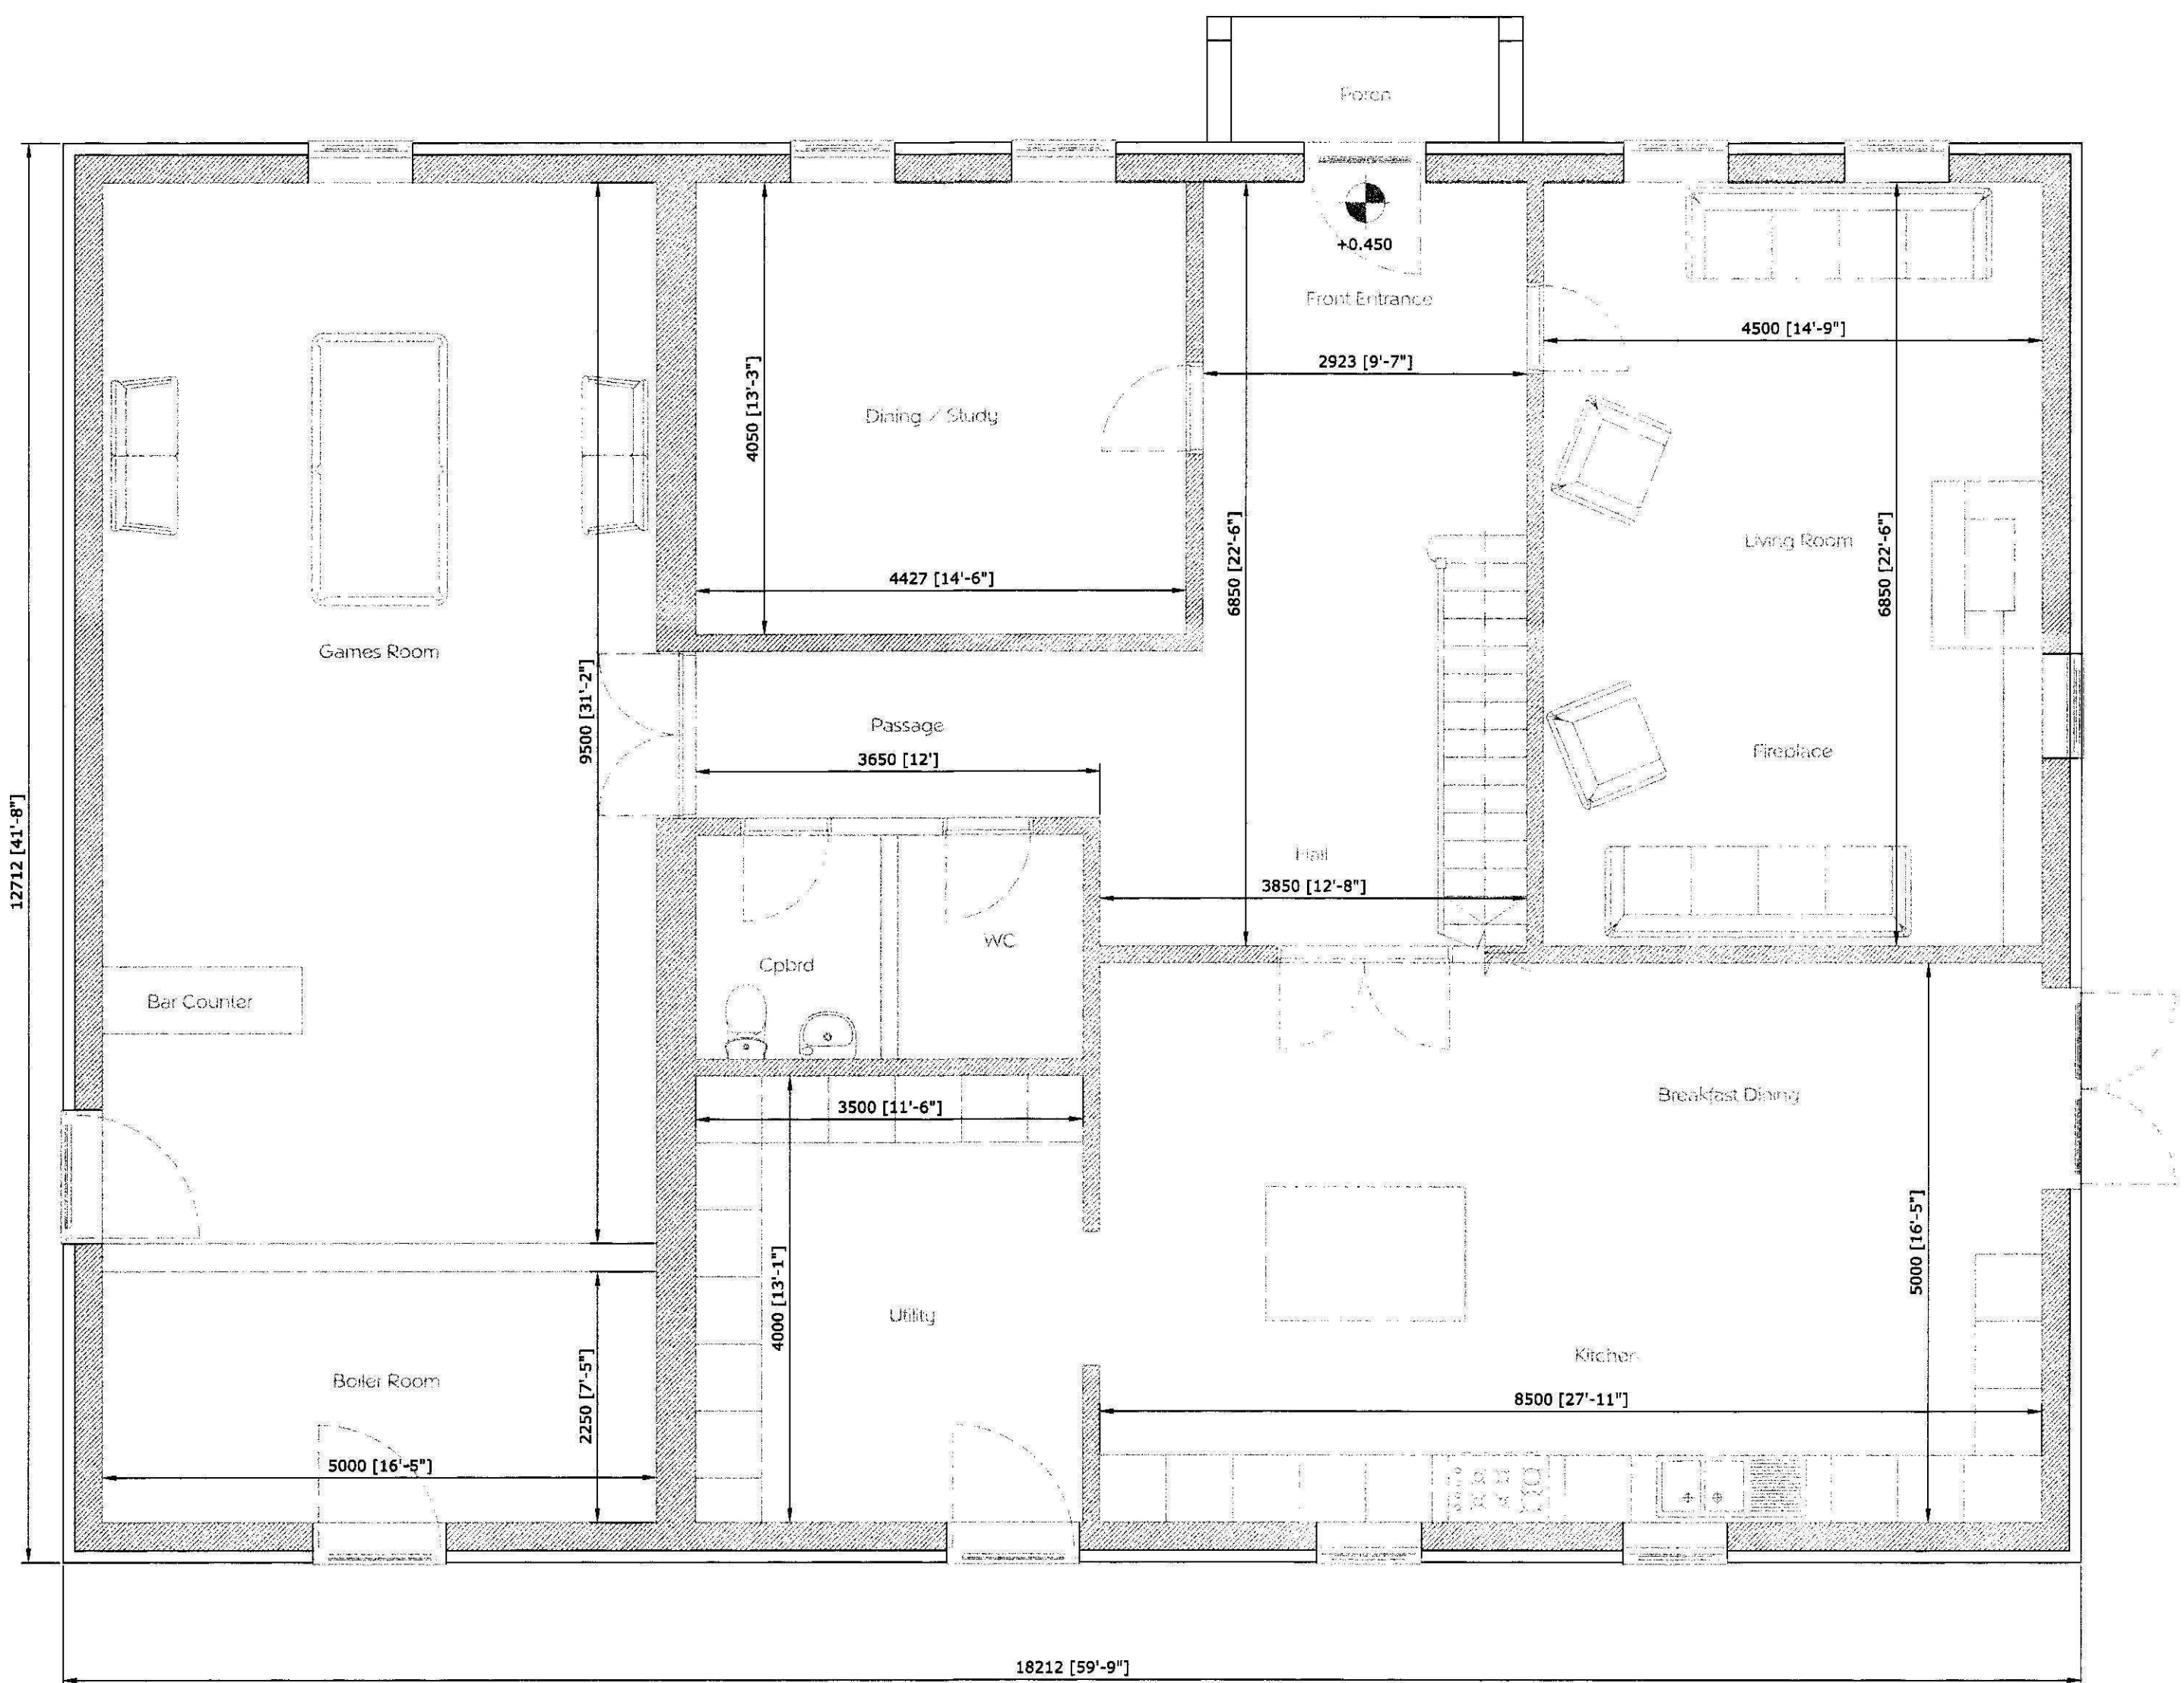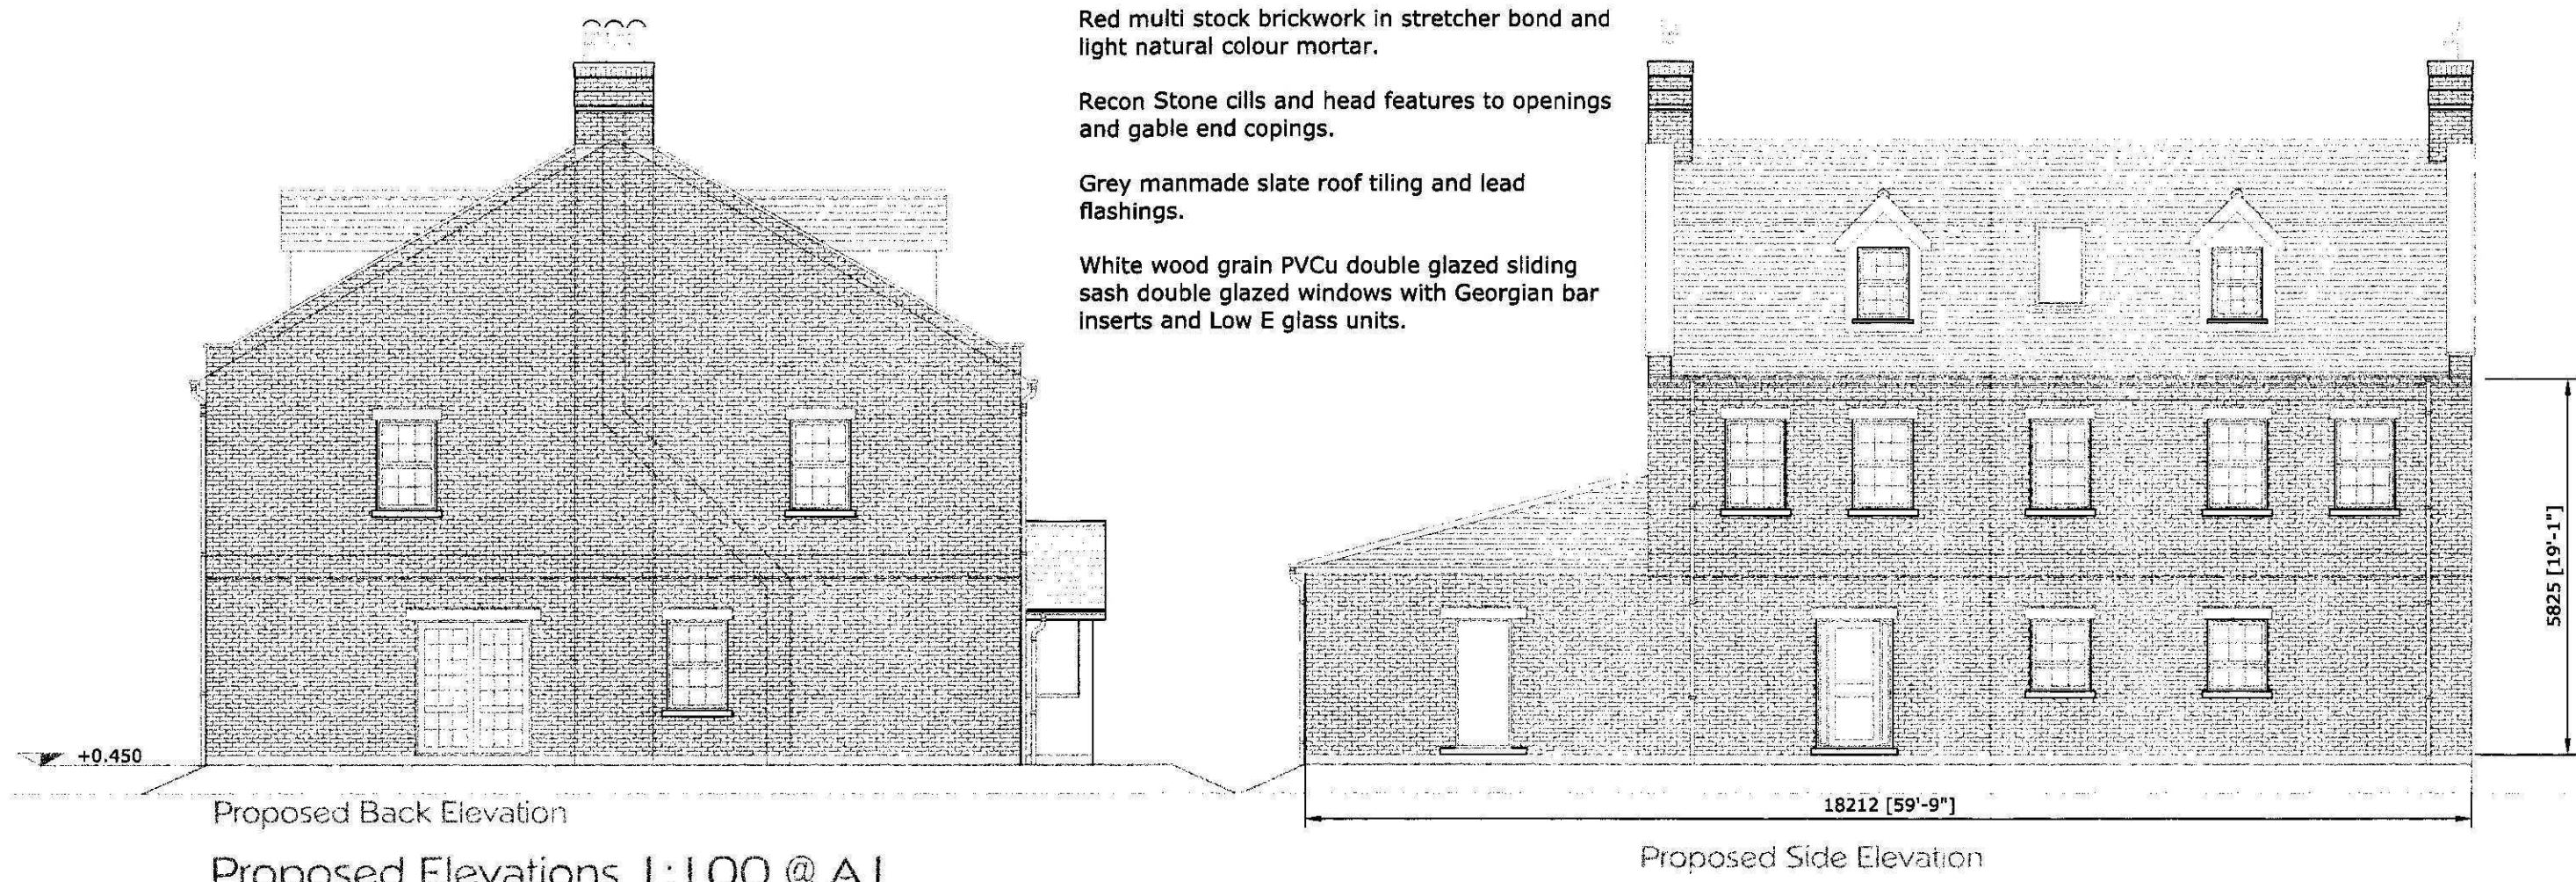


SHDC
Planning & Development
10 APR 2011
Ref: 0207-11

SLR Architectural
SLR Architectural LLP
124 Oxney Road, Eastfield, Peterborough, PE1 5NG
Tel: 01753 300166 / 894016

PLANNING SUBMISSION
15/11/10
Scales: 1:50 1:100 1:500 1:1250 @ A1
Mr & Mrs R. Butler
Chainbridge Farm House,
Postland Road,
Hulls Drove,
Crowland,
PE6 0LZ.

Proposed New Dwelling
Plans & Elevations
178-10-150
Rev C

AMENDED PLAN
Ref. A1

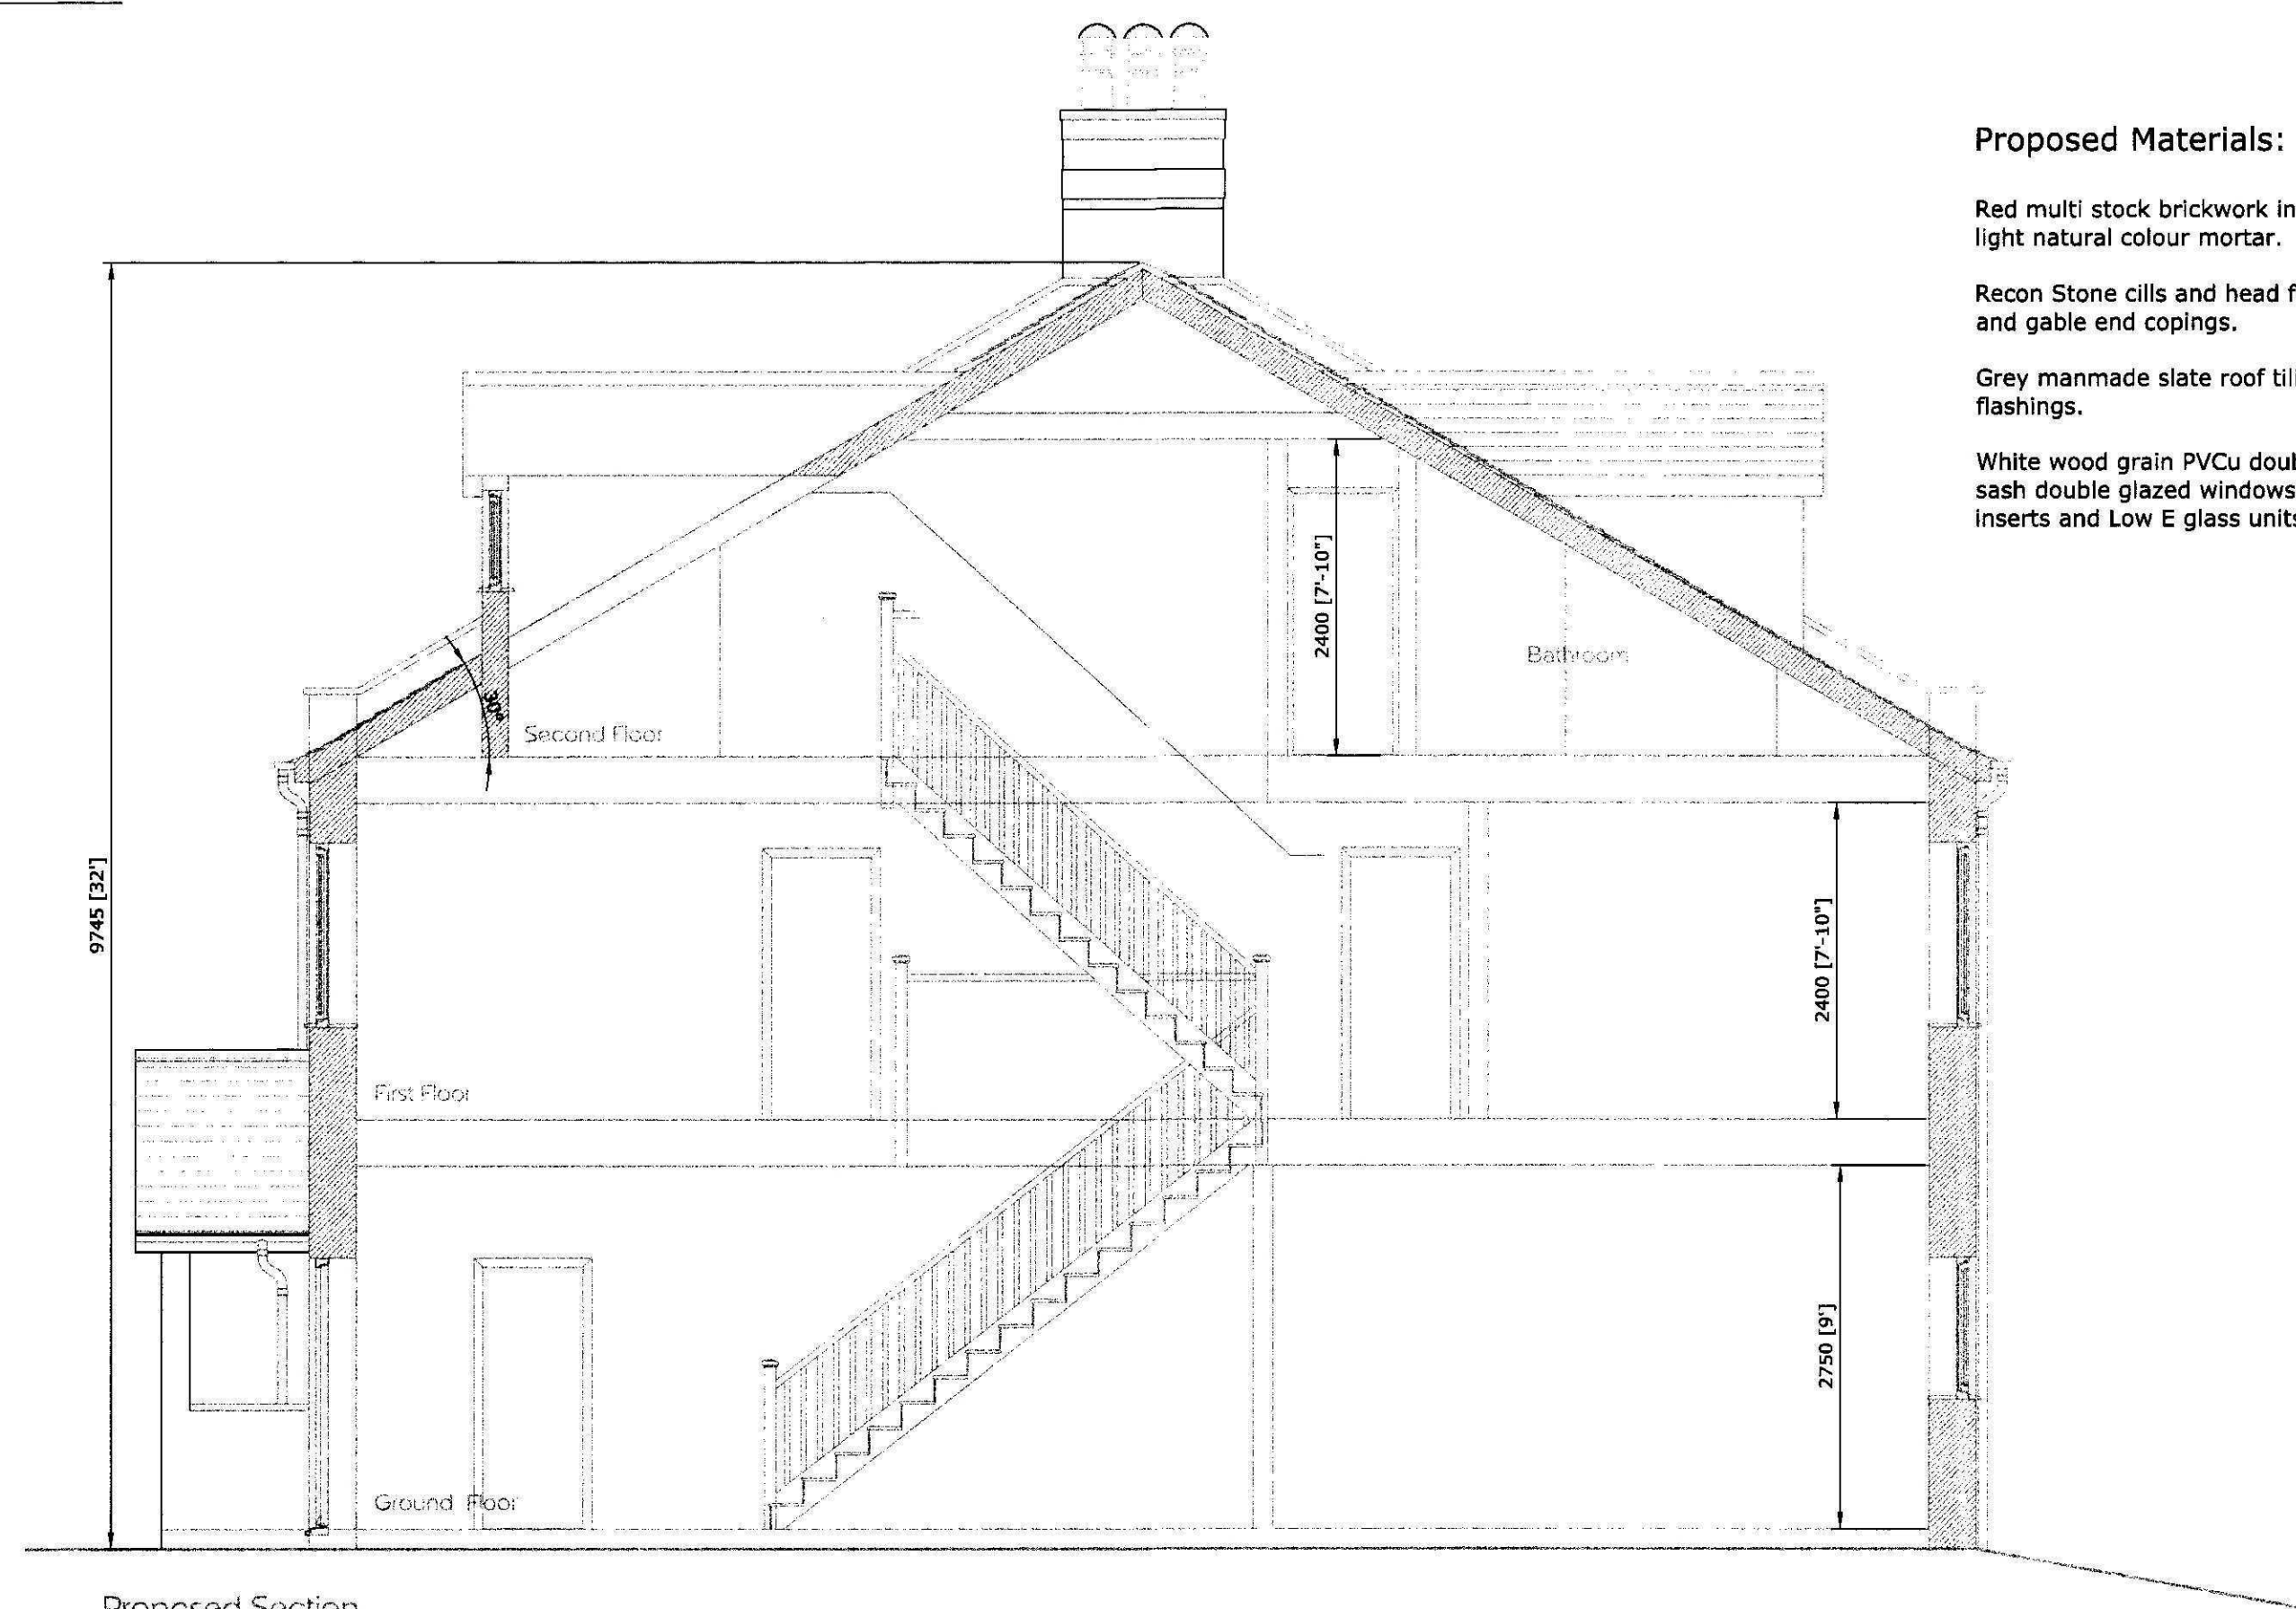


Proposed Materials:

Red multi stock brickwork in stretcher bond and light natural colour mortar.


Recon Stone cills and head features to openings and gable end copings.

Grey manmade slate roof tiling and lead flashings.

White wood grain PVCu double glazed sliding sash double glazed windows with Georgian bar inserts and Low E glass units.

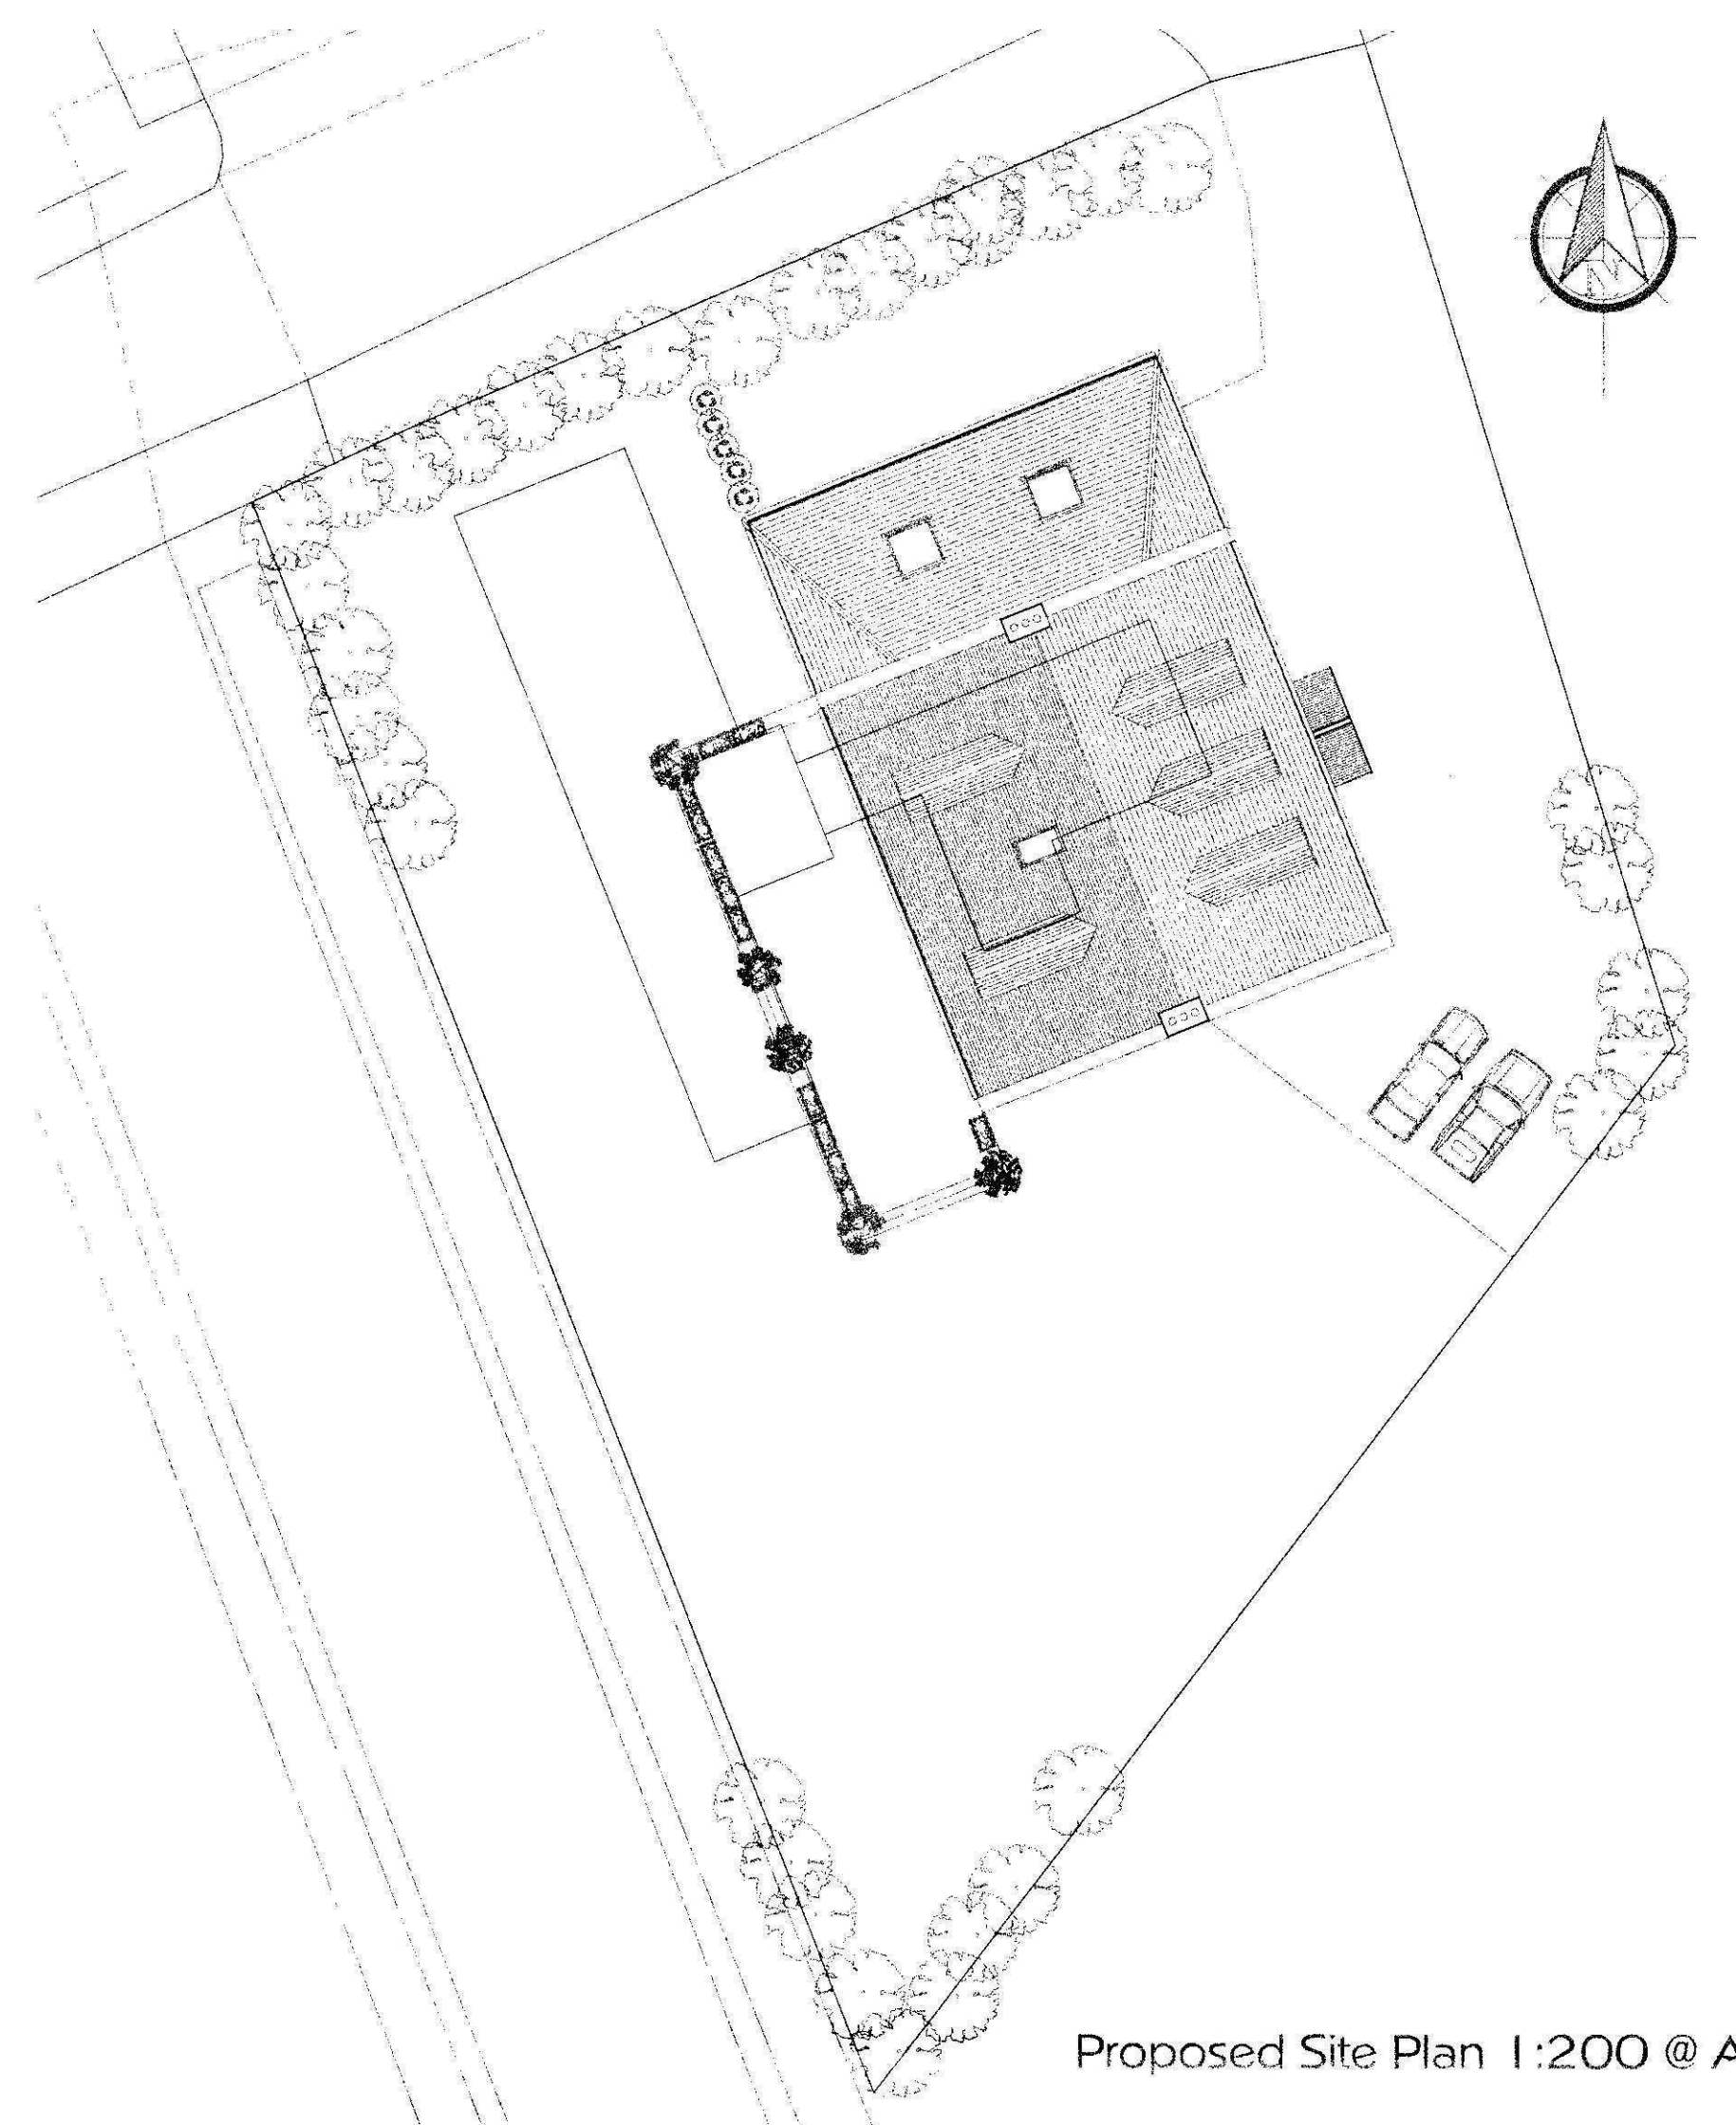

Proposed Second Floor
Proposed Floor Plan 1:50 @ A1

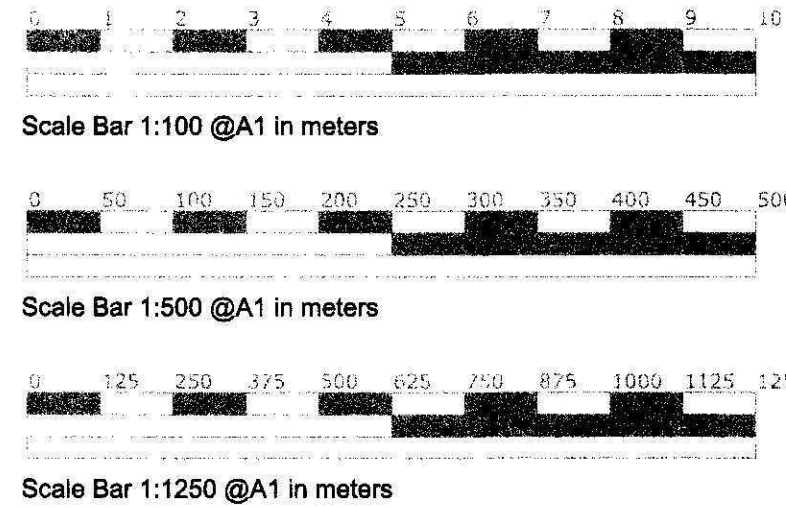

SLR Architectural

SLR Architectural LLP
124 Oxney Road, Eastfield, Peterborough, PE1 5NG
Tel:- 01753 300166 / 804016

Ref		PLANNING SUBMISSION	
Drawn	SLR	Date	15/11/10
		Scales	1:50 1:100 1:500 1:1250 @ A1
Mr & Mrs R. Butler Chainbridge Farm House, Postland Road, Hulls Drove, Crowland, PE6 0LZ.		Proposed New Dwelling Plans & Section	
		178 - 10 - 160	Rev

AMENDED PLAN
Ref. A1