





Location Plan 1:1250 @ A1

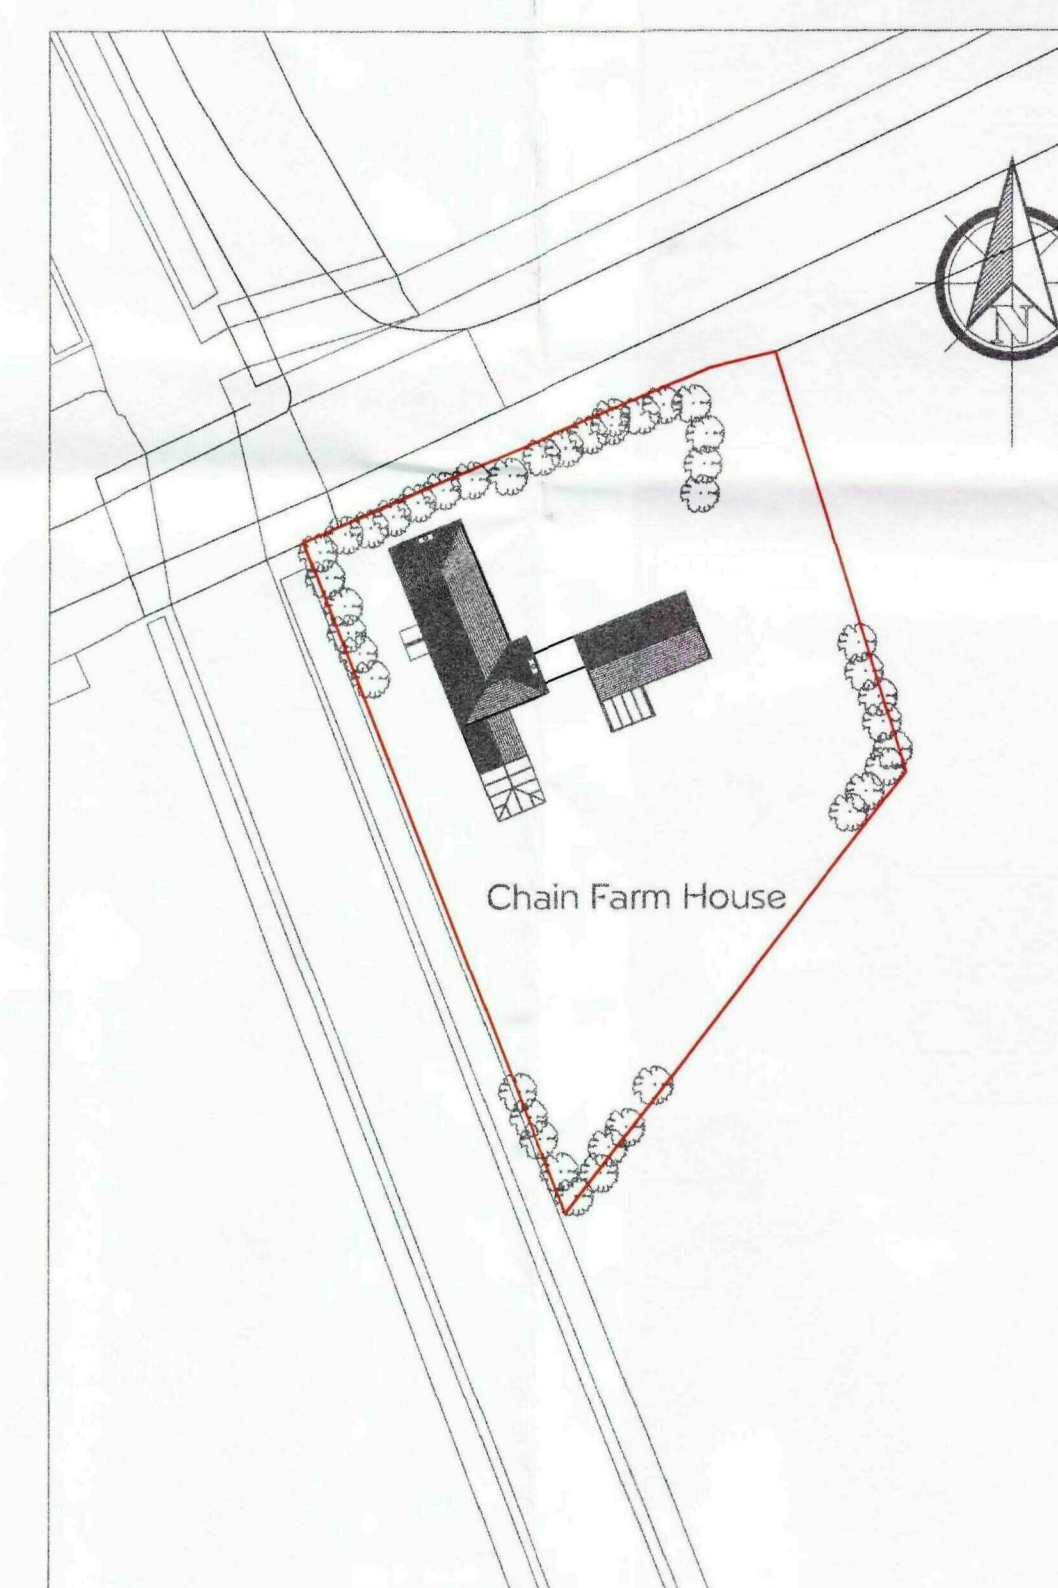

Block Plan 1:500 @ A1



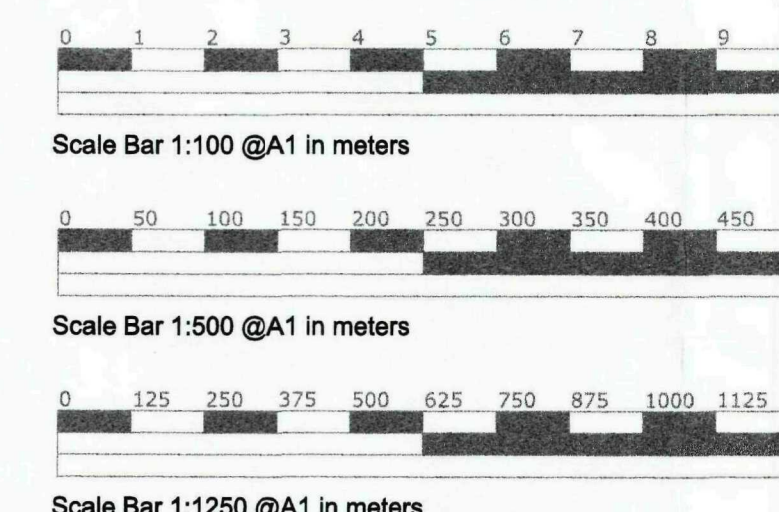


SLR Architectural


SLR Architectural LLP
124 Oxney Road, Eastfield, Peterborough, PE1 5NG
Tel:- 01733 300166 / 894016

Ref				PLANNING SUBMISSION			
Drawn	SLR	Date	15/11/10	Scales	1:50 1:100 1:500 1:1250 @ A1	Proposed New House Existing Site & Location Plans	
Mr & Mrs R. Butler Chainbridge Farm House, Postland Road, Hulls Drove, Crowland, PE6 0LZ				178-10-090			Rev


SHDC
Planning & Development
18 MAR 2011
Ref: 0207-11

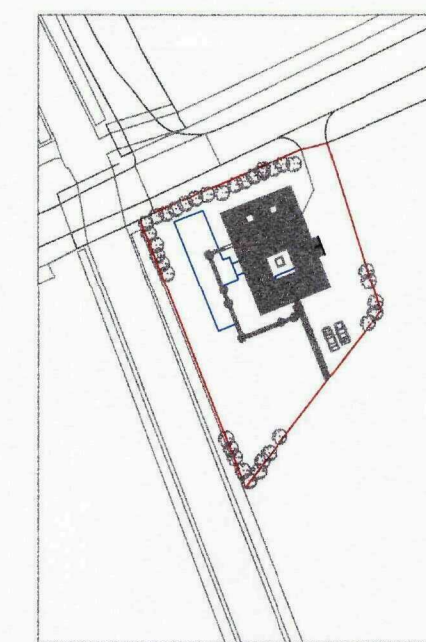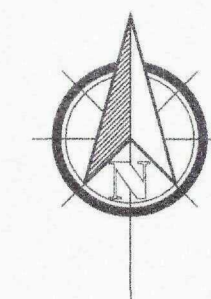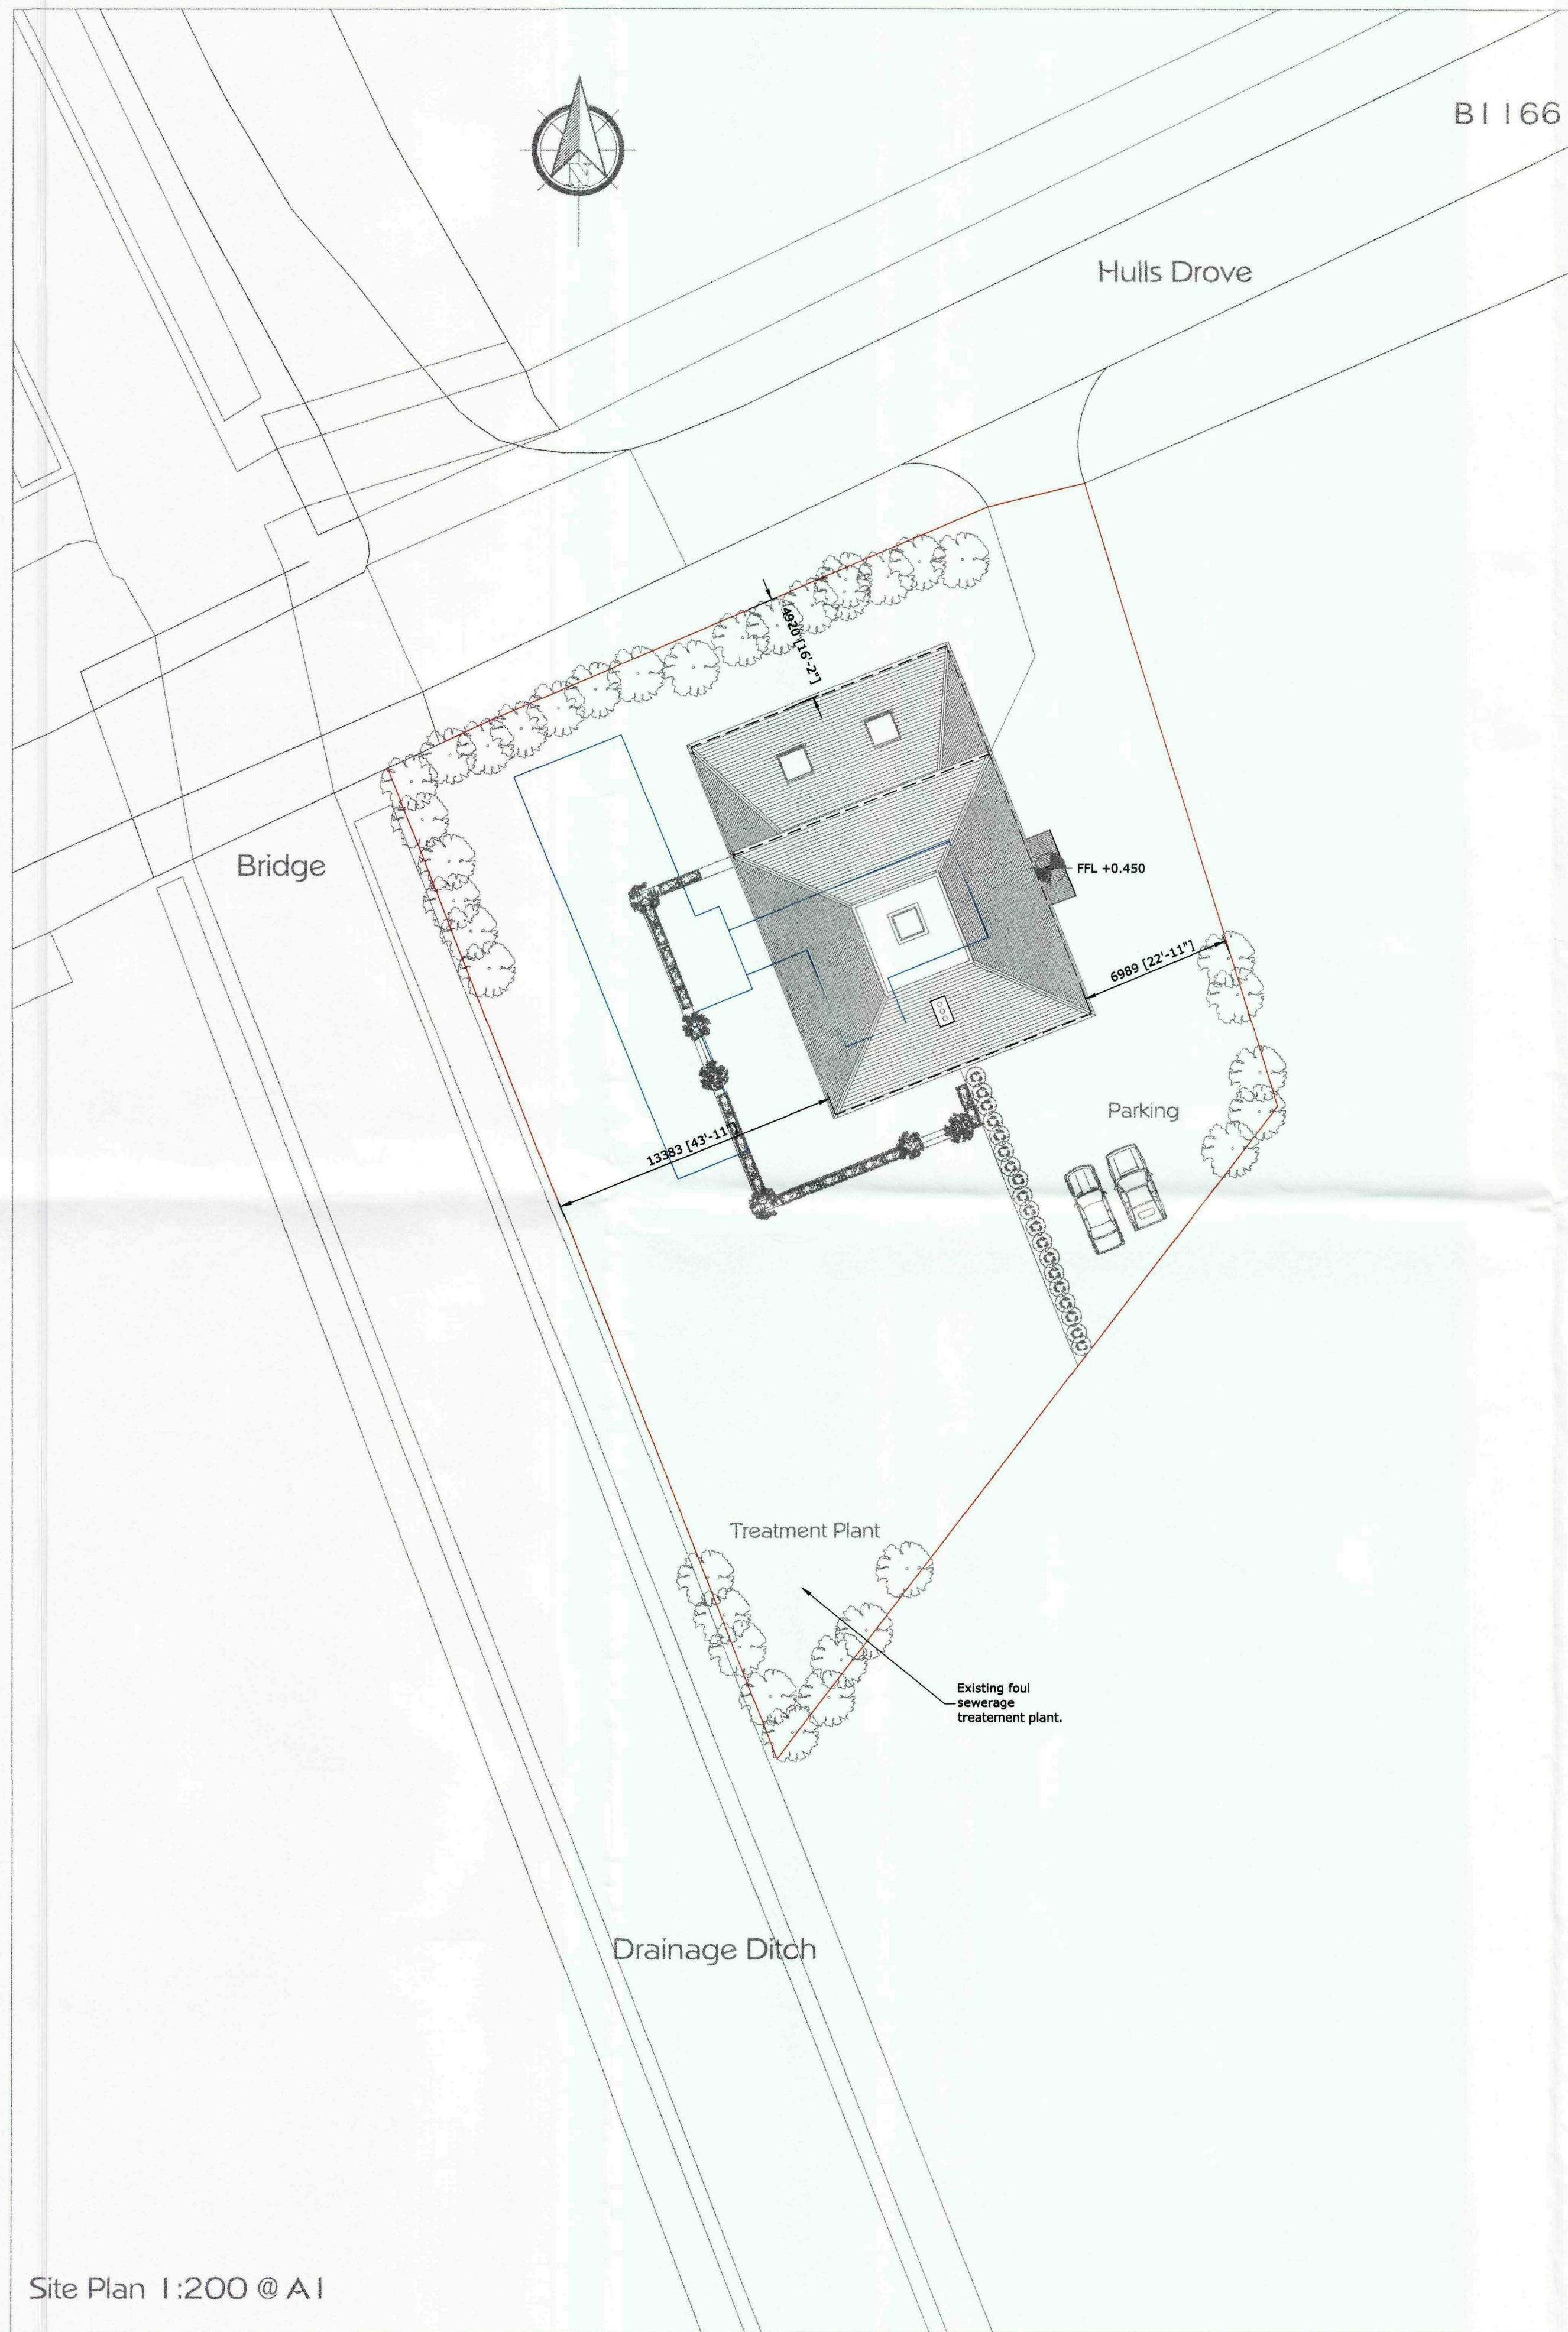


Location Plan 1:1250 @ A1

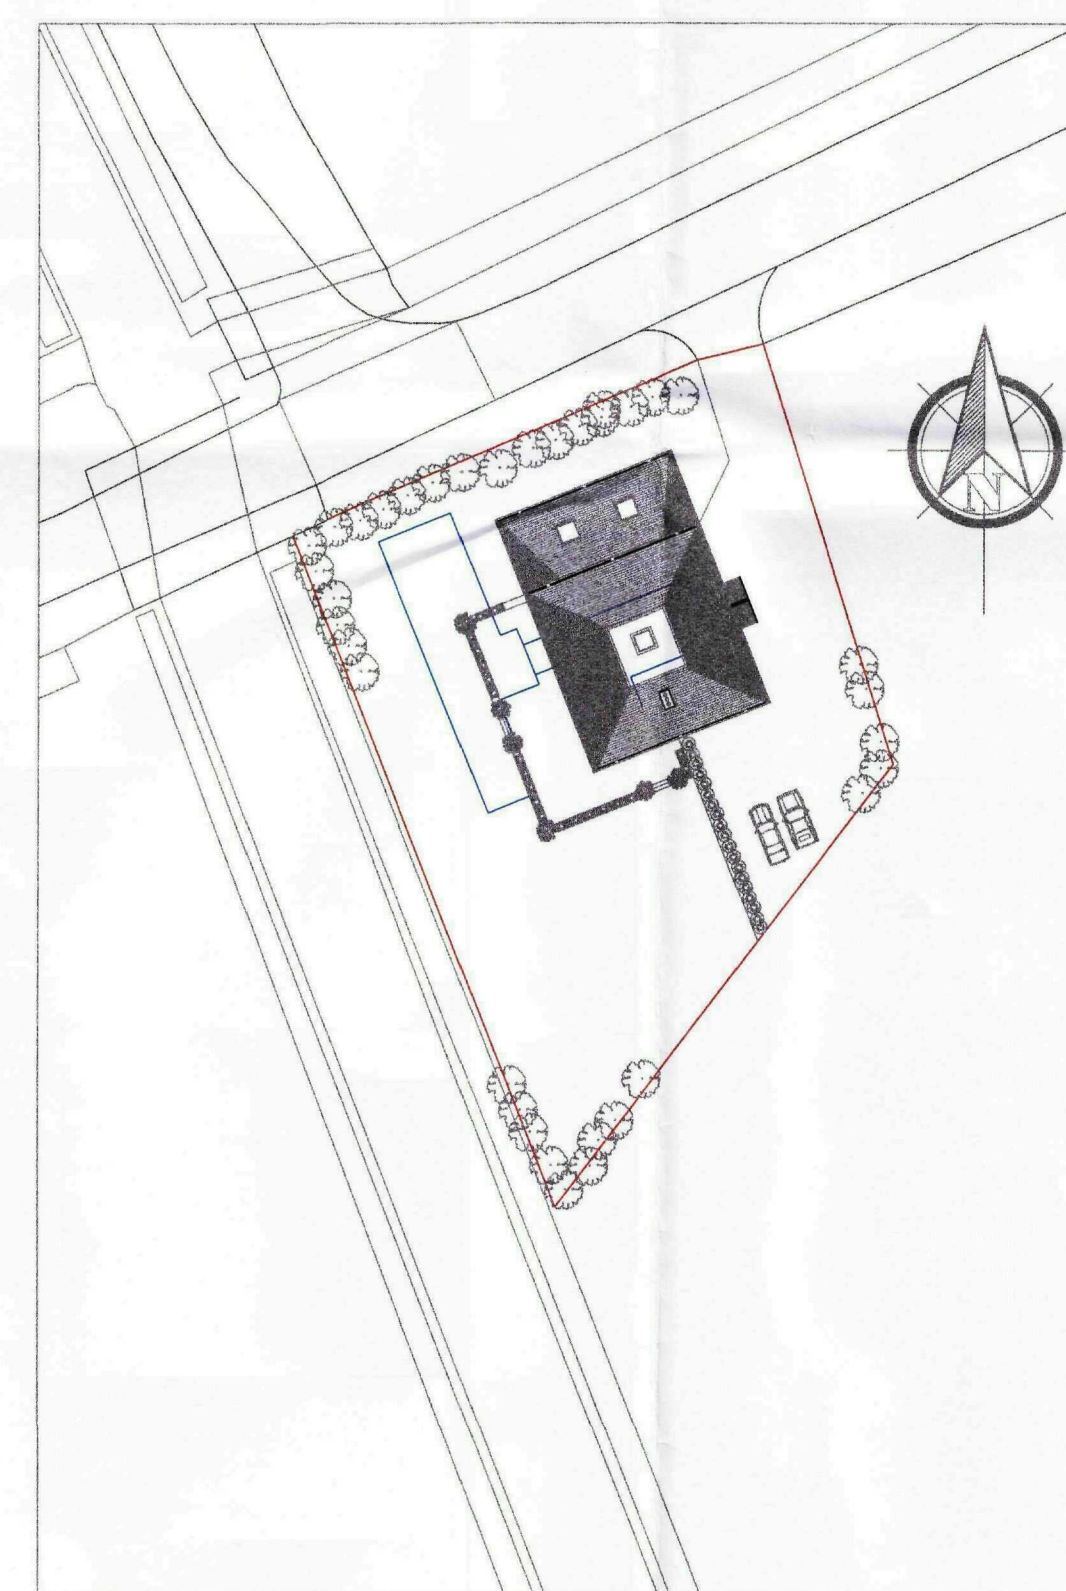


Block Plan 1:500 @ A1

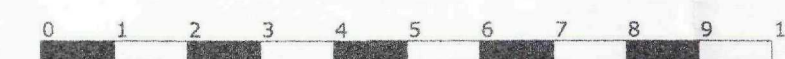

Scale Bar 1:100 @A1 in meters

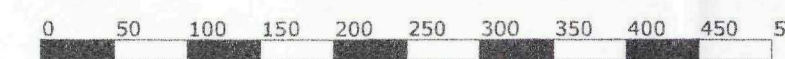

Scale Bar 1:500 @A1 in meters


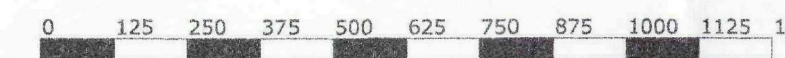


Scale Bar 1:1250 @A1 in meters

SLR Architectural

SLR Architectural LLP
124 Oxney Road, Eastfield, Peterborough. PE1 5NG
Tel:- 01733 300166 / 894016

Ref			PLANNING SUBMISSION	
Drawn	SLR	Date	15/11/10	Scales
			1:500 1:1250 @ A1	
Mr & Mrs R. Butler Chainbridge Farm House, Postland Road, Hulls Drove, Crowland, PE6 0LZ			Proposed New House Proposed Site & Location Plans	
			178-10-140	
			Rev	

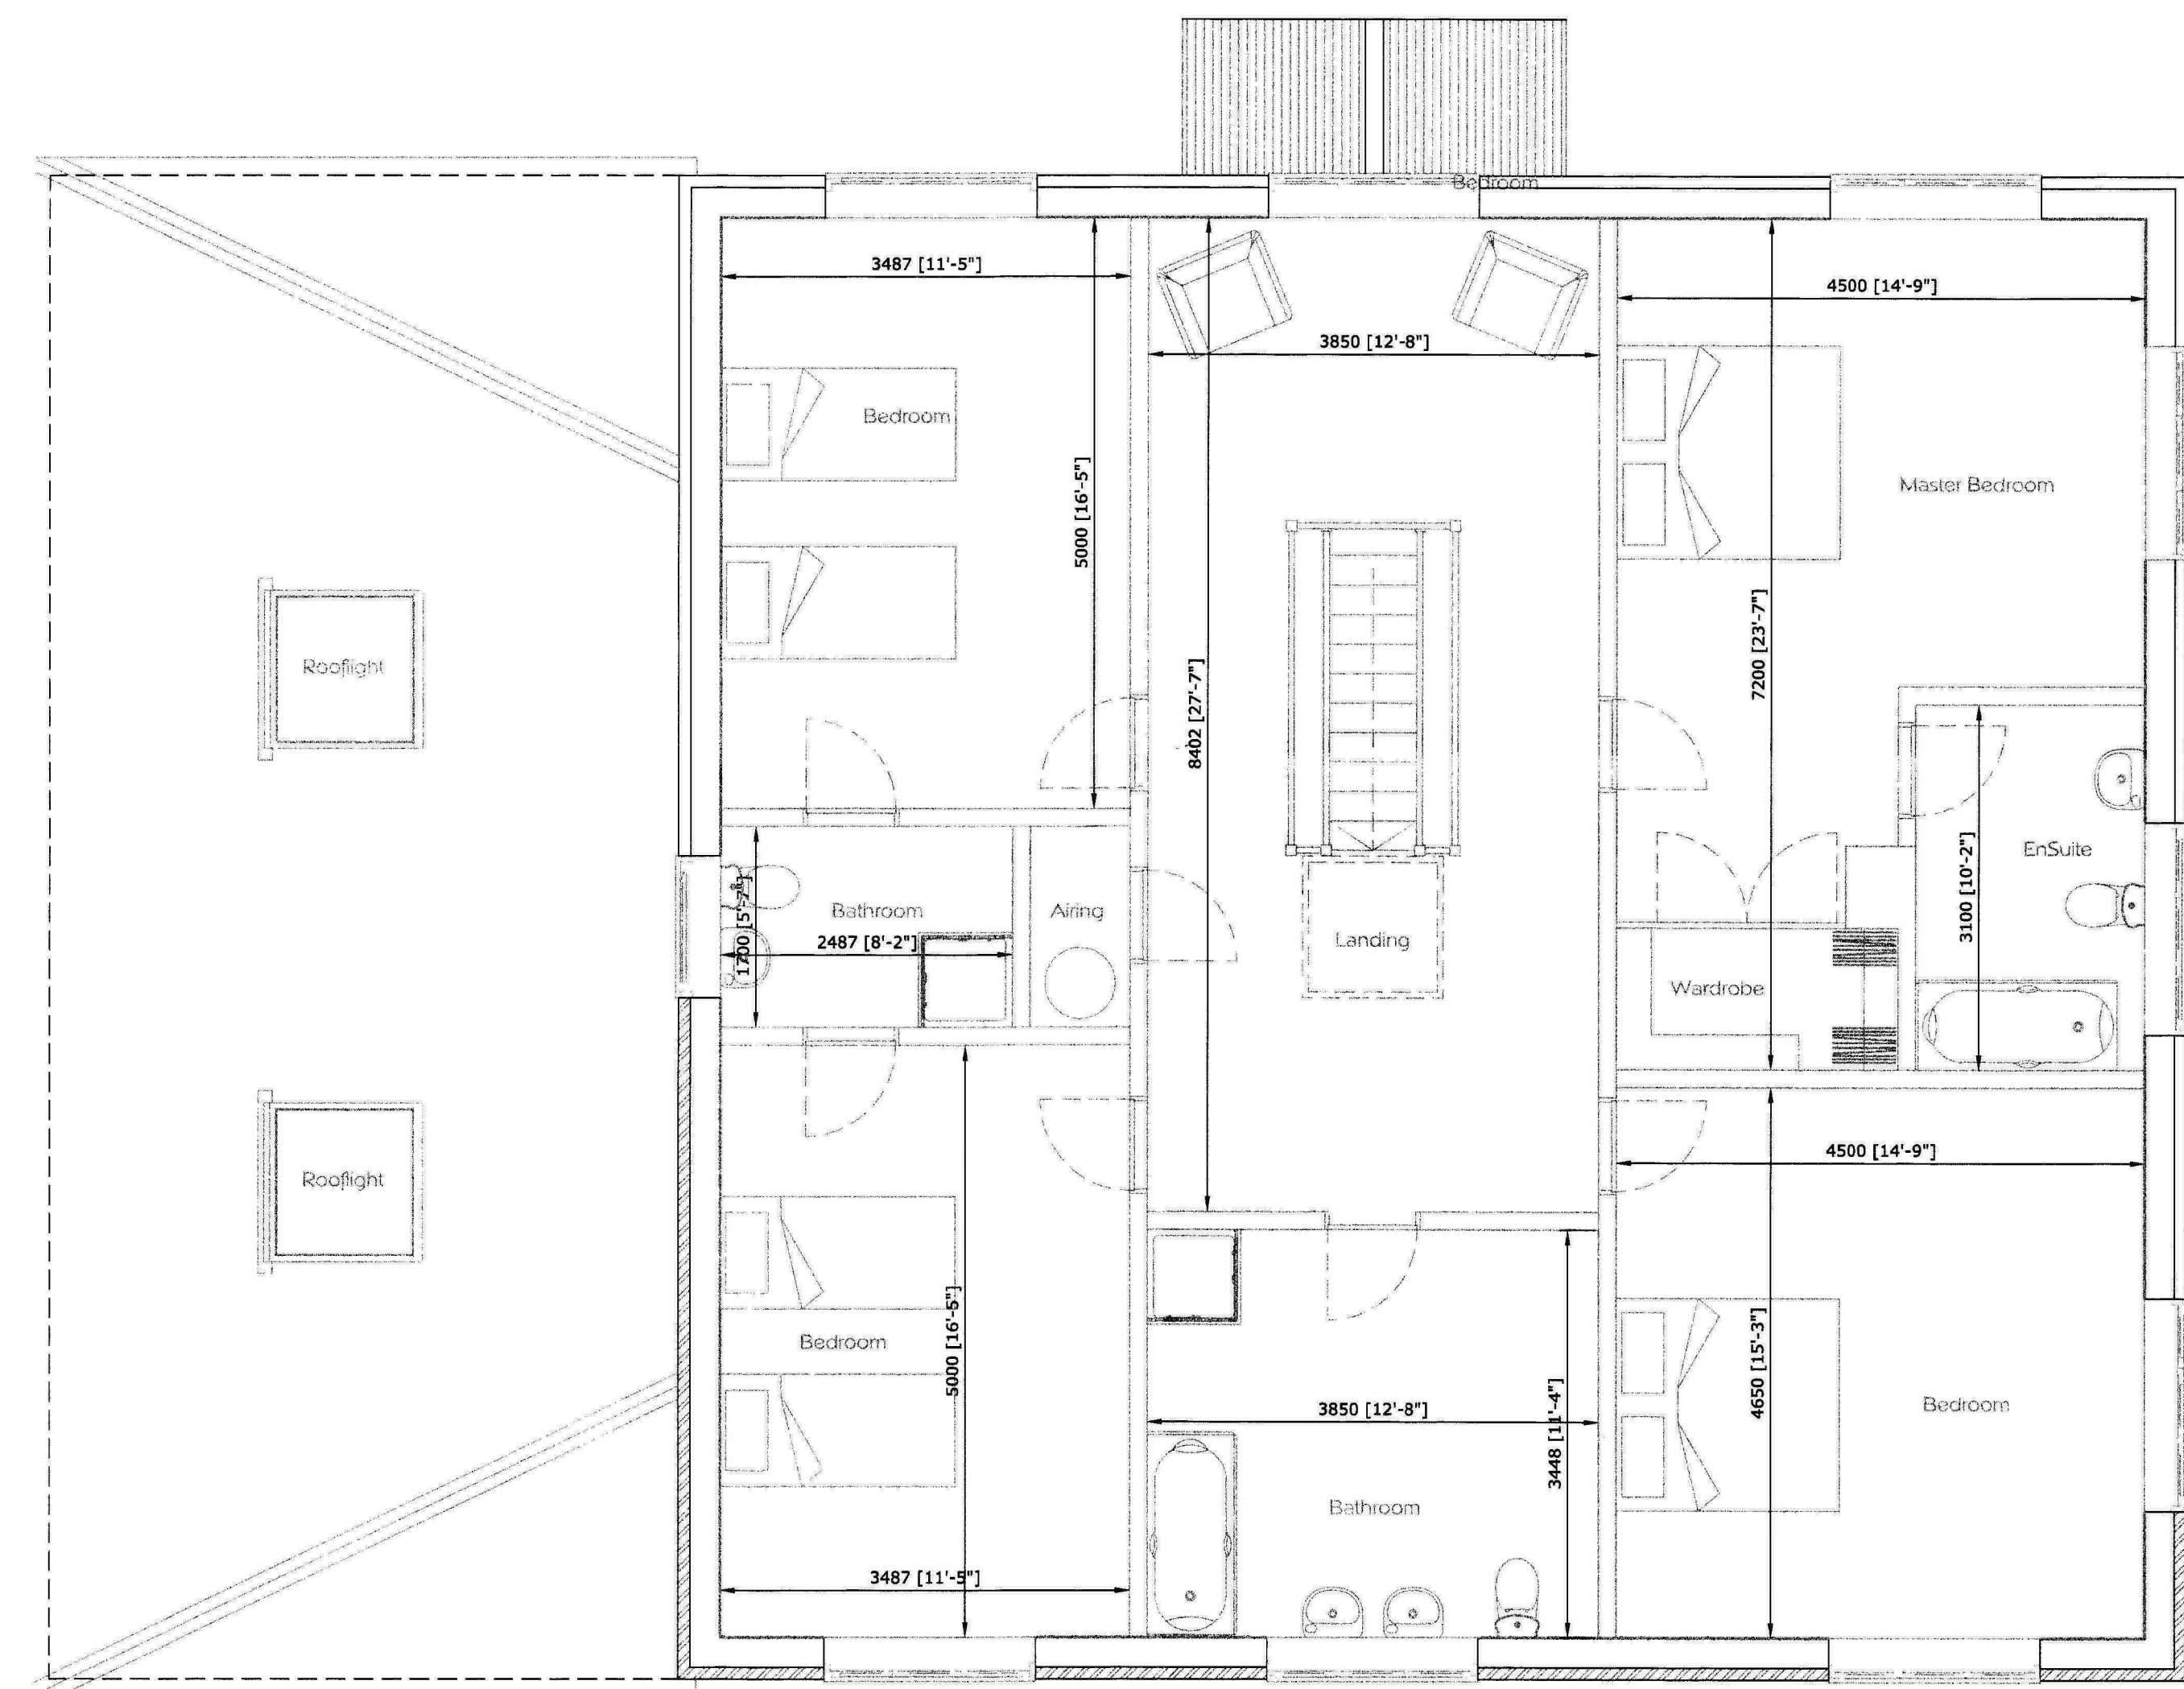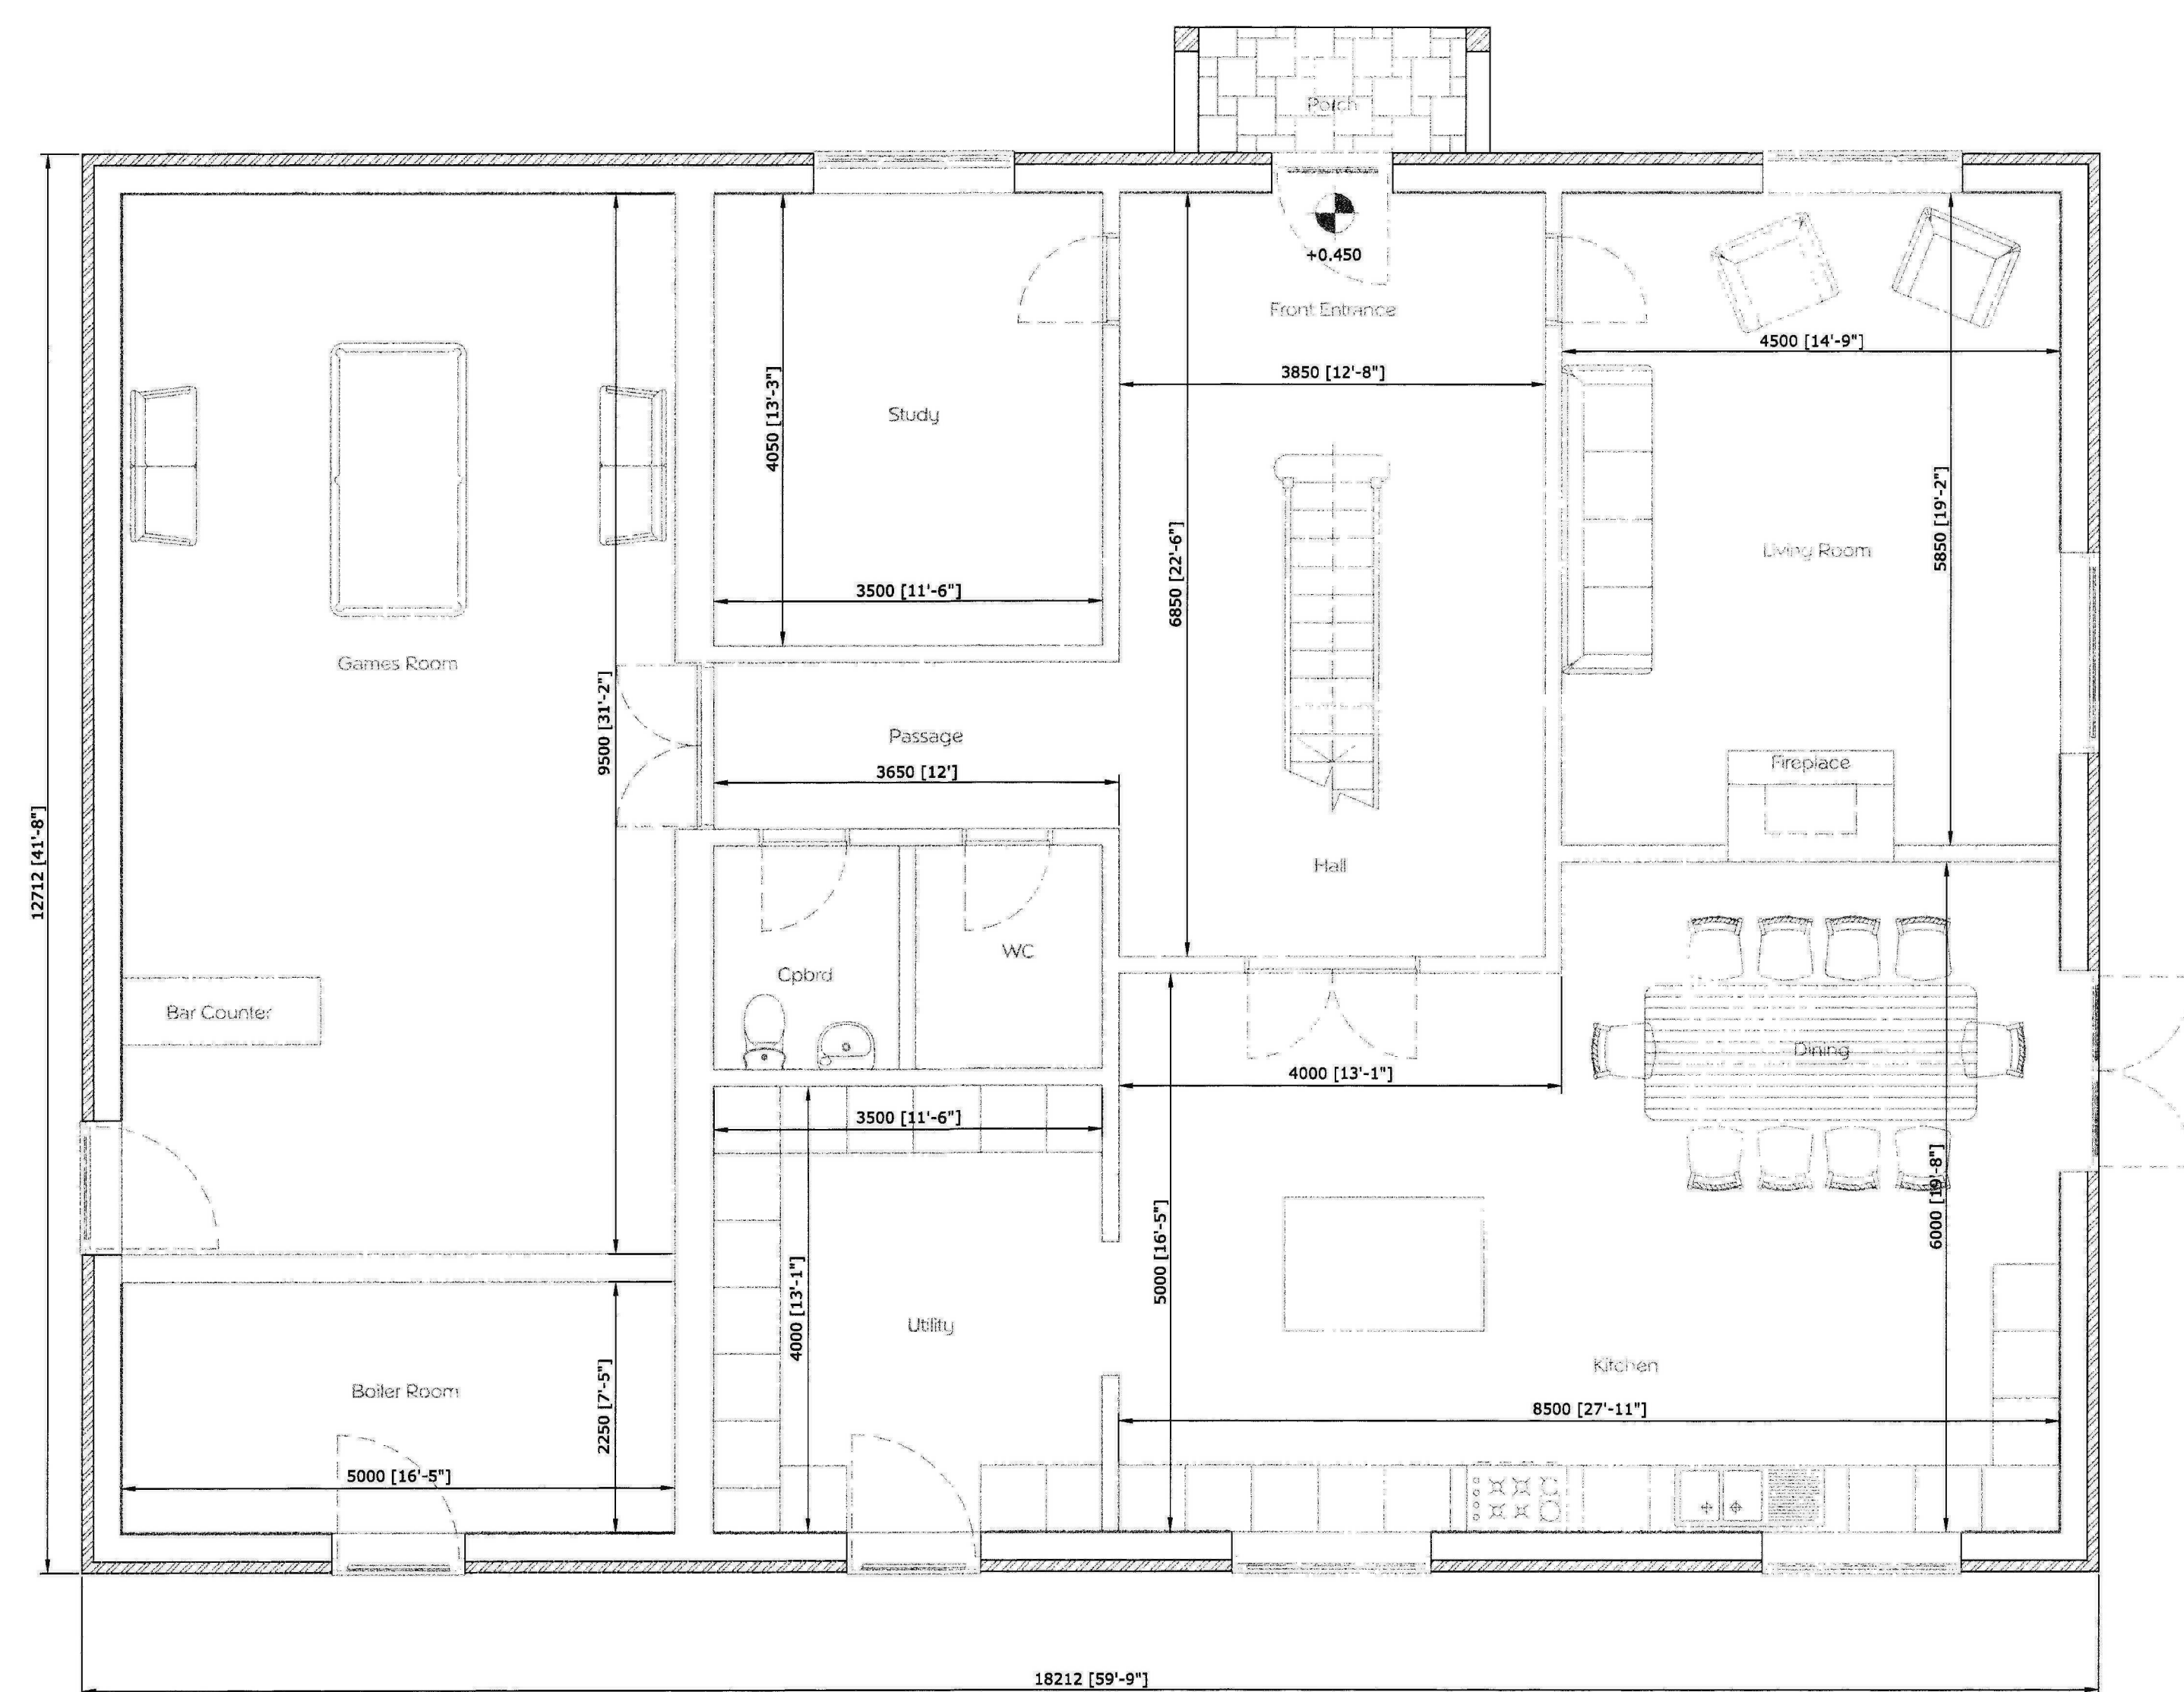

Proposed Ground Floor
Floor Plans 1:50 @ A1

Proposed First Floor

SHDC
Planning & Development
18 MAR 2011
Ref: 0207-11

SLR Architectural


SLR Architectural LLP
124 Oxney Road, Eastfield, Peterborough, PE1 5NG
Tel:- 01733 300166 / 894016

Ref		PLANNING SUBMISSION	
Drawn	JR	Date	15/11/10
		Scales	1:50 1:100 1:500 1:1250 @ A1
Mr & Mrs R. Butler Chainbridge Farm House, Postland Road, Hulls Drove, Crowland, PE6 0LZ		Proposed New Dwelling Plans & Elevations	
		178 -10 - 150	Rev A



Existing Side Elevation


Existing Back Elevation

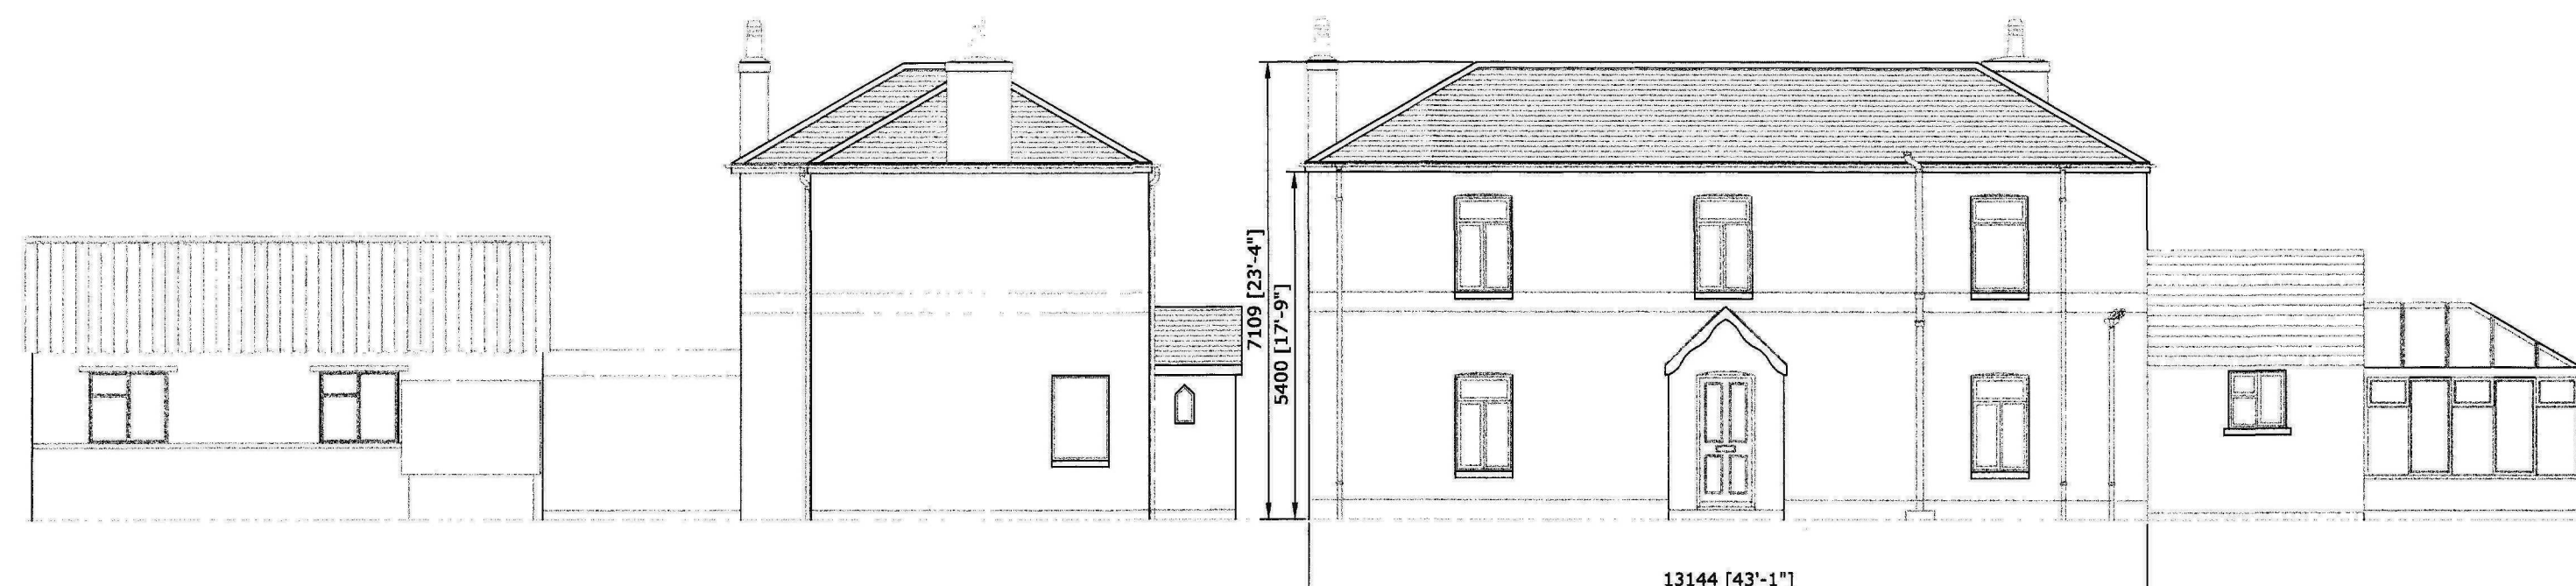

Existing Side Elevation


Existing Front Elevation

Existing Elevations 1:100 @ A1

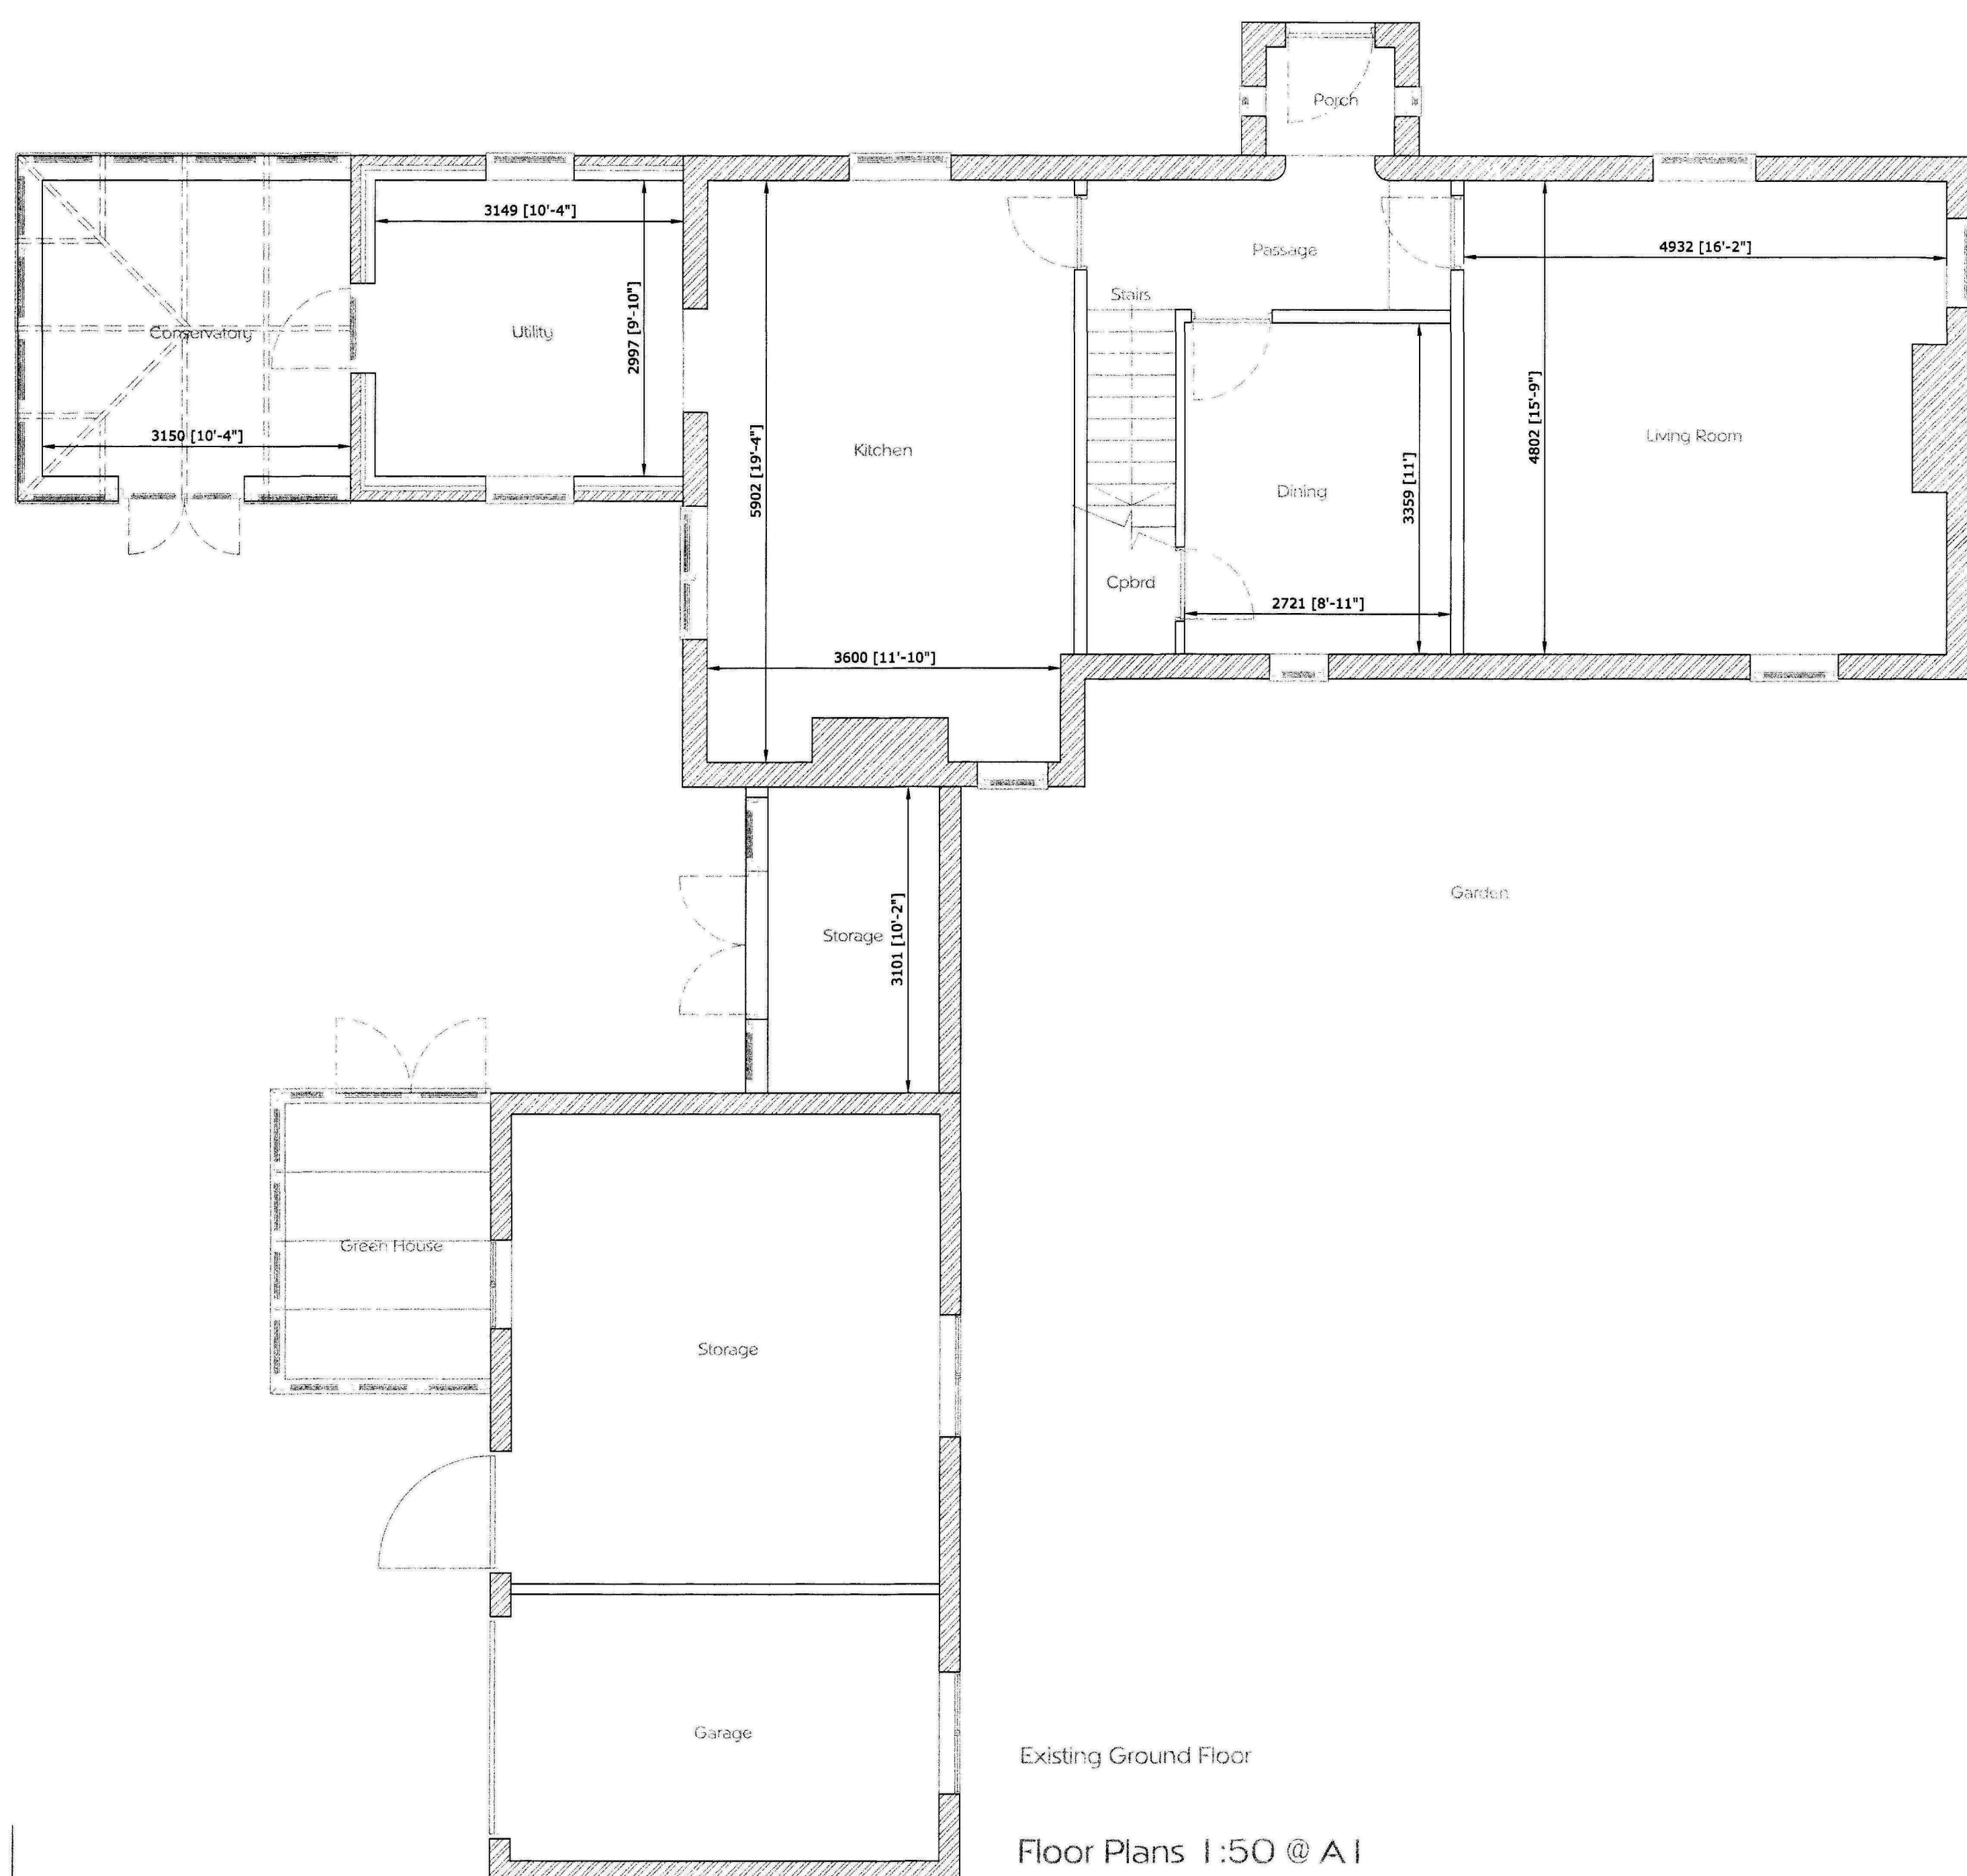

Existing Ground Floor

Floor Plans 1:50 @ A1

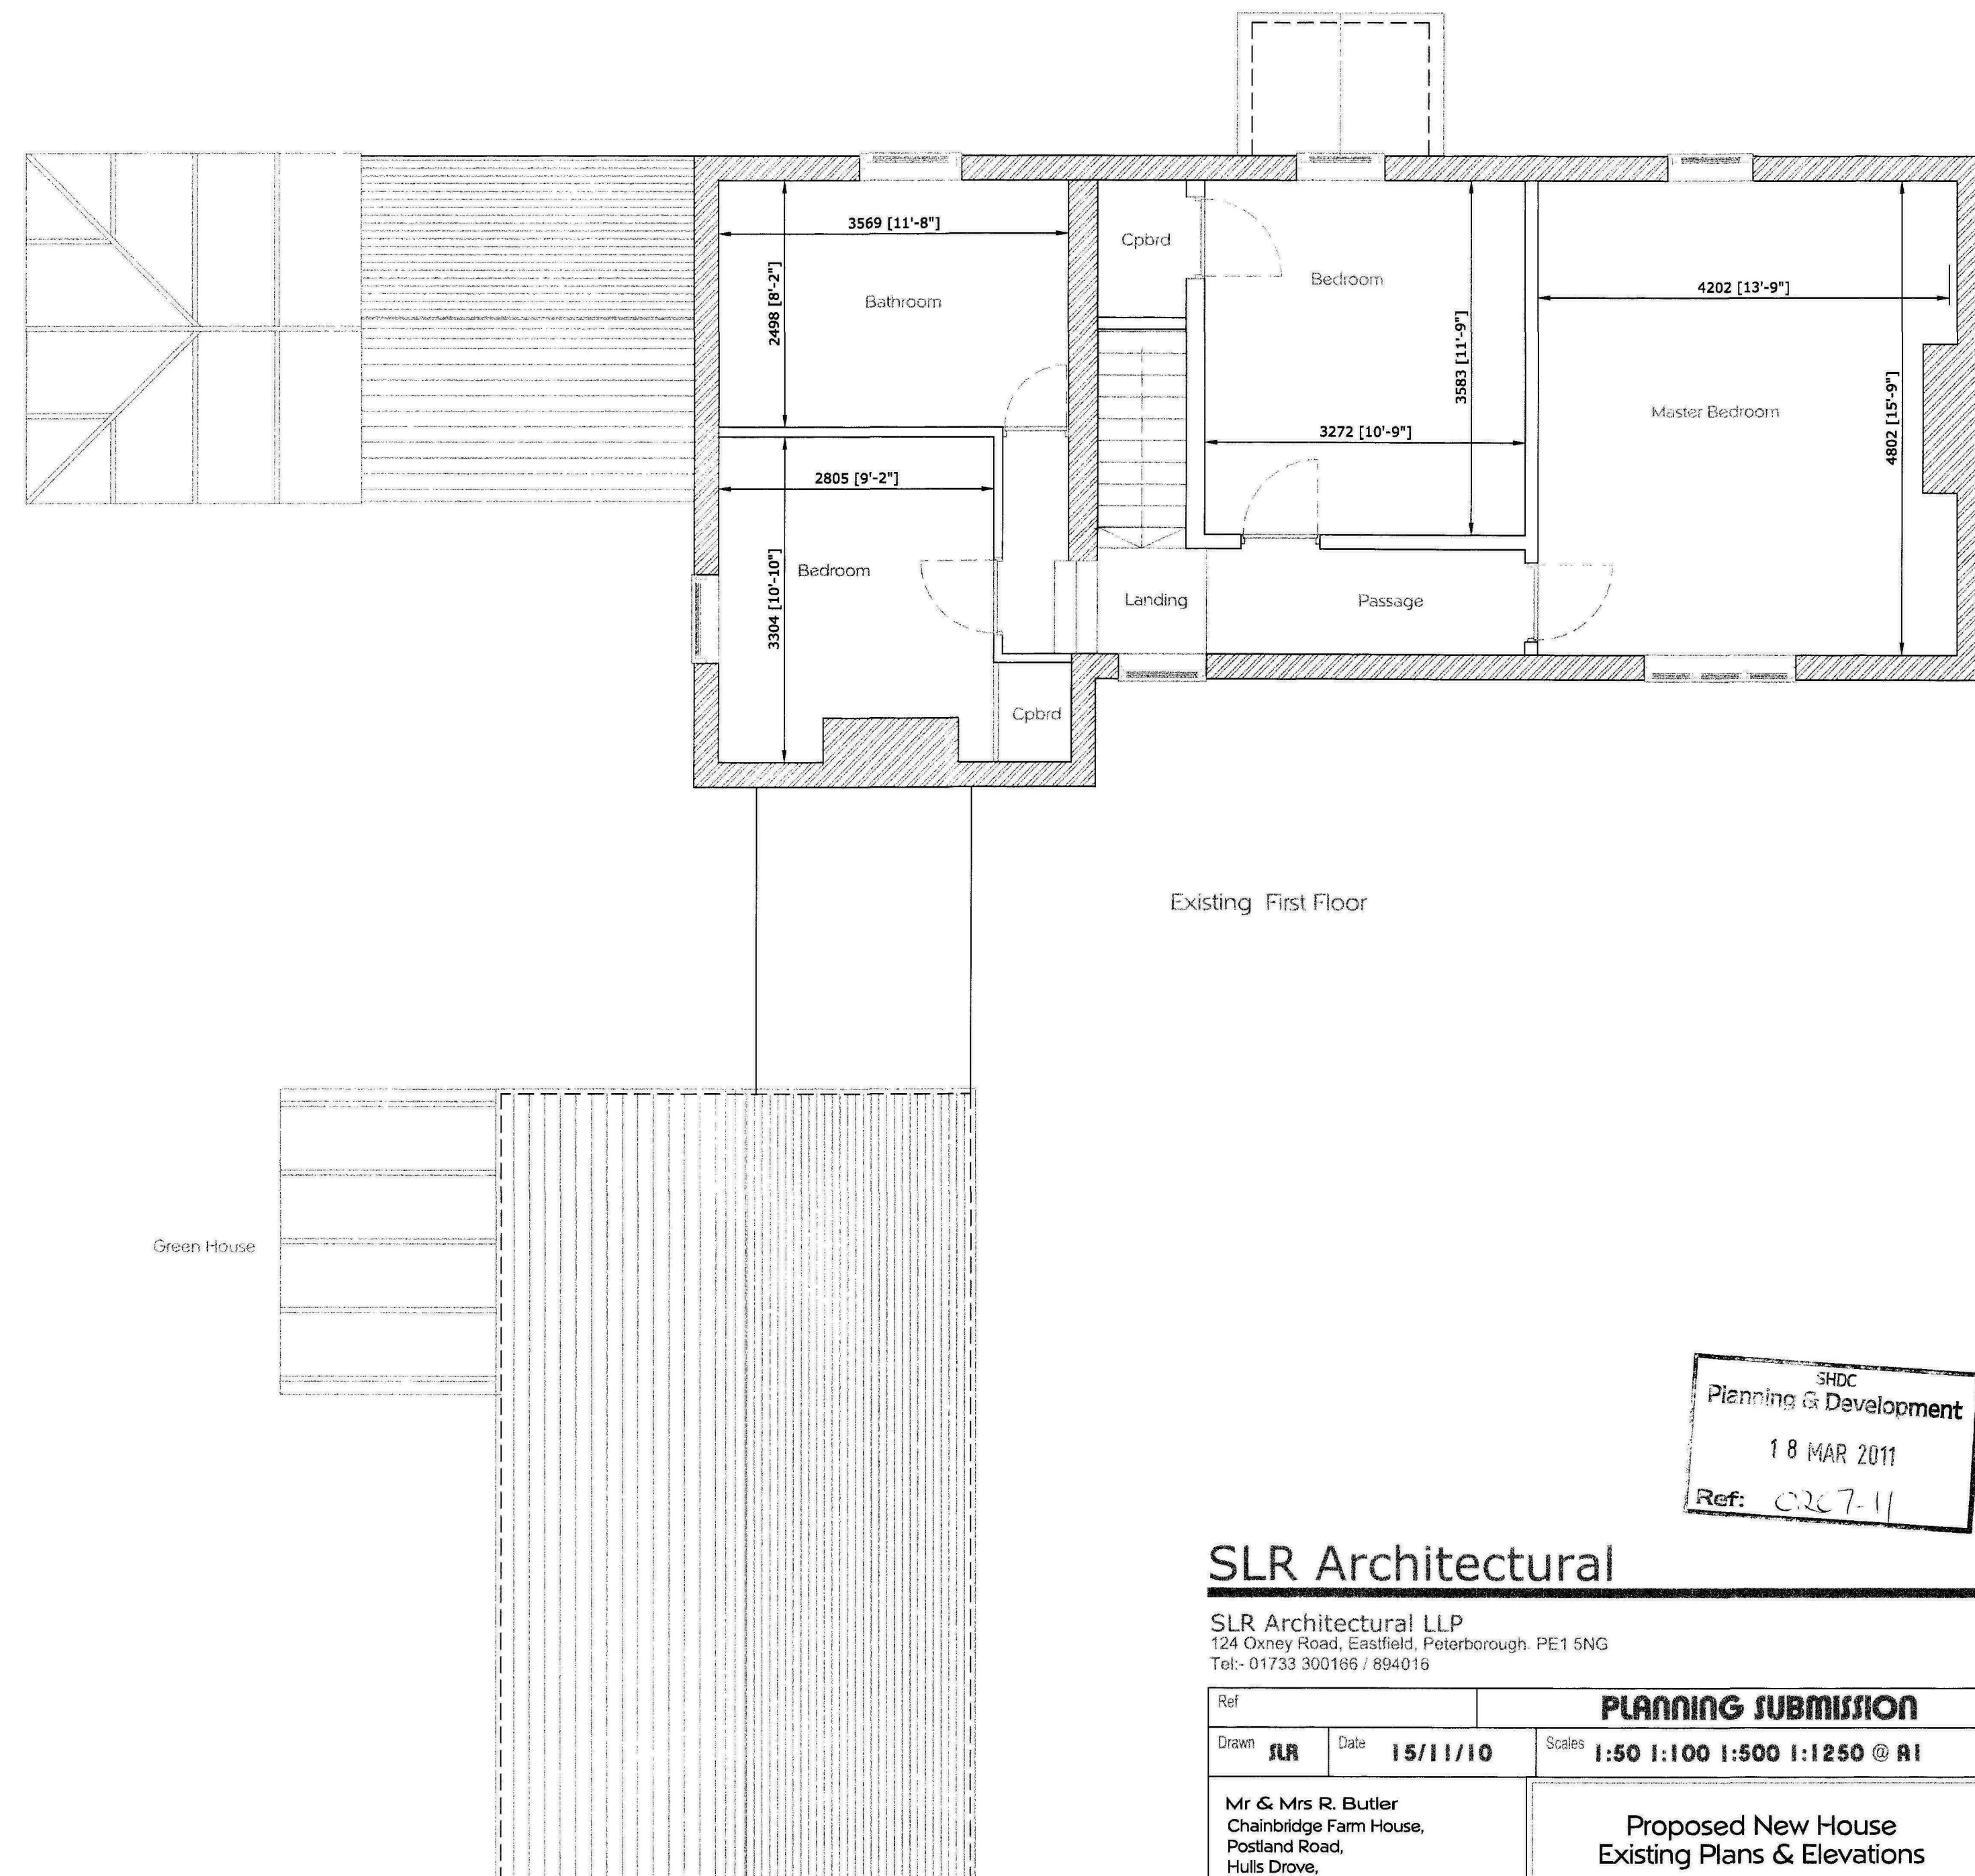

Existing First Floor

SLR Architectural

SLR Architectural LLP
124 Oxney Road, Eastfield, Peterborough, PE1 5NG
Tel: 01733 300188 / 894016

Ref			PLANNING SUBMISSION			
Drawn	SLR	Date	15/11/10	Scales	1:50 1:100 1:500 1:1250 @ A1	
Mr & Mrs R. Butler Chainbridge Farm House, Postland Road, Hulls Drove, Crowland, PE6 0LZ				Proposed New House Existing Plans & Elevations		
				178-10-100		
				Rev		

SHDC
Planning & Development
18 MAR 2011
Ref: CR27-11