




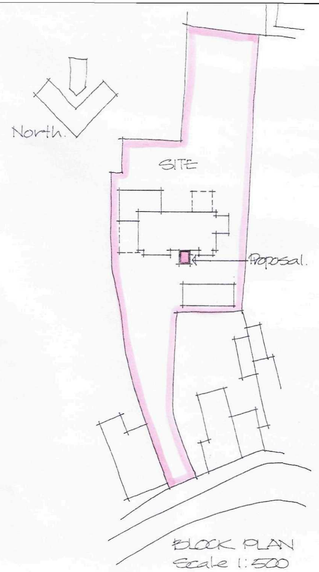

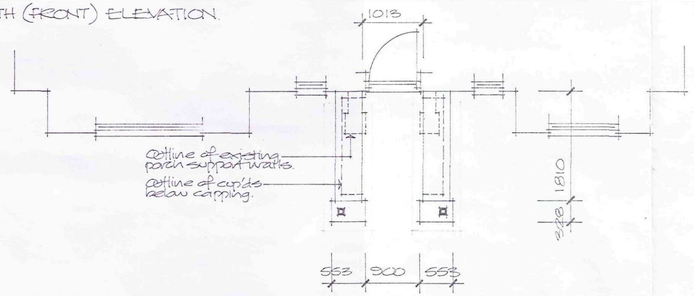

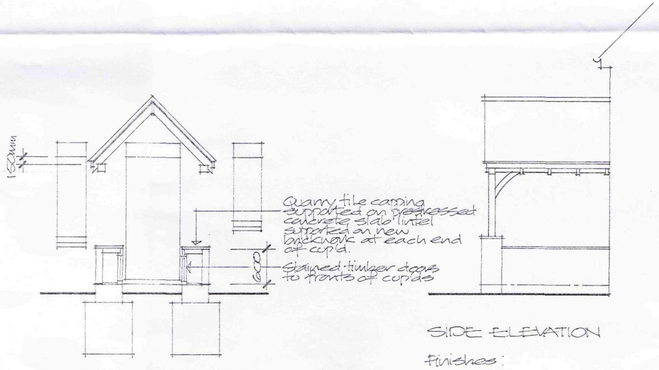



Finishes:
Facing brickwork to match existing house
Rantile roof finish to match existing. Roof pitch approx 45 degrees.

DETERMINED PLAN

Planning & Development SHDC
24 MAR 2009
Ref: 208/09

Project
PROPOSED REPLACEMENT PORCH TO HOUSE, 46 WEST STREET, CROWLAND.

Client
MR & MRS S BUTLER

ALAN HORNSBY
ARCHITECTURAL SERVICES LTD
"Little Acre"
Peak Hill, Cowbit,
Spalding, Lincs. PE12 6AW
Tel. Holbeach (01406) 380591

Scale 1:50 Drg. no. 07/41/02
Date March 2009