

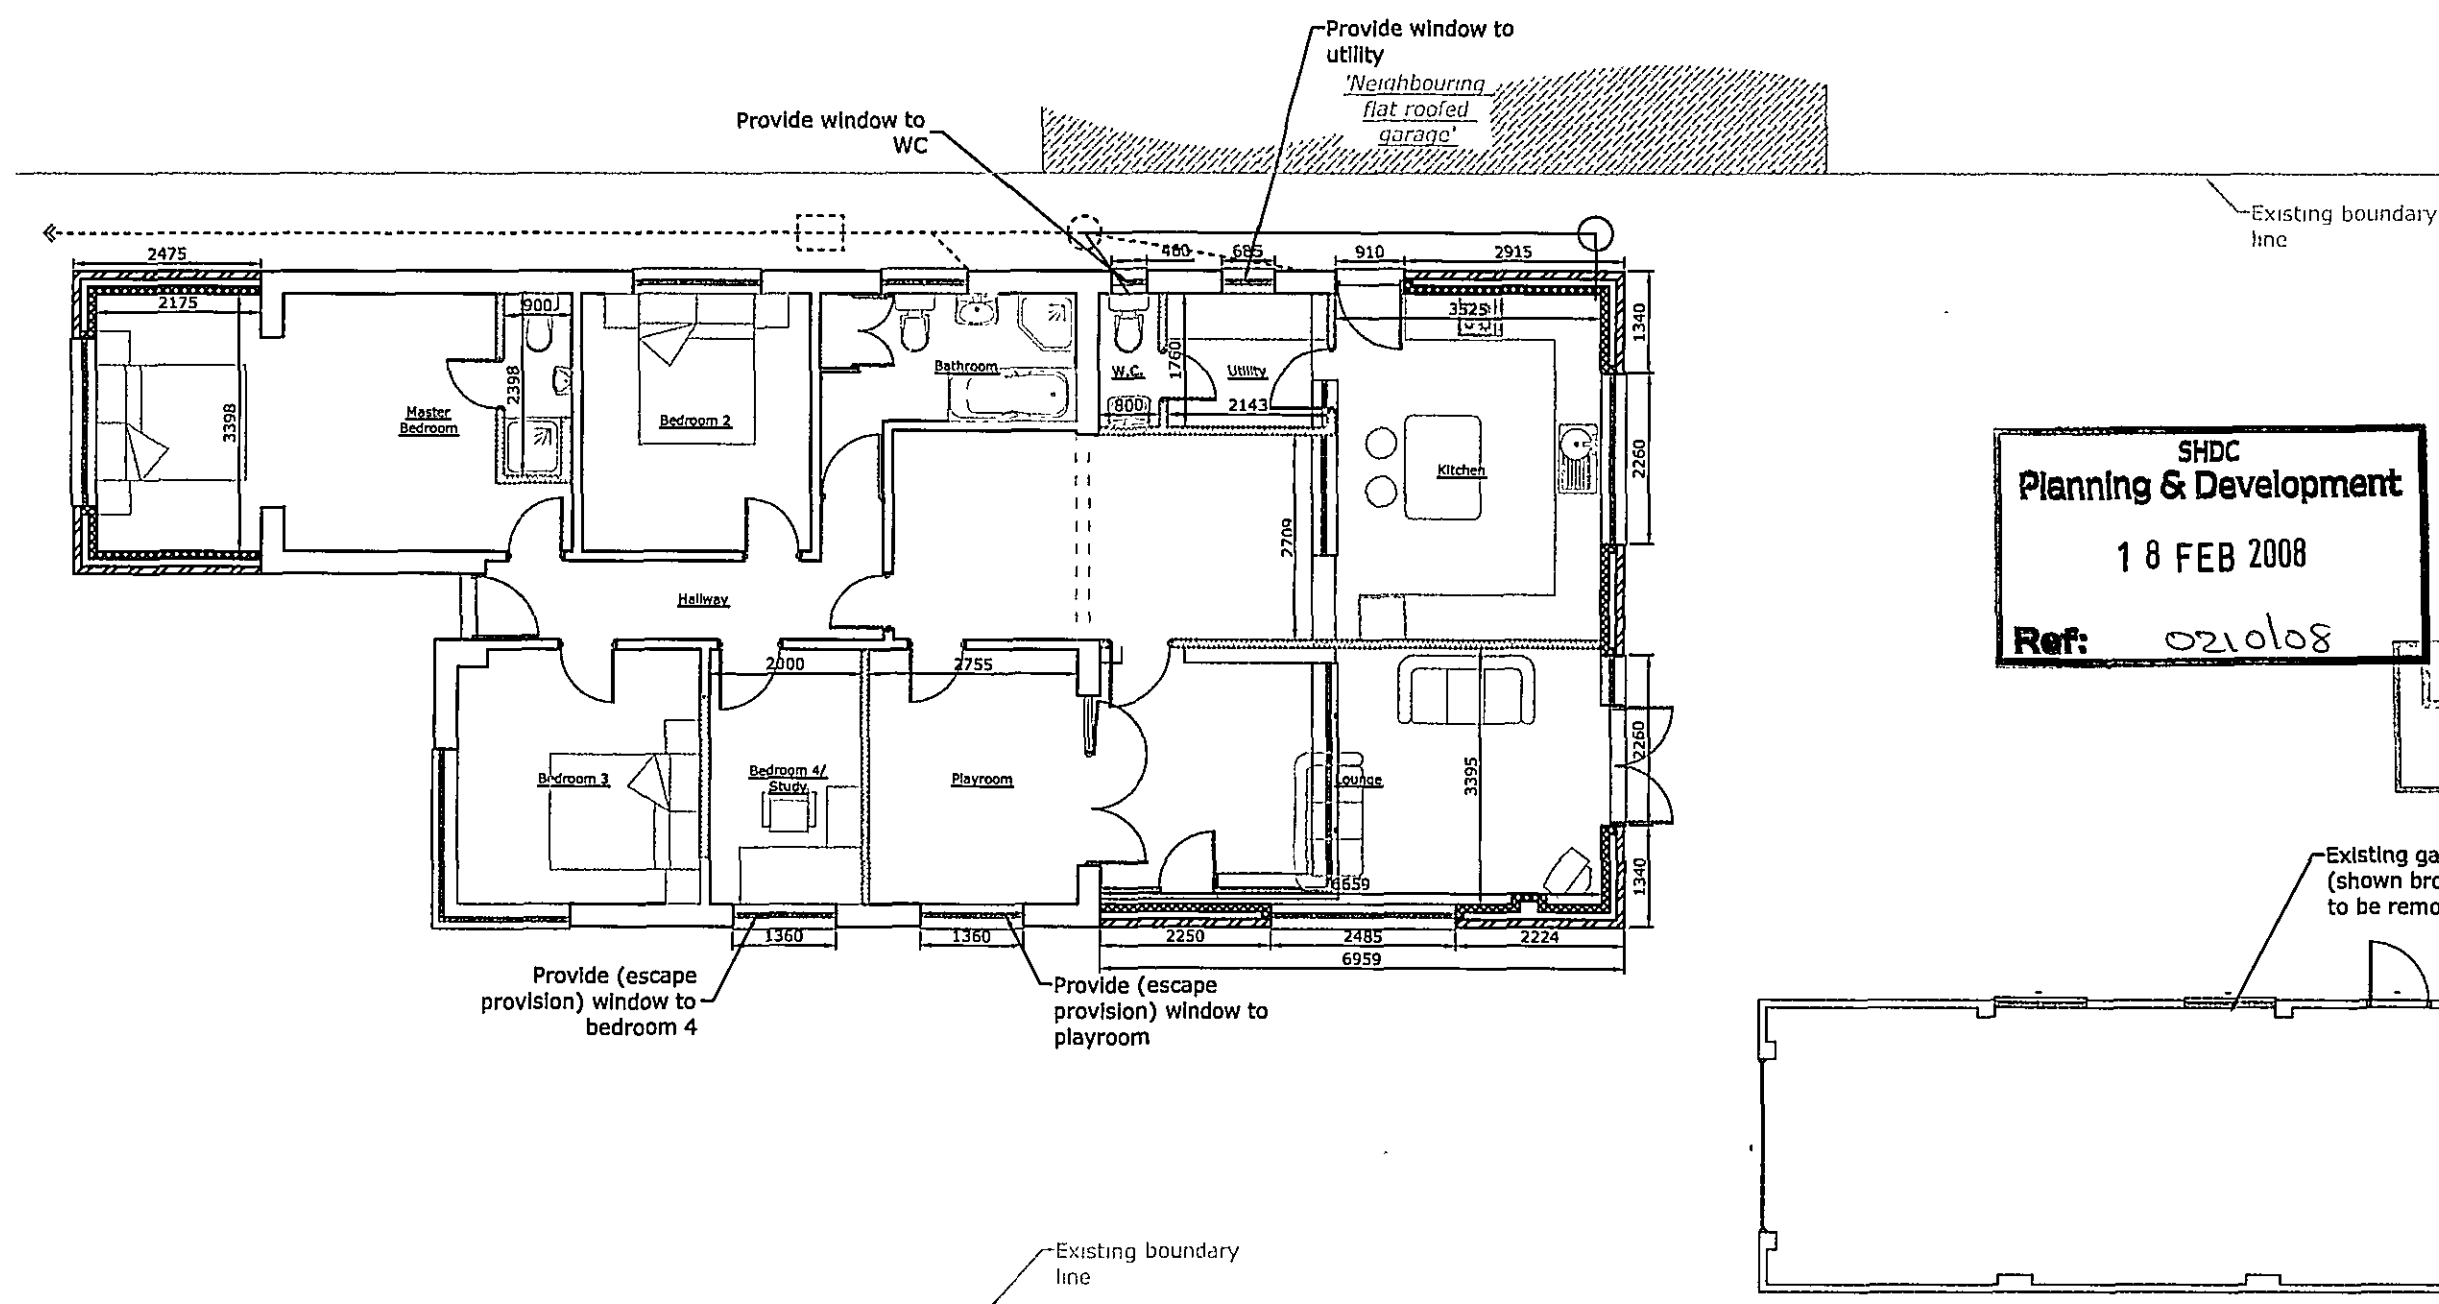


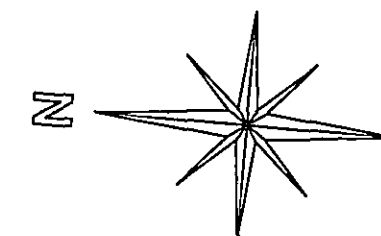

SHDC
Planning & Development
18 FEB 2008
Ref: 0210108

DETERMINED
PLAN

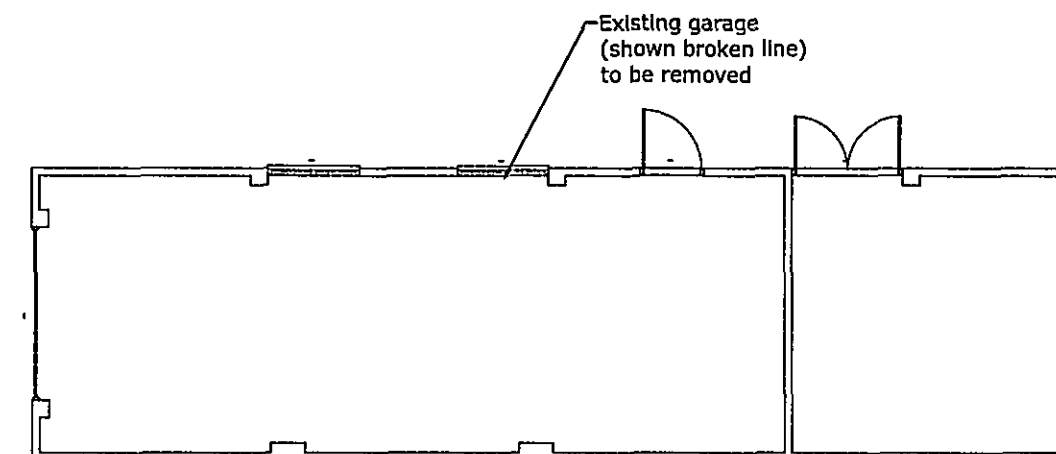

REVISIONS.			CONTRACT.	DETAIL.
NO.	DETAILS.	DATE.		
			Proposed Extension to; 57 Postland Road Crowland	PROPOSED LAYOUT (Project 08/1474)
			CLIENT. Mr Stuart Annibal 57 Postland Road Crowland	
			DRAWN. Dean	DRAWING NO. Drawing 2
			REVISION. B	
			STATUS. FOR APPROVAL	
			DATE 18 Feb 08	
			SCALE. 1:100	