



Indicative House Type - 3 Bedroom House

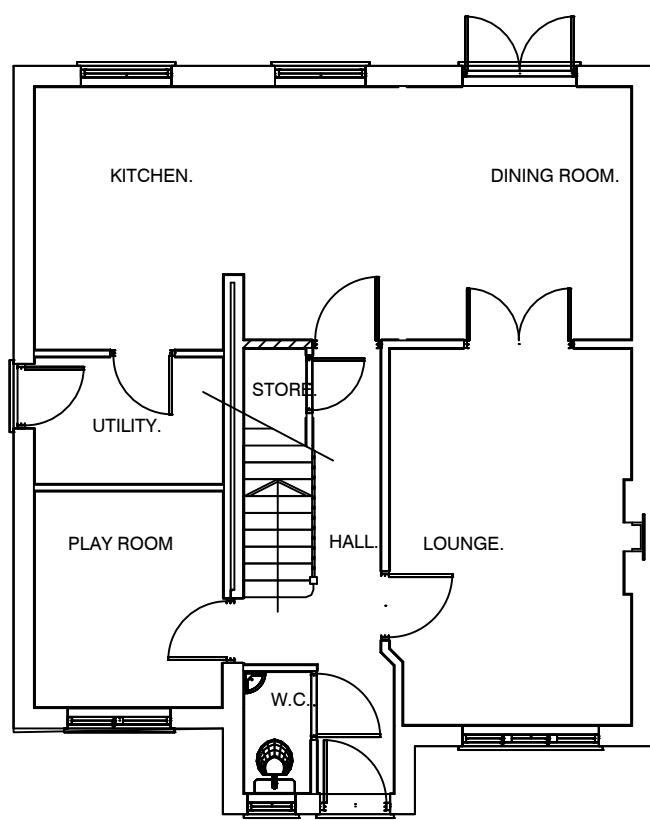


GROUND FLOOR PLAN 1:100

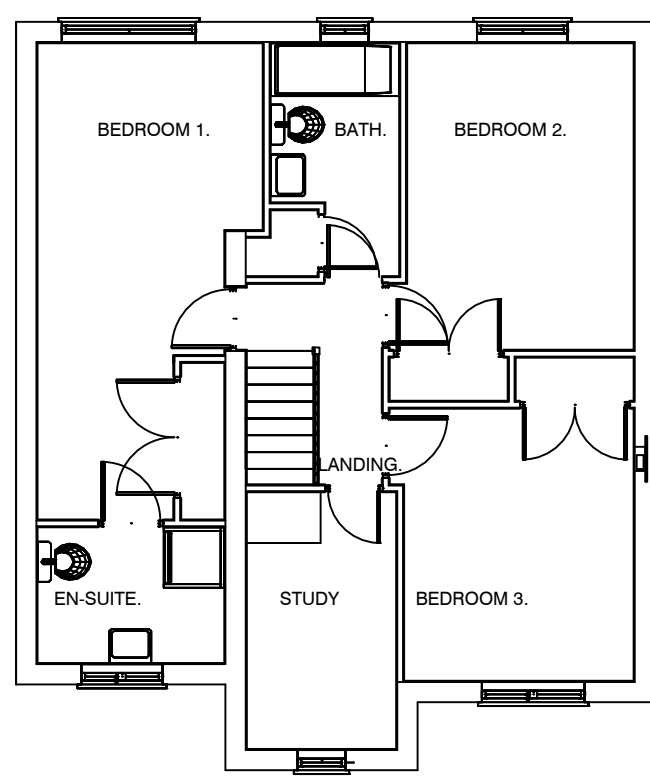


FIRST FLOOR PLAN 1:100




FRONT ELEVATION 1:100

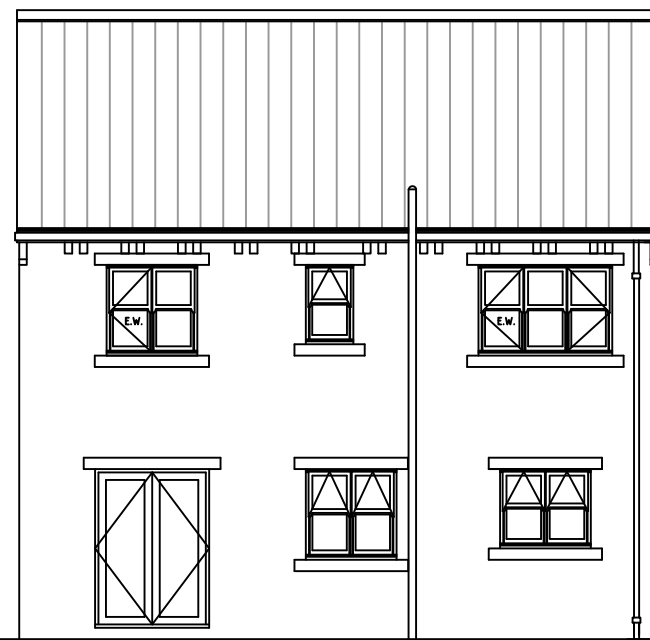


REAR ELEVATION 1:100

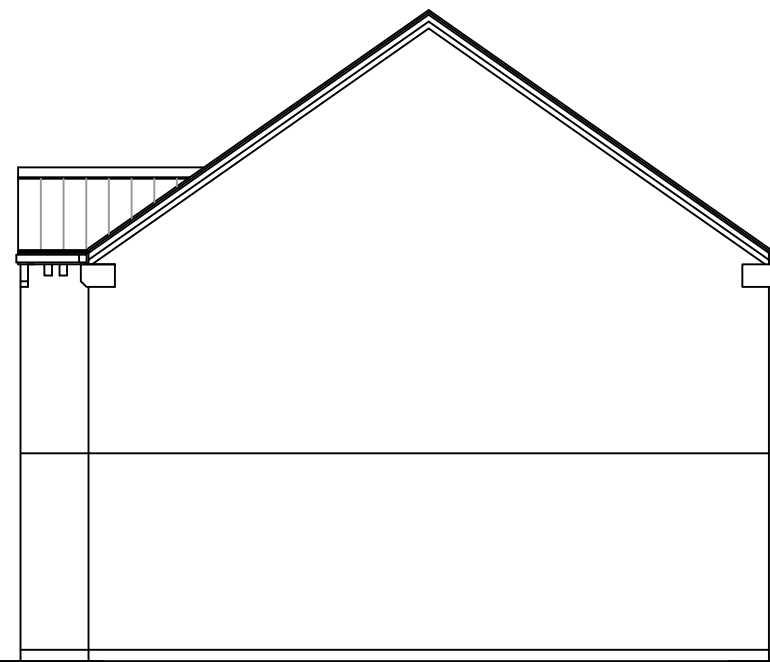


SIDE ELEVATION 1:100

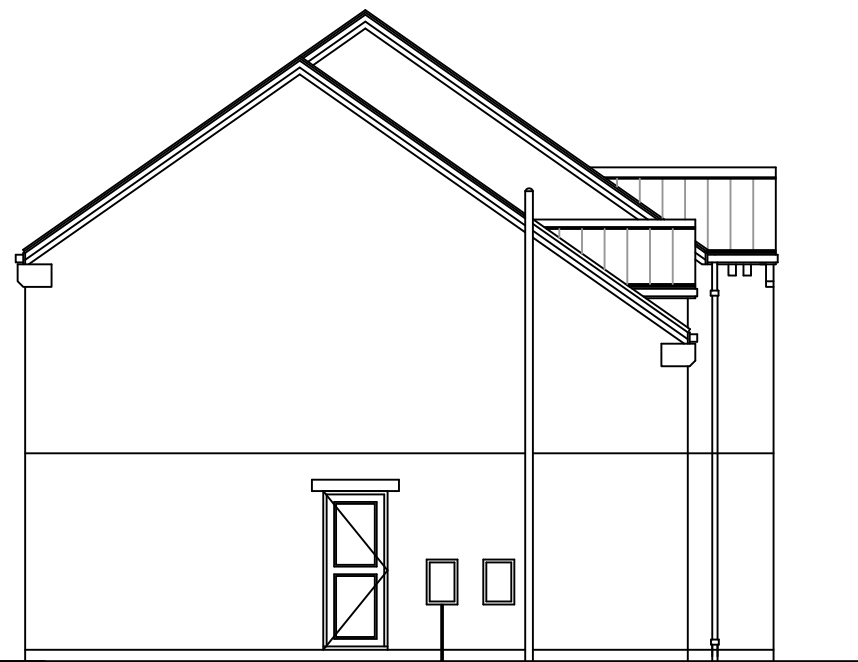


SIDE ELEVATION 1:100

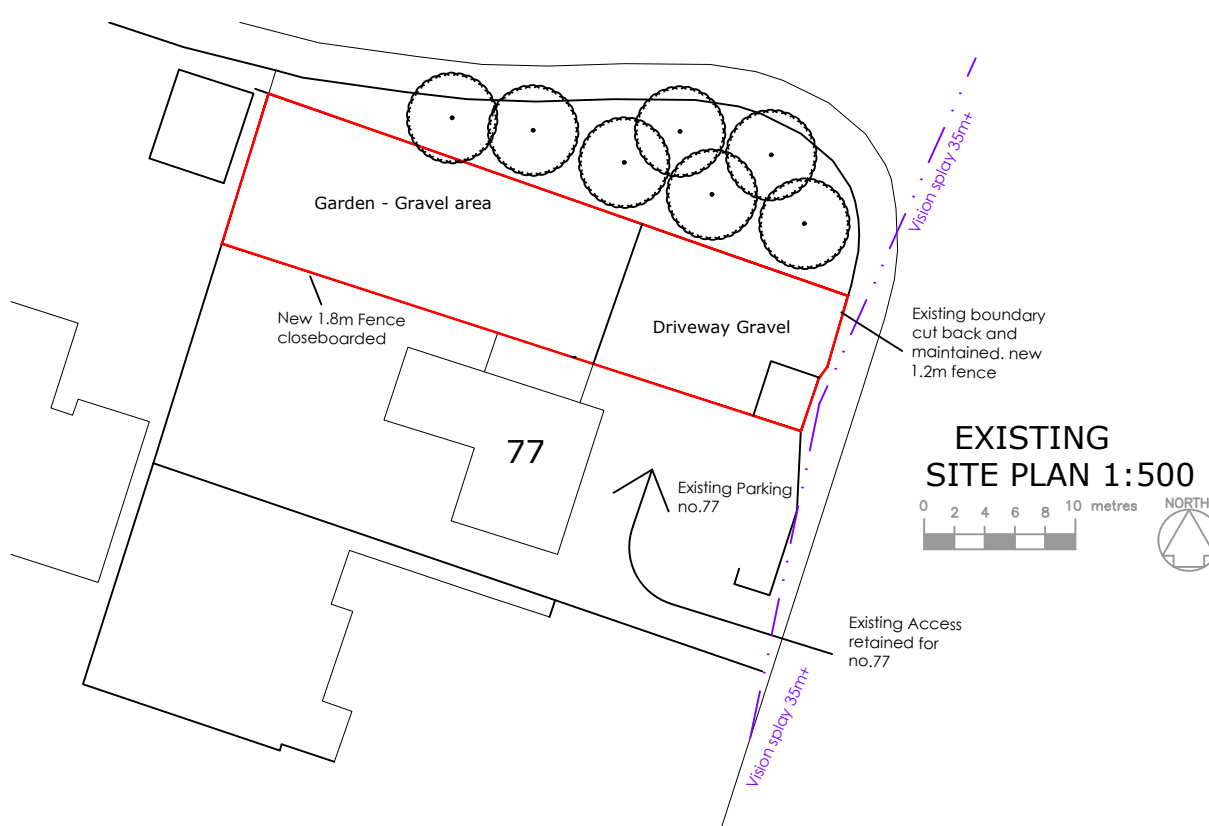

EXISTING SITE PLAN 1:500

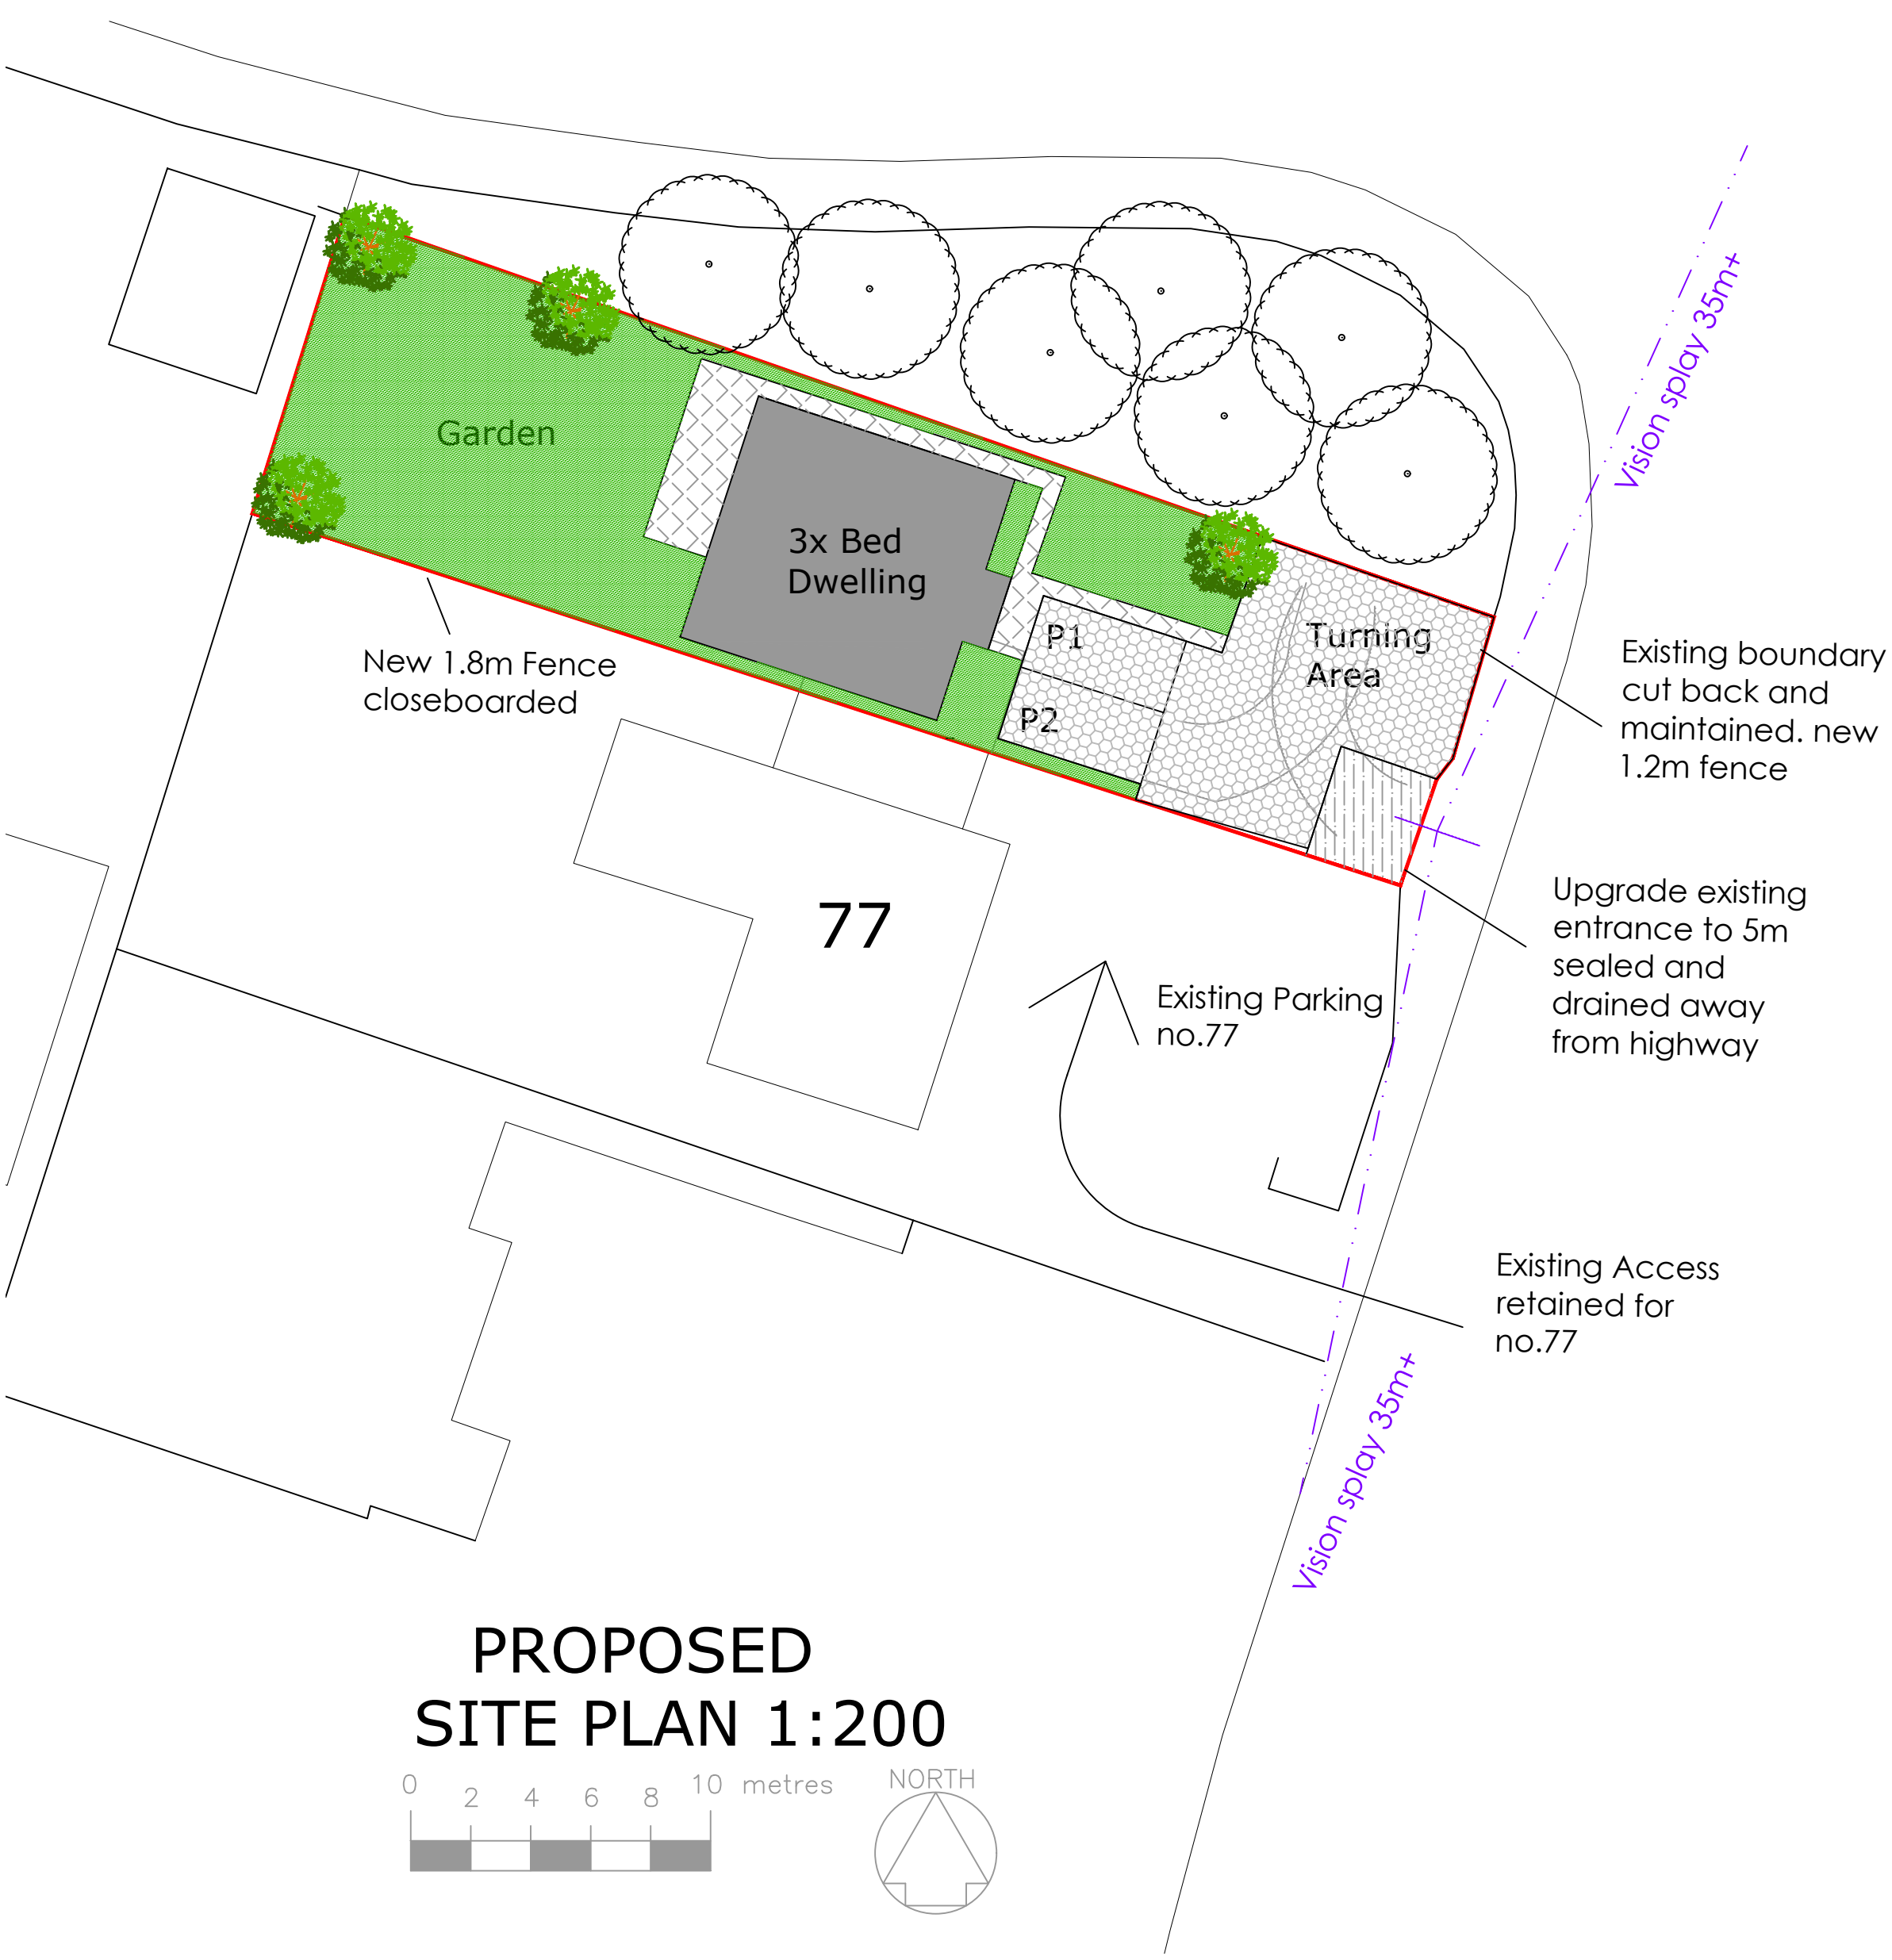

PROPOSED SITE PLAN 1:200

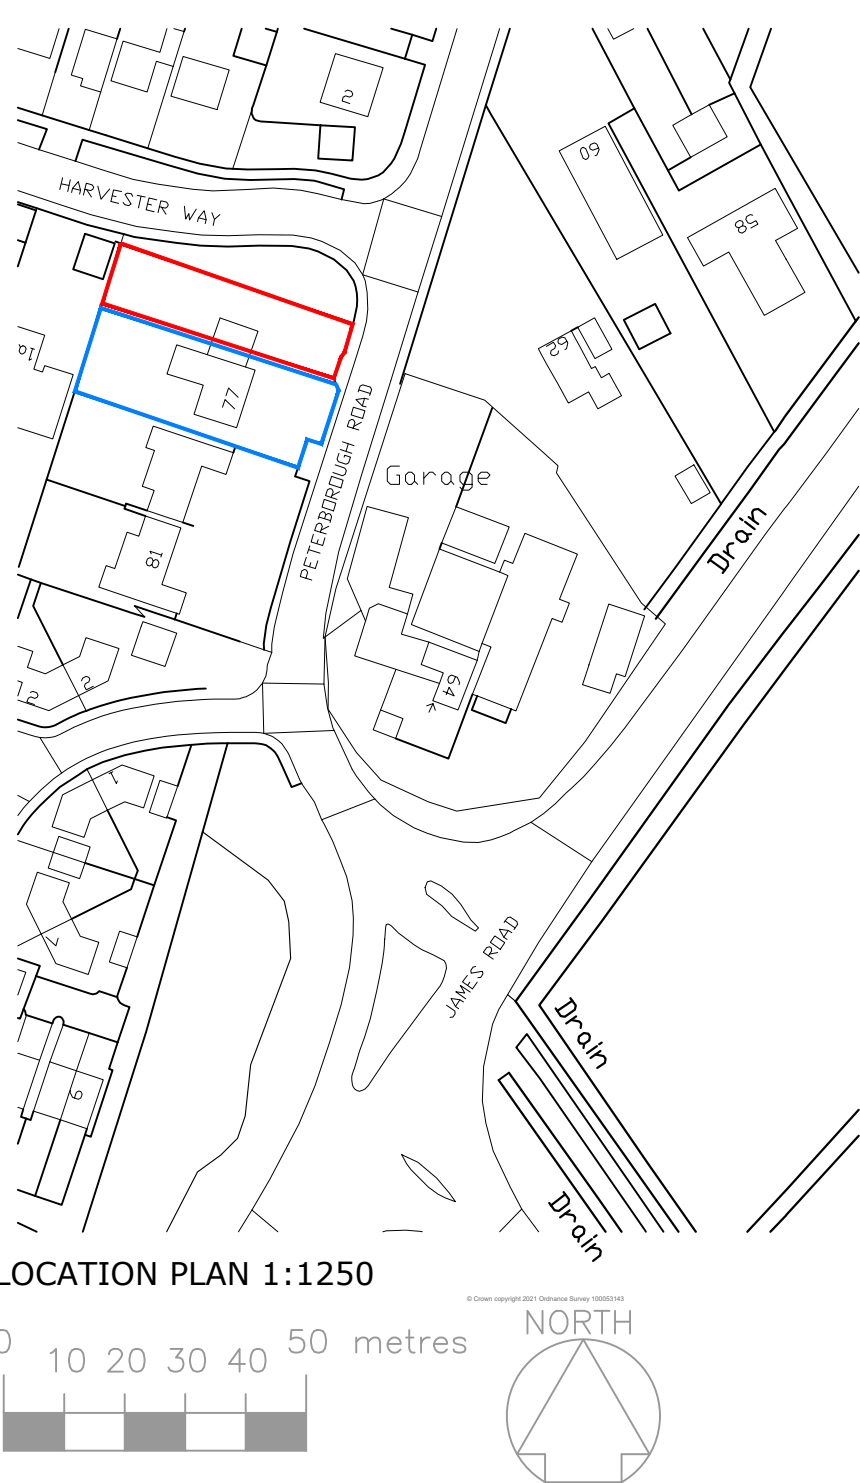

LOCATION PLAN 1:1250

Revision:

Project:
Land North 77 Peterborough
Road Crowland

Description:
PROPOSED SITE PLAN

Date:
02-03-2026

Scale & Sheet Size:
1:100 / 200 / 1:1250 @ A1

Drawing Ref:
PL01


Taylor Planning & Building Consultants
2b - 2c Broad Street
Whittlesey
Peterborough
PE7 1HA
www.TaylorPlanningandBuilding.co.uk

J26132

 Find us on Facebook
@TaylorPlanningandBuildingConsultants

The details shown on this drawing are confidential and the exclusive property of Taylor Planning and Building Consultants. No use, copy or disclosure of this drawing may be made without written permission and it is to be returned to T&B Limited upon request.