

Site Layout Proposed Plan, 52 Postland Road PE60JB

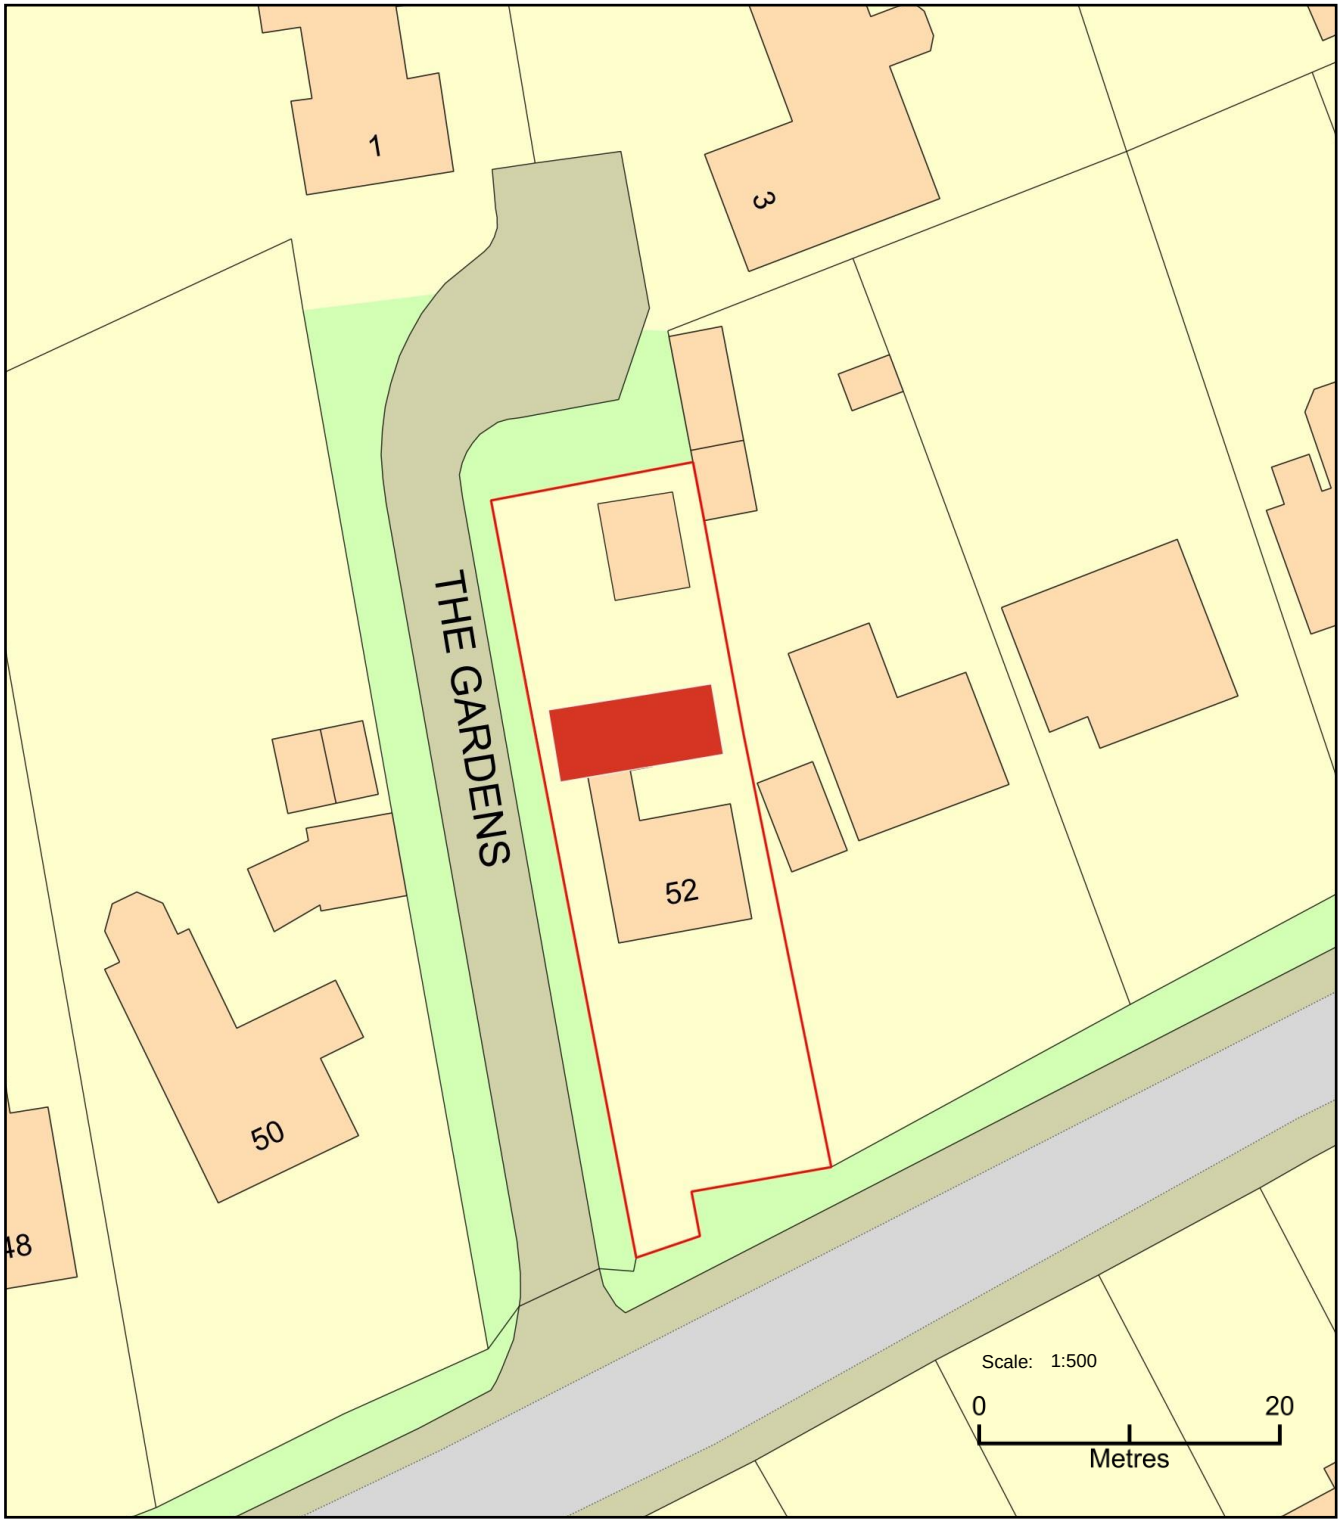

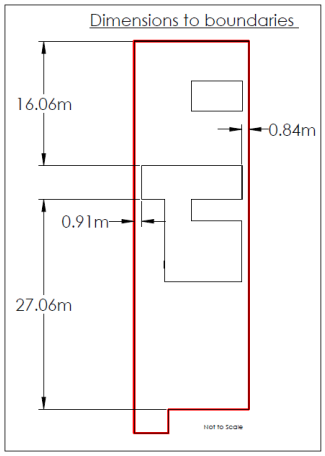

N

DWG. NO: 52POSTLAND-SITELAYOUT

Rev. 0

@ A4

© Crown copyright and database rights 2019 OS 100042766