
Site Location Plan, 52 Postland Road PE6 0JB

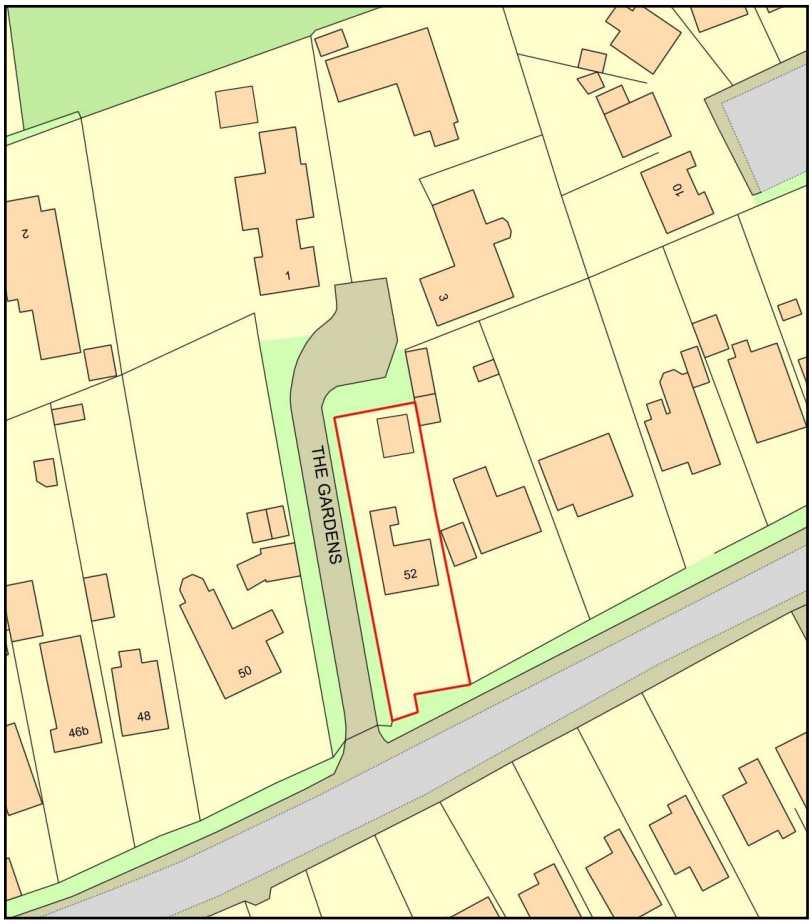

0 50
Metres

N

ReQuestaPlan

DWG. NO: 52POSTLAND-SITELOCATION

Rev. 0

Scale: 1:1250 @ A4

© Crown copyright and database rights 2019 OS 100042766