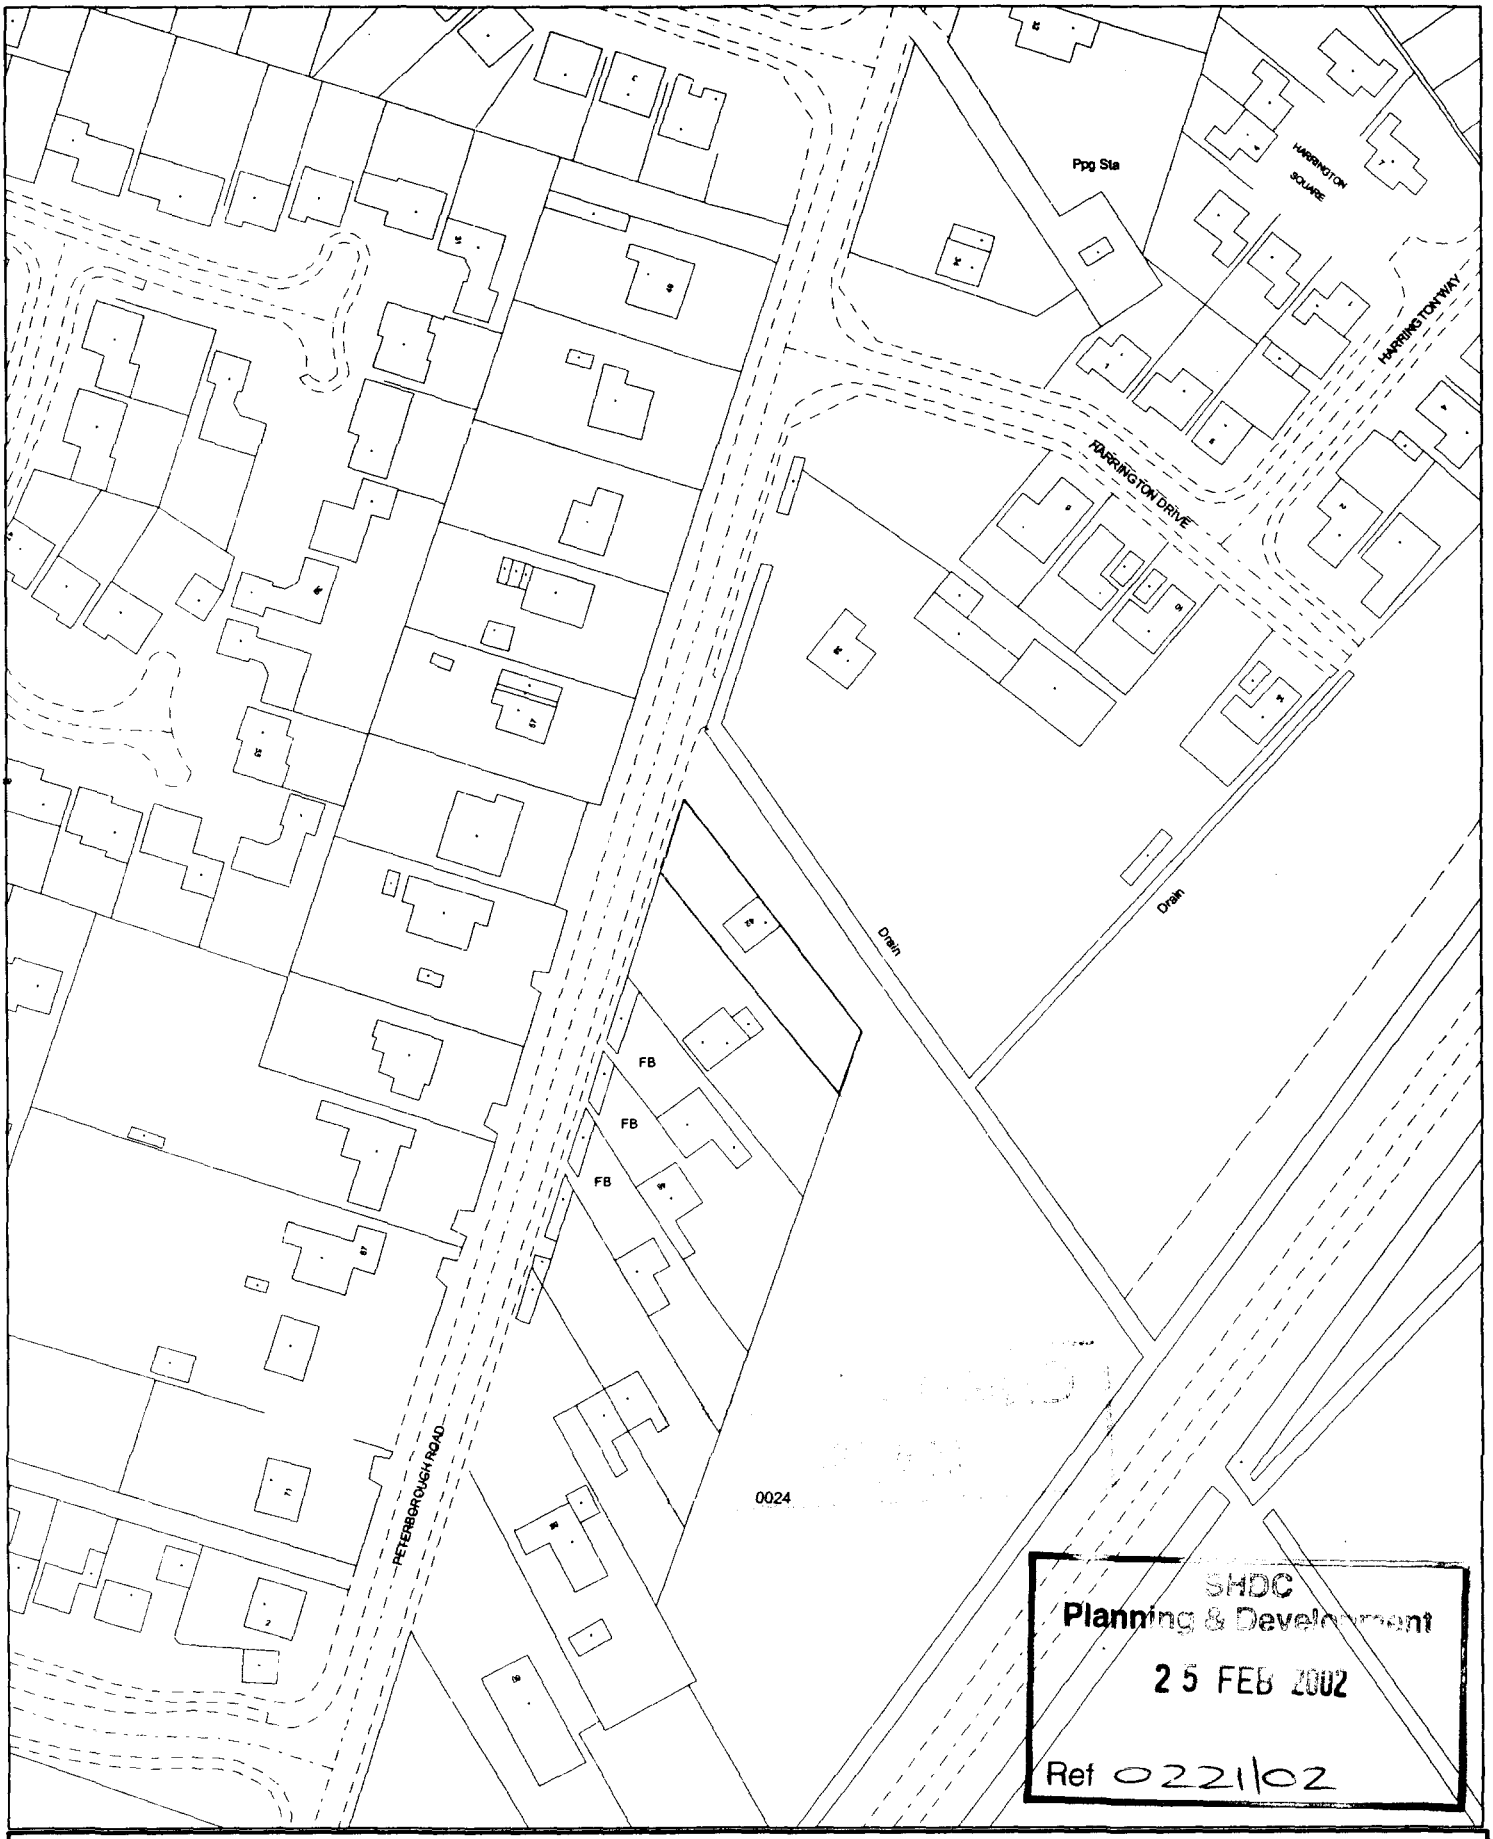


SHDC
Planning & Development
25 FEB 2002
Ref 0221/02


SOUTH HOLLAND DISTRICT COUNCIL

Council Offices, Priory Road, Spalding,
Lincolnshire PE11 2XE


This copy has been produced specifically for the map return scheme purposes only. No further copies may be made.

Scale: 1:1250


This map is reproduced from Ordnance Survey material with permission of Ordnance Survey on behalf of Her Majesty's Stationery Office (c) Crown copyright. Unauthorised reproduction infringes Crown copyright and may lead to prosecution or civil proceedings. South Holland District Council LA079413 2002

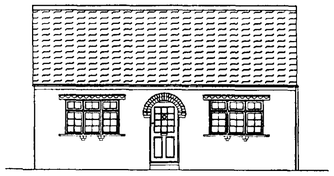


EXISTING FRONT ELEVATION

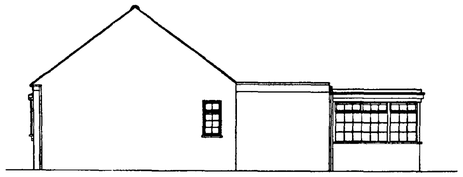


EXISTING SIDE ELEVATION

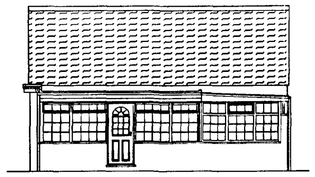


EXISTING REAR ELEVATION

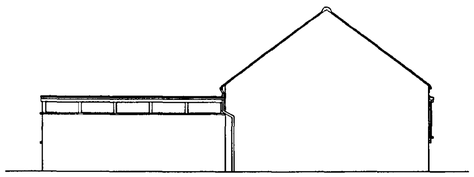


EXISTING SIDE ELEVATION

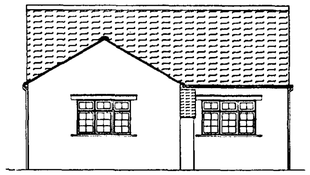


PROPOSED FRONT ELEVATION

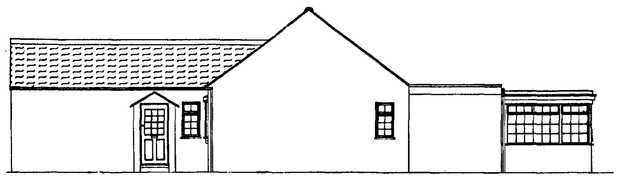


PROPOSED SIDE ELEVATION

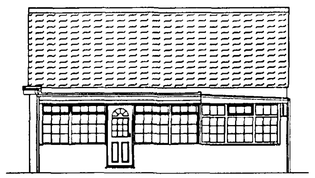


PROPOSED REAR ELEVATION

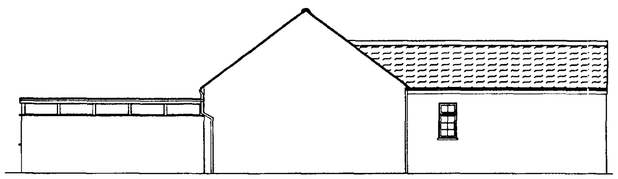

PROPOSED SIDE ELEVATION

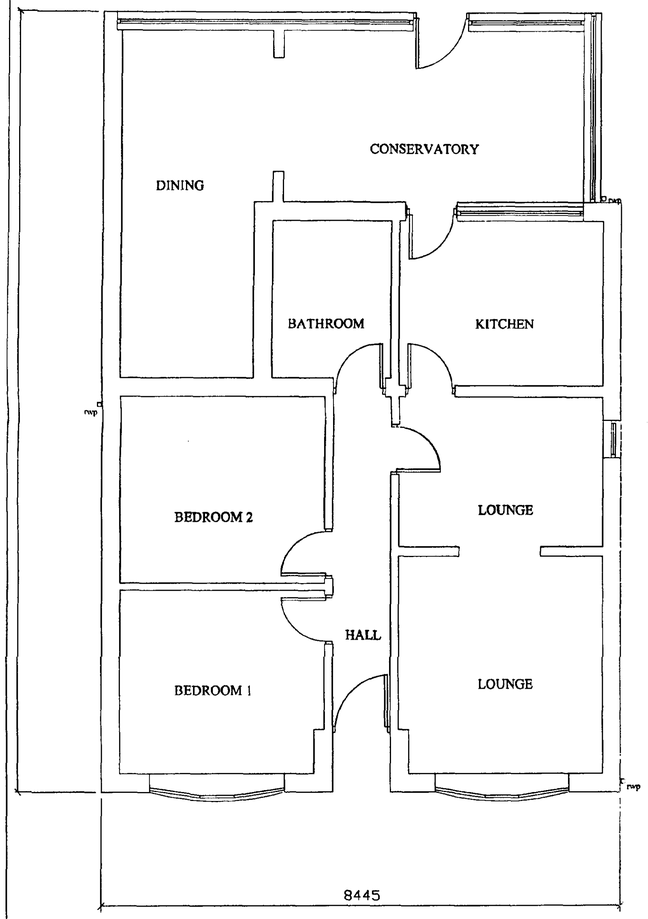

EXISTING GROUND FLOOR PLAN

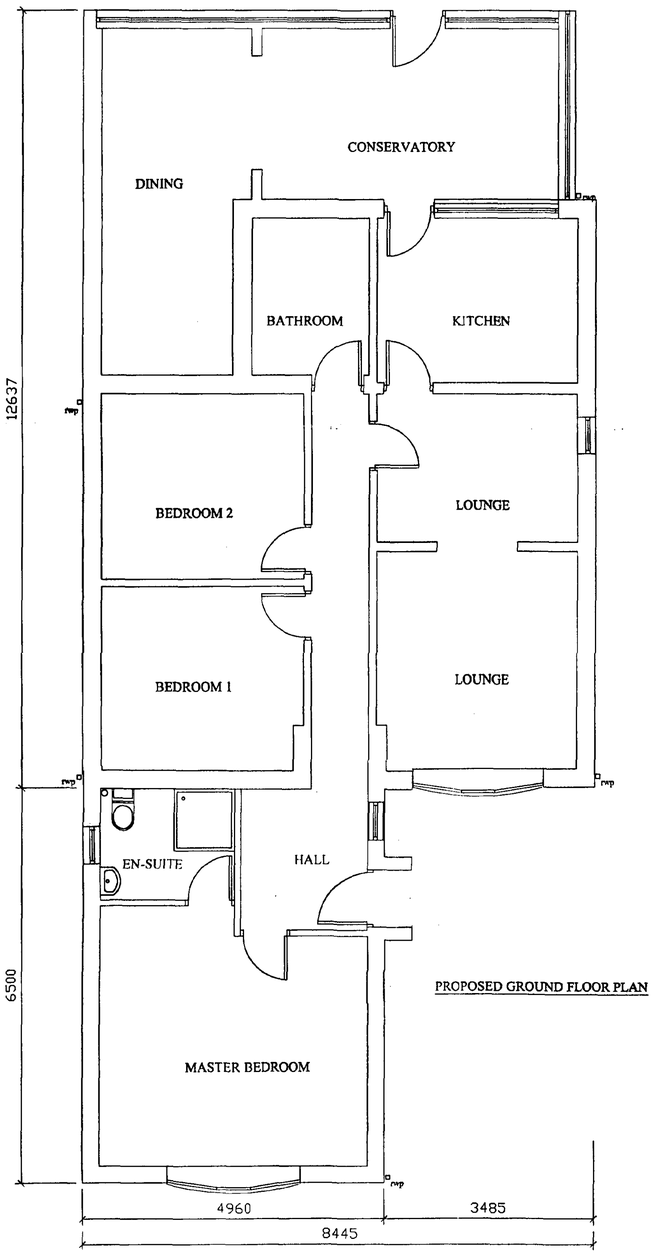

PROPOSED GROUND FLOOR PLAN


NOTE

1- ROOF
TILES- Colour and type to match existing to bungalow

2- WALLS
BRICK- Type and colour to match existing, to be rendered over to match existing to bungalow

3- WINDOWS
UPVC- Double glazed units - colour and type to match existing to bungalow

4- EXTERNAL DOOR
UPVC- Double glazed unit- colour and type to match windows

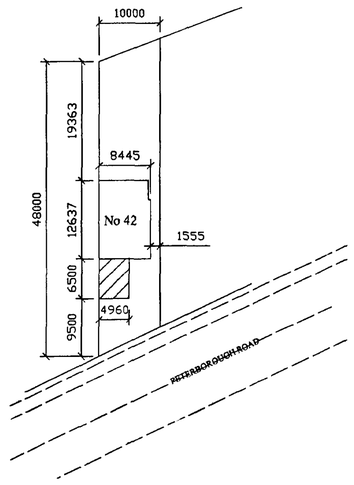

BLOCK PLAN SCALE 1-500

R. & M. Associates
Peterborough

Project

GROUND FLOOR EXTENSION
TO FRONT

Client

MR B KIRBY
42 PETERBOROUGH ROAD
CROWLAND
PETERBOROUGH
PE6 0BA

Title

ELEVATIONS & PLANS

Scale 1/100 1/50 *Date* 18-02-2002

Drawing Number 777/069

Revision	A	B	C	D

DETERMINED PLAN

Planning ... opment
25 FEB 2002