




North

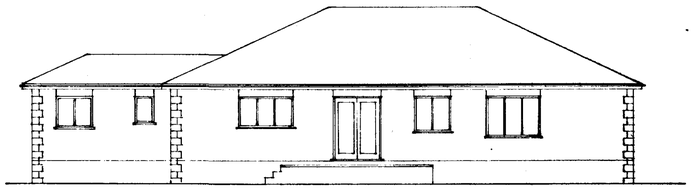


West

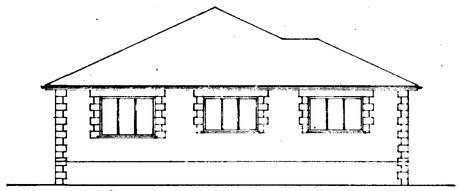


South

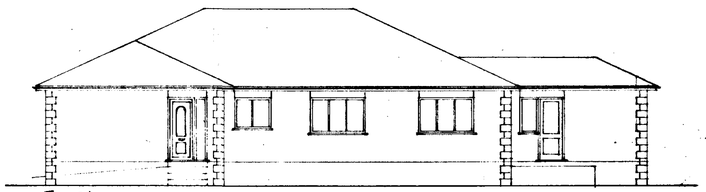


East

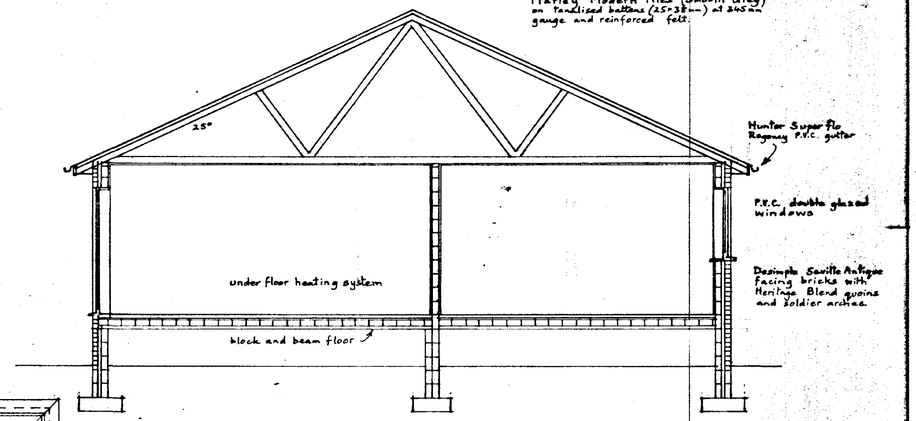


CROSS SECTION

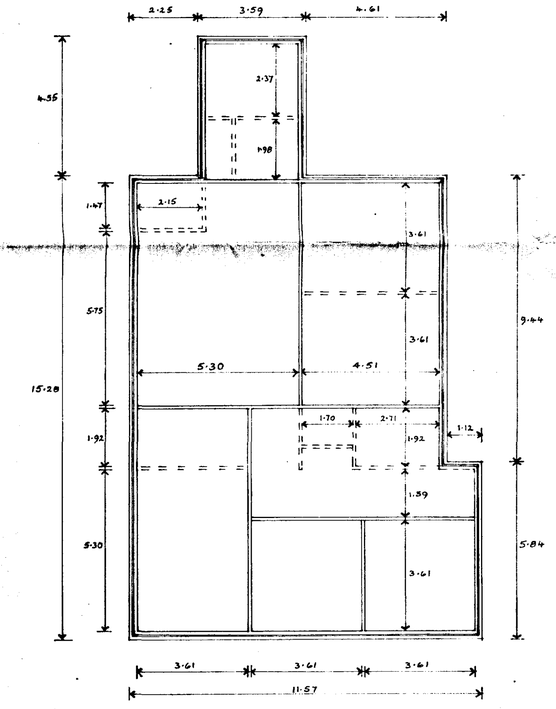


FOUNDATION

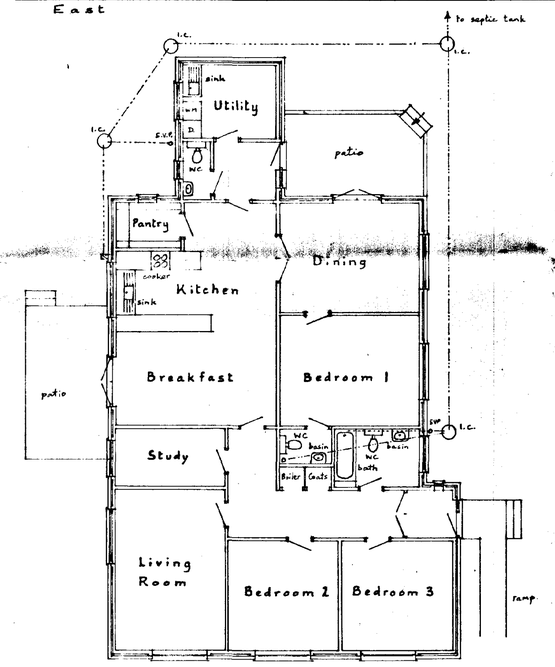

FLOOR

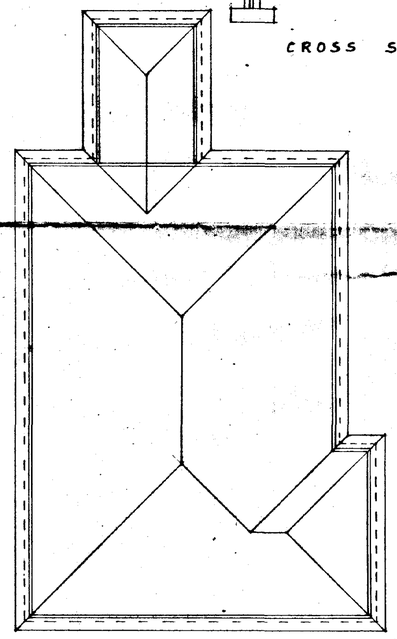

ROOF

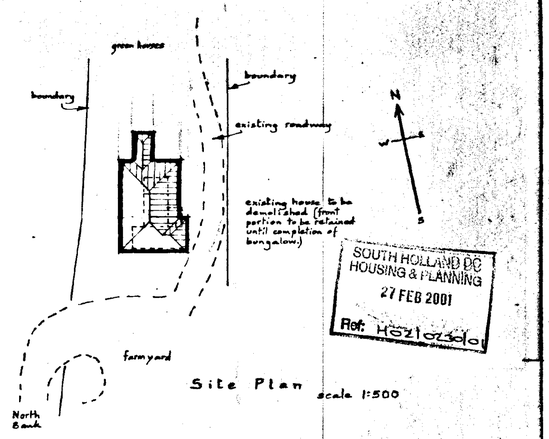

SOUTH HOLLAND DC
HOUSING & PLANNING
27 FEB 2001
Ref: H521/0250/01

Mr. and Mrs. E.W. Ward,
North Bank Farm, CROWLAND.
New Bungalow

DETERMINED PLAN

Written dimensions to be used in preference to scaled, and all measurements to be verified by checking on site.

Scale 1:100

Local Authority Ref.
Planning

Building Regulations

Drawing No. 210220

Date February 2001

A. ROFFE
BUILDING DESIGN & PLANS
1, Green Lane,
SPALDING, Lincs. PE11 2YB
Tel: 01775-723 680 ©

SUMMITT
2141 495T