SALLY WALTHAM
BA (Hons) F.C.I.H.
Director of Housing & Planning Services

Housing and Planning
Services Department,
Council Offices,
Priory Road,
Spalding,
Lincolnshire. PE11 2XE

Telephone: (01775) 761161
Fax: (01775) 710772

FILE COPY

SOUTH HOLLAND DISTRICT COUNCIL
HOUSING & PLANNING SERVICES DEPARTMENT

Application no: H02/0230/01

Original Applicant:
Mr & Mrs Ward
North Bank Farm
Crowland
Lincs
PE6 0HG

Original Agent:
A Roffe
Building Design & Plans
1 Green Lane
Spalding
Lincs PE11 2YB

Description: Demolish existing house and erect bungalow with temporary caravan accommodation

Location: North Bank Farm
Crowland

Amendment: Amend brick to Banbury "Boswell Cream".

21-AUG-01

Dear Sir/Madam

TOWN AND COUNTRY PLANNING ACT 1990
NOTICE OF ACCEPTANCE OF AMENDMENT

The amended details submitted in respect of the above proposal have now been considered and there are no objections to the amendment being implemented to the extent described above.

Note: This Notice does not convey any approval under the Building Regulations and you may need to make a new submission.

Yours faithfully

Director of Housing and Planning Services

AMENDMENT RECORD SHEET - POST DECISION

Admin

Validation:

Inadequate/Inappropriate ☐

Clarification/Details required:

Appears valid ☑

Registered 1 2/8

DC Procedural Assessment

Is the information given correct? (Yes)/No (If No, state above what details are needed)

Is it an amendment in principle? Immaterial/Needs new app

Confirmed: 21/8/07

Give a revised description if the details accepted are different to the submission:

✓ 21/8

Acceptance issued:

* migrated on 20/8/01. - Typo ok. for back.

* no word. placed 21/8. - Advised ok. but will need to await formal paperwork.

PLANNING AMENDMENT

For office use only

Application No. H02/0230/01

Date Registered 10 AUG 2001

Case Officer DR

1. Please complete in block letters

NAME AND ADDRESS OF APPLICANT

Mr + Mrs Ward
North Bank Farm
Cowland PB6 0HG

Tel. No.

NAME AND ADDRESS OF AGENT
(if form completed by agent)

Tel. No. (Contact)

Please complete in block letters

FULL POSTAL ADDRESS OF THE APPLICATION SITE

North Bank Farm Cowland.

Please complete

APPLICATION No.

This amendment **cannot be considered** unless the relevant reference is stated

H02/0230/01

Building Regulation reference relating to same development (if any)

—

2. Please tick **one** box only

A — Amendment is proposed where permission already granted. If yes, submit two forms and two plans. [/]

or

B — Amendment is to a proposal currently being considered. If yes, submit four forms and four plans. [ ]

Please complete

I attach the necessary plans and request that the changes described below be accepted as an amendment. I understand that the Council may require a fresh application, together with fee if appropriate. If the amendment relates to a current application, I agree to an extension of the terminal date.

Signed ..... Date .....

3. Please complete in block letters

FULL DESCRIPTION OF DEVELOPMENT IN ORIGINAL APPLICATION

Demolish existing house + erect bungalow + temporary accommodation

State details of amendments proposed

(Give a full detailed list of the changes, and also mark these clearly on the accompanying plans. Only the changes listed here will be considered.)

Amend brick to Bentbury brick " bosworth Cream "


State drawing no's of the current submission

Has this amendment been requested by the Council? (If so, state Officer dealing with the application)

YES / NO

Describe any part of the original development which is excluded by virtue of the amendment, and state any alteration to plot numbers

Has a similar amendment been submitted under Building Regulations? Yes / No

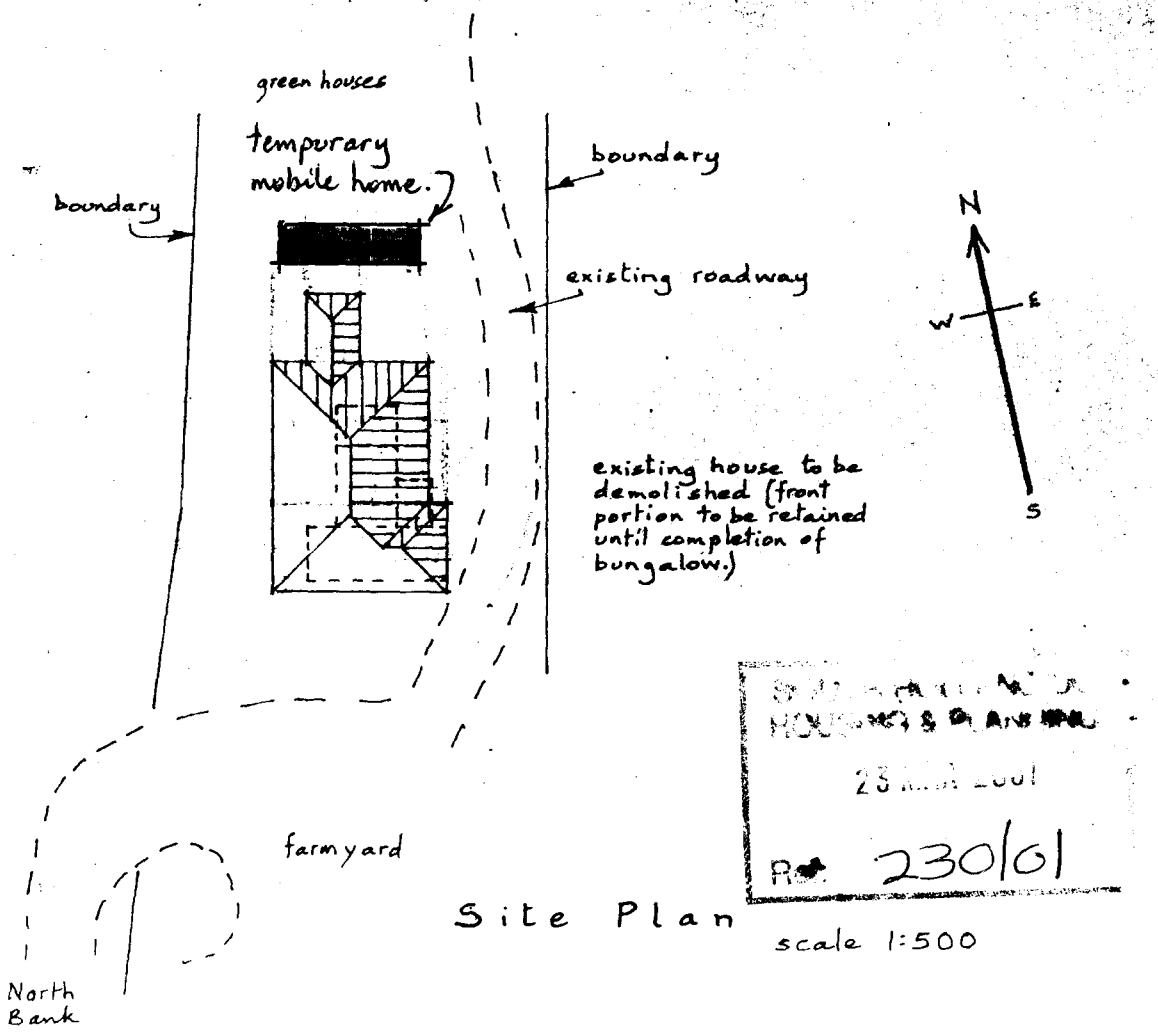

Site Plan

scale 1:500

23 March 2001

R/E 230/01

Mr. and Mrs. E. W. Ward,

North Bank Farm, CROWLAND

New Bungalow

Written dimensions to be used in preference to scaled, and all measurements to be verified by checking on site.	**Scale**
Local Authority Ref. Planning	**Drawing No.**
Building Regulations	**Date** February 2001

A. ROFFE


BUILDING DESIGN & PLANS

1, Green Lane,

SPALDING, Lincs. PE11 2YB

Tel: 01775-723 680 ©

2141 495T

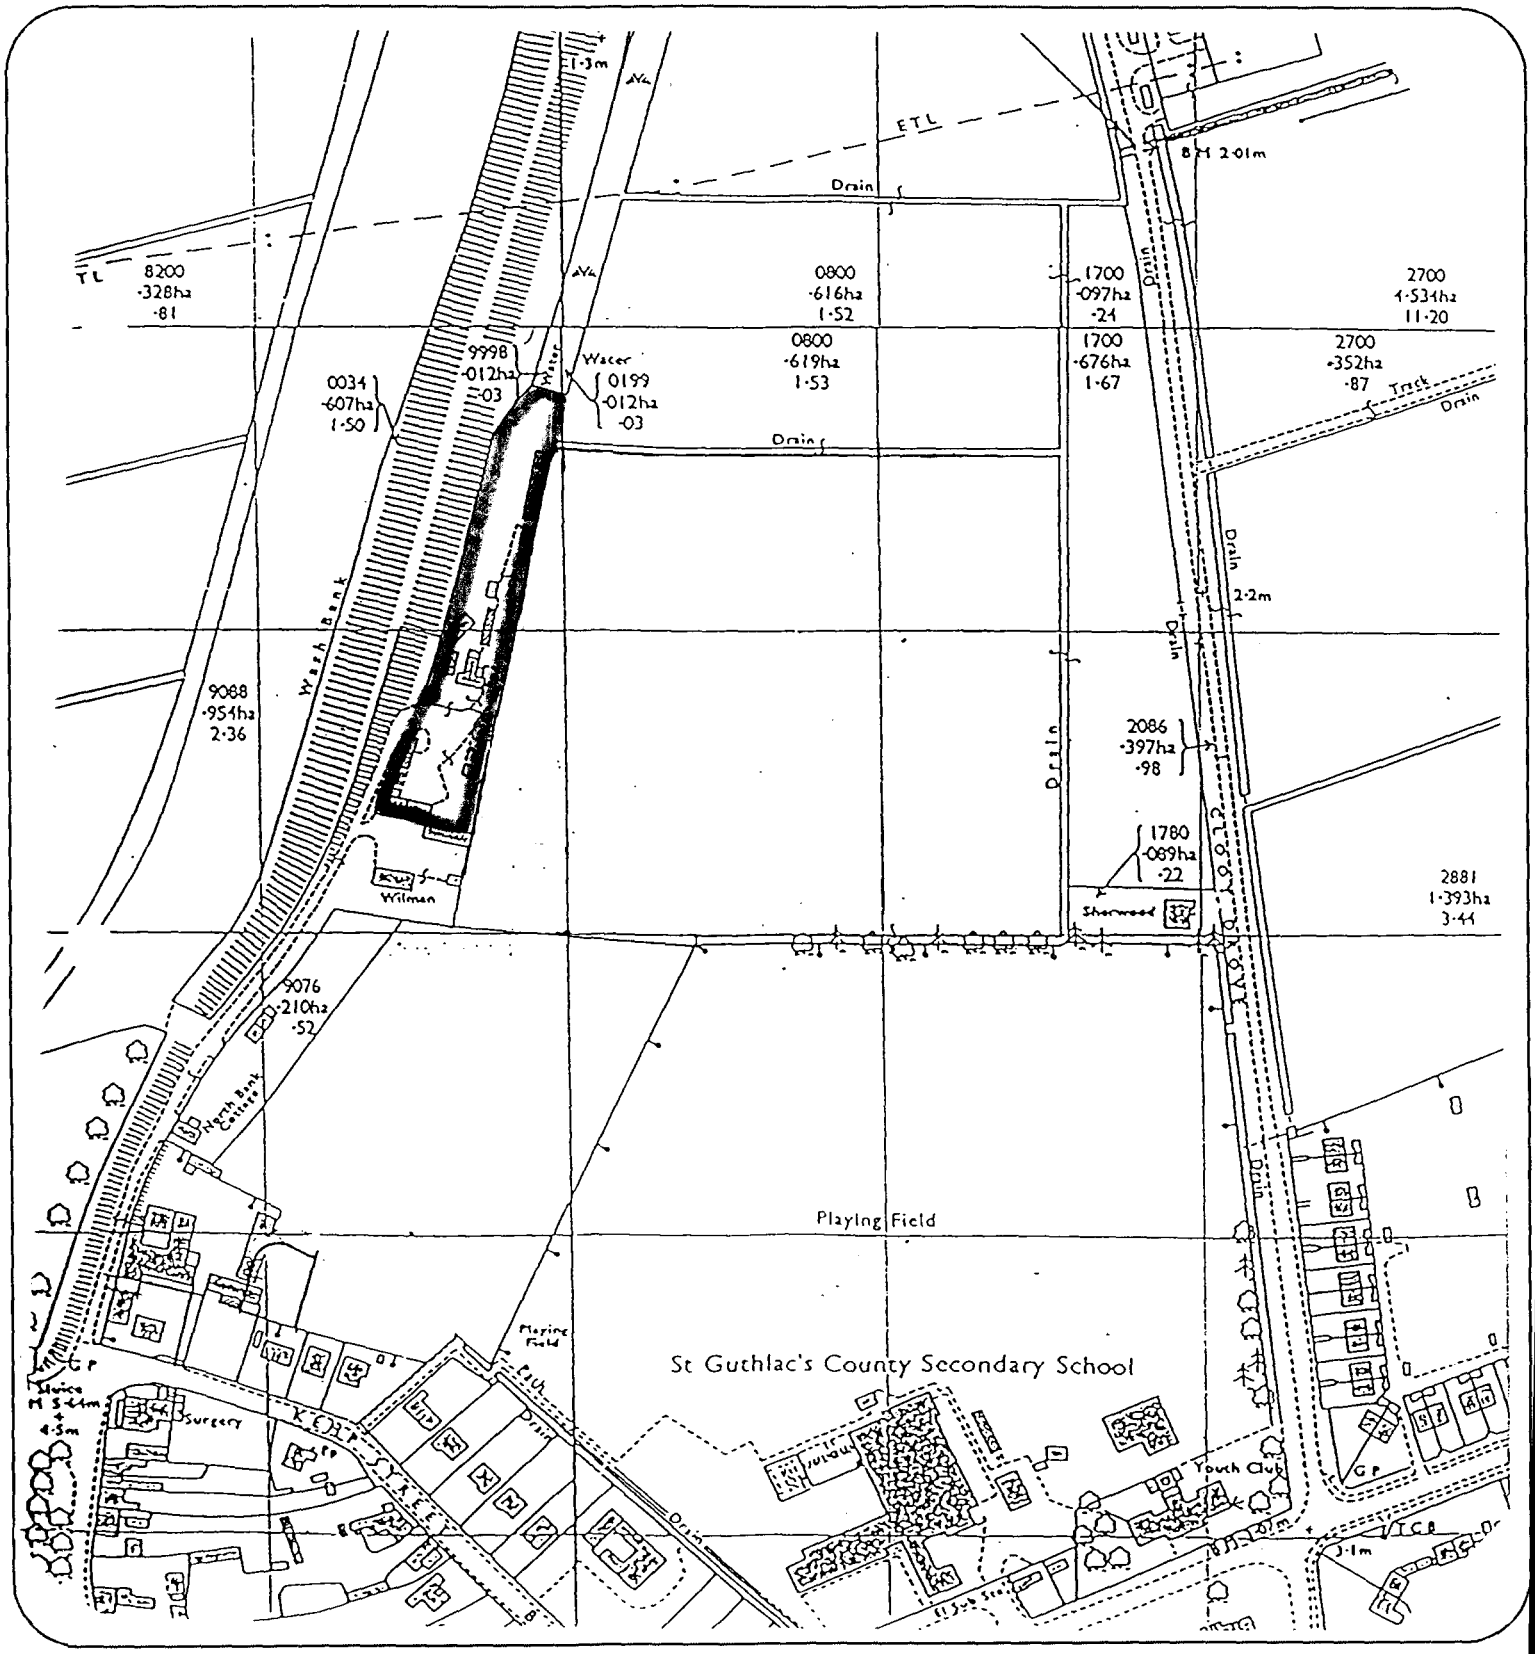

Location Plan

Scale 1:2500th

O.S. Map ref. TF 2210

Crown Copyright Reserved

Mr and Mrs E.W. Ward,
North Bank Farm,
CROWLAND.

PLANNING
2001
H0210230/0