
Scale 1:1250

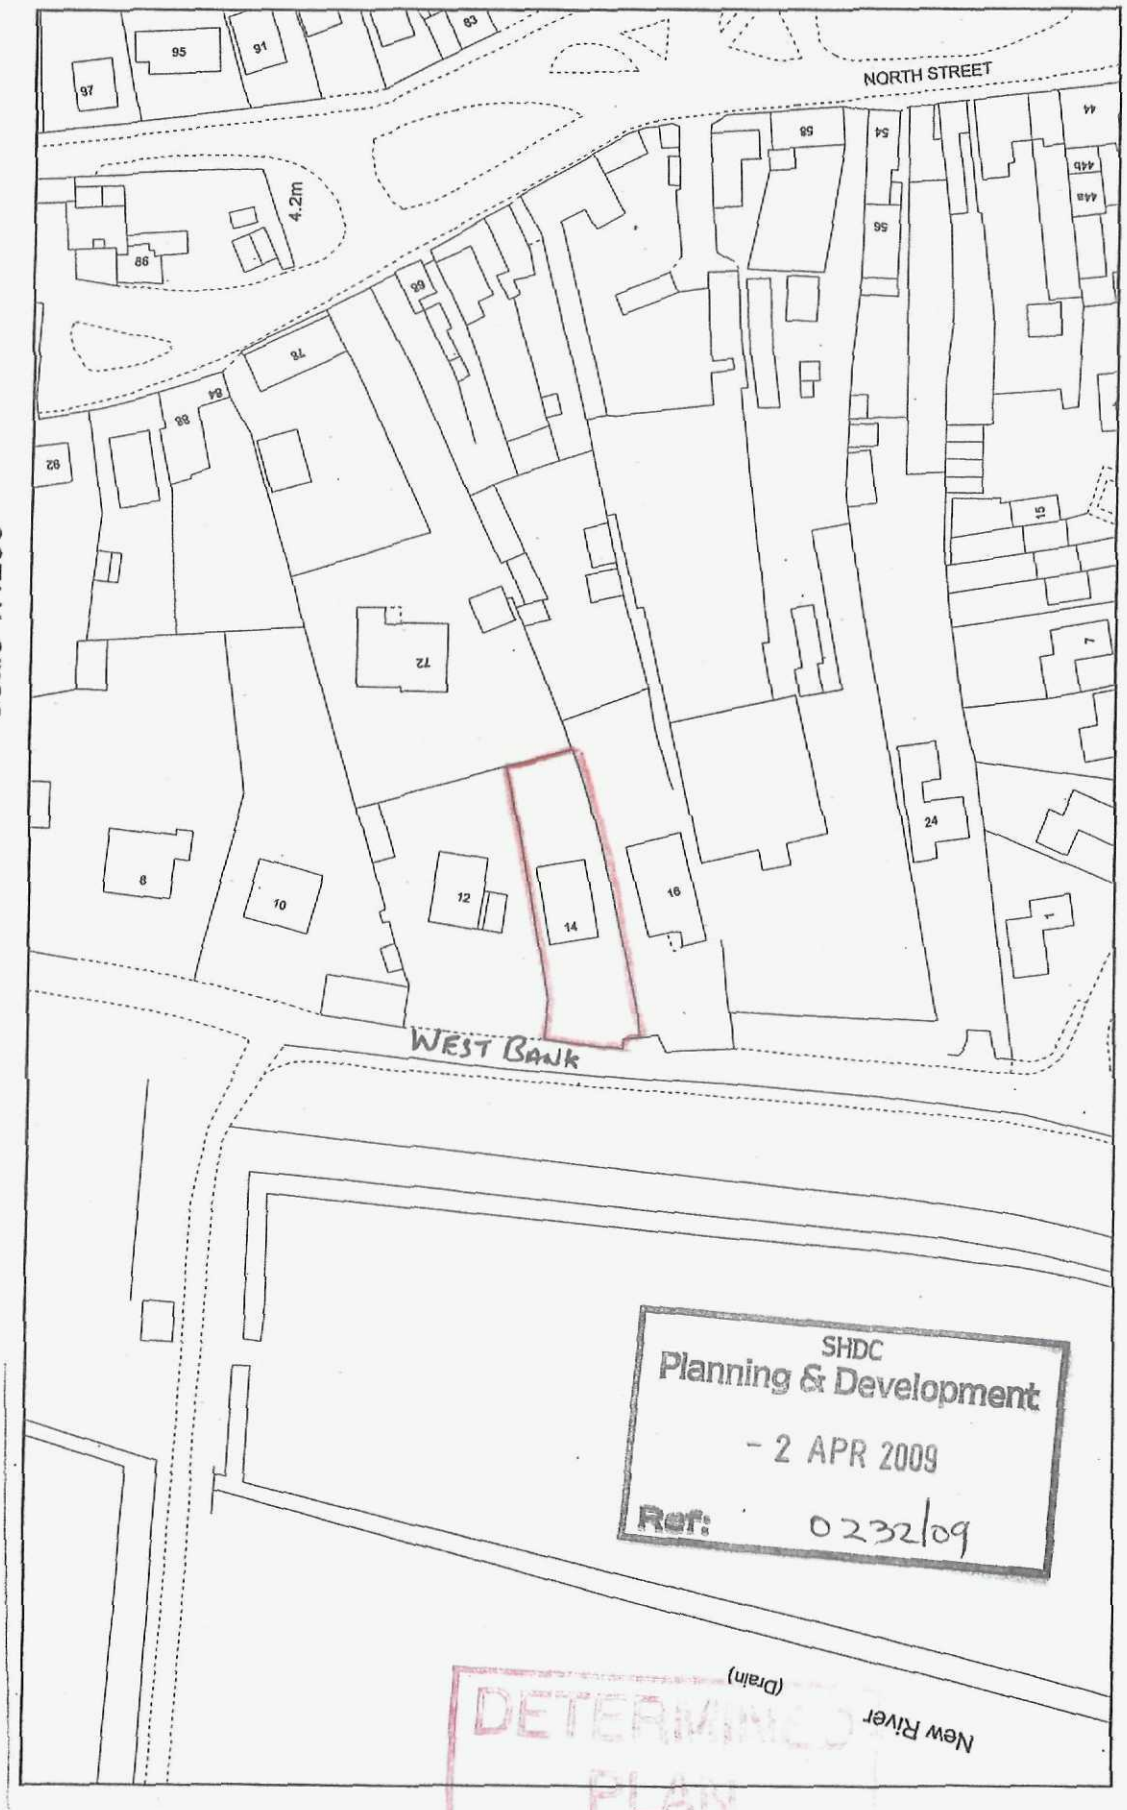

SHDC
Planning & Development
- 2 APR 2009
Ref: 0232/09

DETERMINED
PLAN

2258/LP