
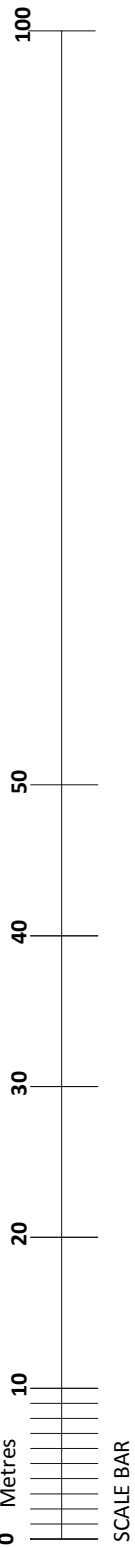


NOTES
1 Do not scale from the drawings. Dimensions to be checked on site
2 All work to comply with the current building regulations.
3 All drawings are the copyright of sharman architecture.
4 This drawing is intended to identify the main features and principal components. Construction work should be carried out and supervised by experienced and competent personnel and hence exhaustive detail is not required.

- CONSERVATION AREA EXTENTS
- APPLICATION SITE
- LAND OWNED BY APPLICANT

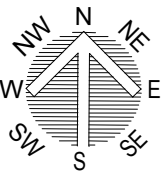

revision
A 22/02/2022 Drawing issued.

scale 1:500 Print at A2	date FEBRUARY 2022	drawn PS
----------------------------	-----------------------	-------------

contract
MR MAURICE STRICKLAND

sharman architecture
OAK BARN, WILLOW DROVE, BOROUGH FEN, PETERBOROUGH, PE6 7QB

tel: 07724 529 094 email: paulsharman1@btinternet.com

