

sharman architecture

OAK BARN. WILLOW DROVE. BOROUGH FEN. PETERBOROUGH. PE6 7QB
email: paulsharman1@btinternet.com tel: 07724 529 094

FOUL WATER SEWER DETAILS ON LAND

At

HEREWARD WAY. CROWLAND. PETERBOROUGH. PE6 0AW

For


MR MAURICE STRICKLAND.



APRIL 2022





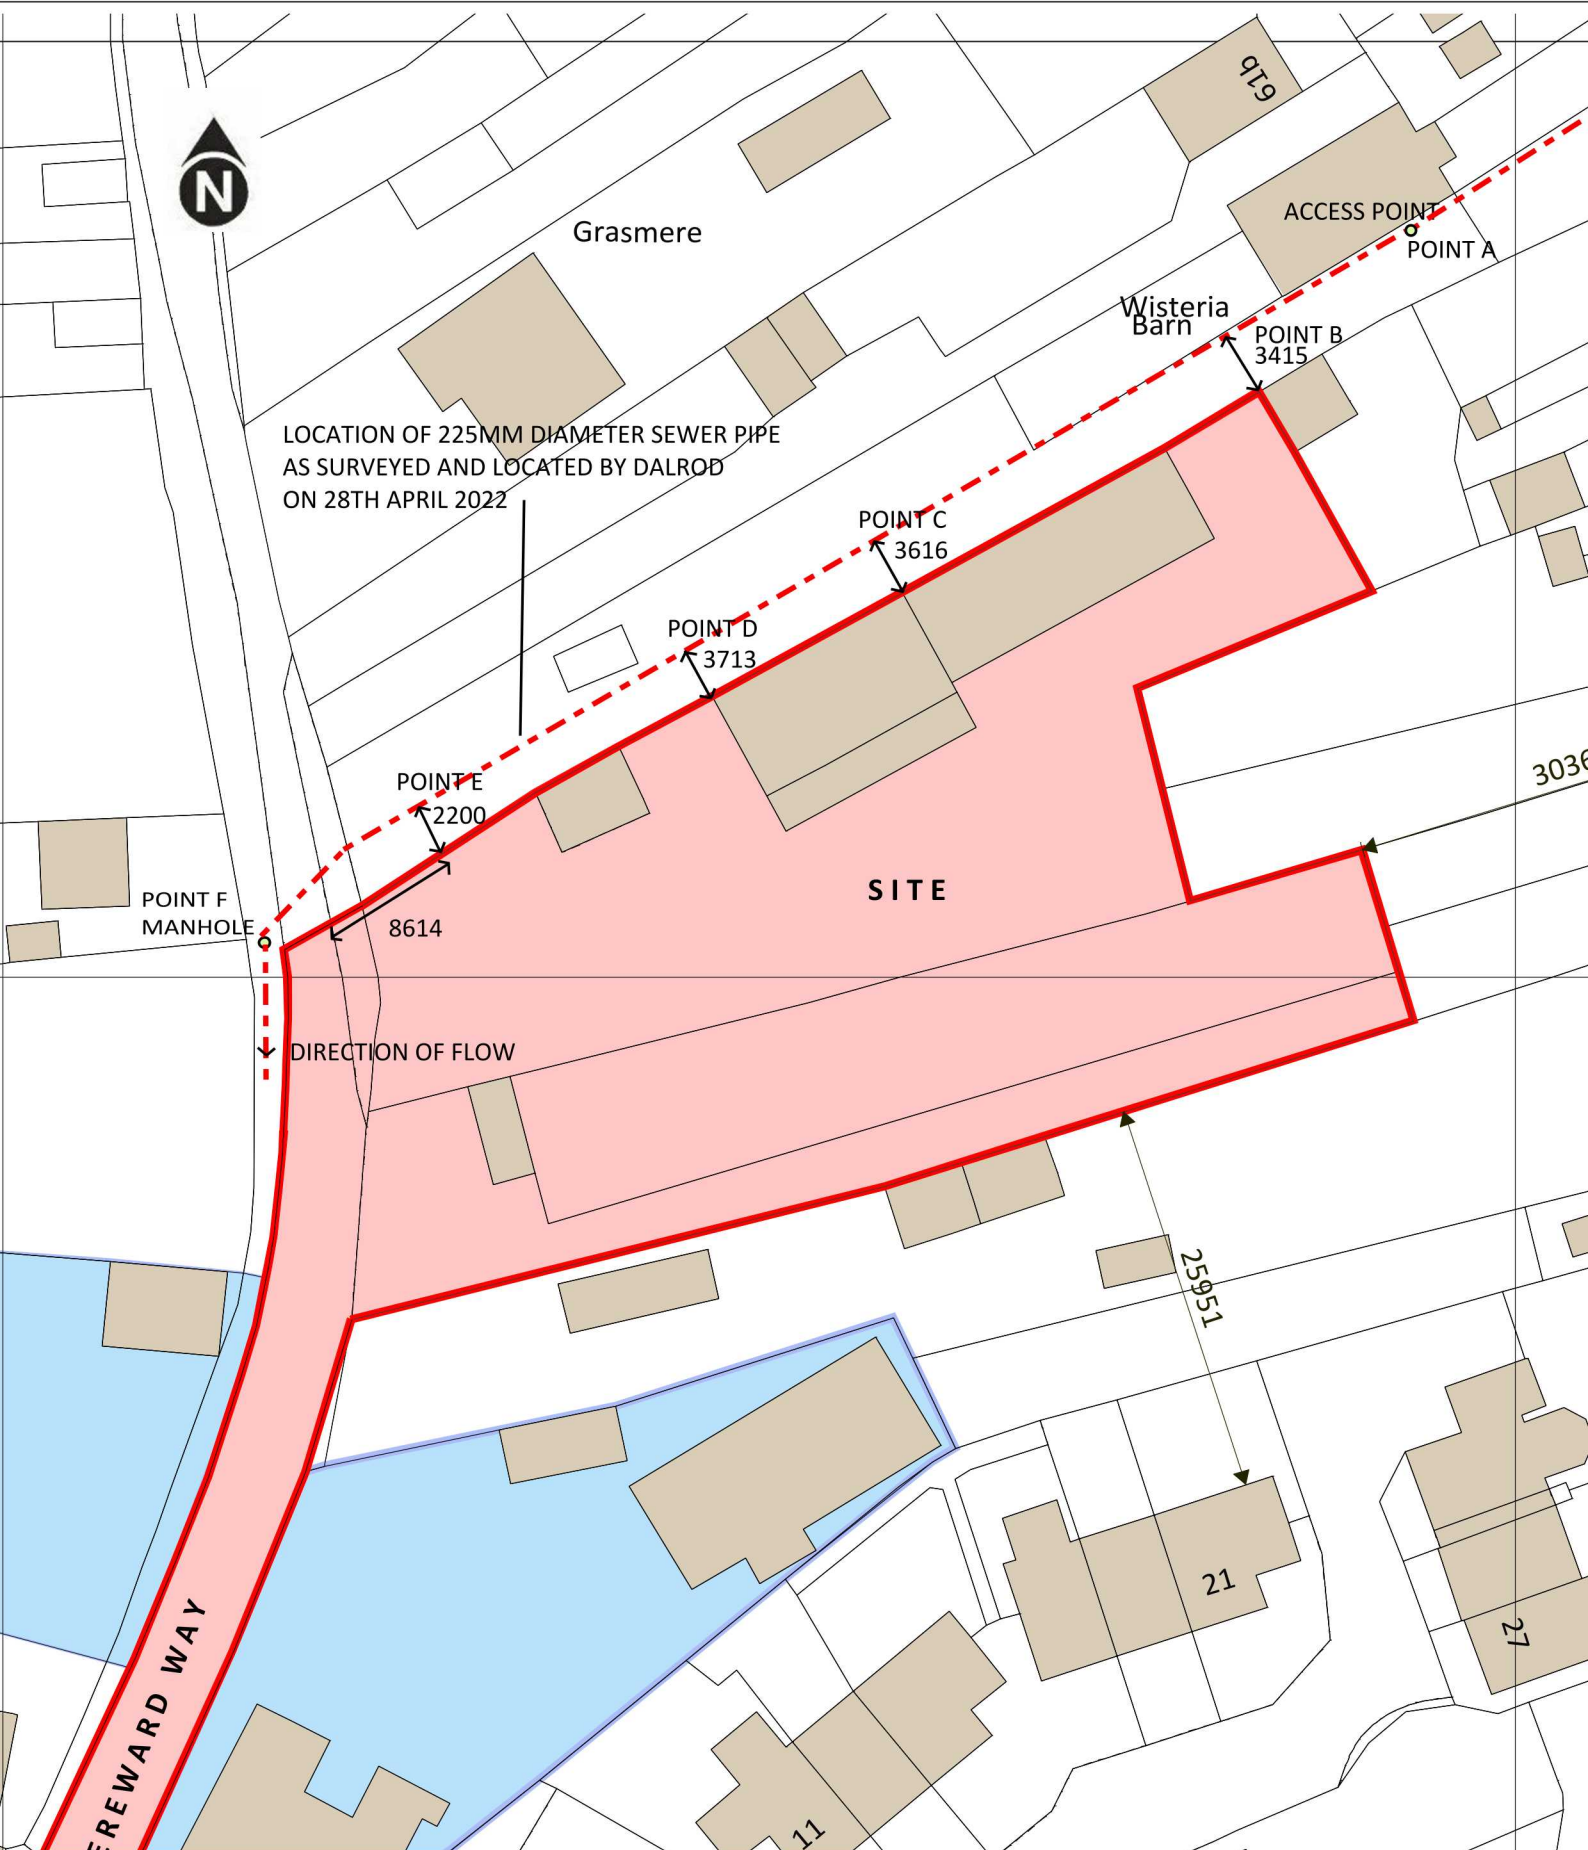

SCALE: 1:500 at A4
LOCATION PLAN.

0m 25m 50m