




- Do not scale from this drawing, except for planning purposes.
- Check all dimensions on site.
- Subject to survey.
- Subject to site inspection.
- Site boundary lines are indicative only.

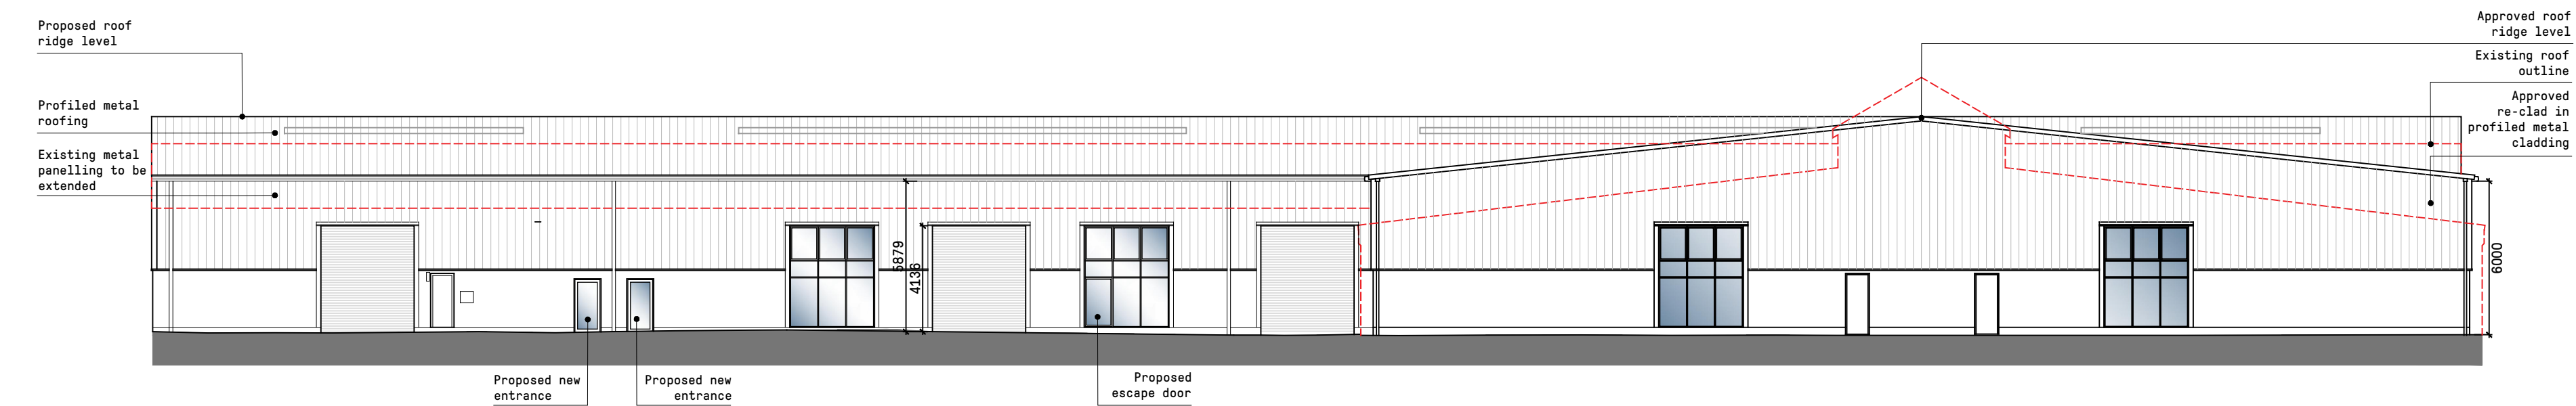


ELEVATION 1

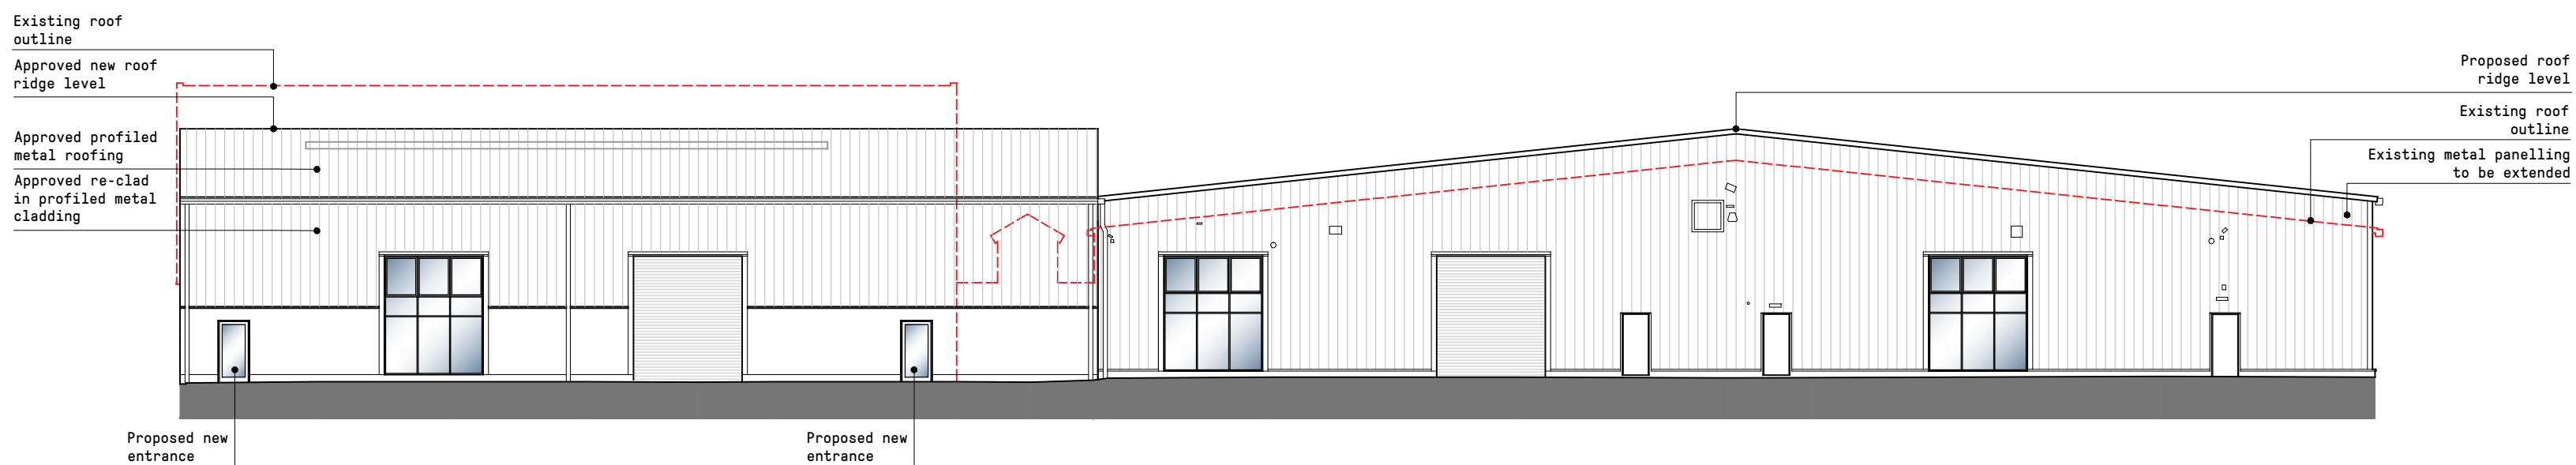


ELEVATION 2

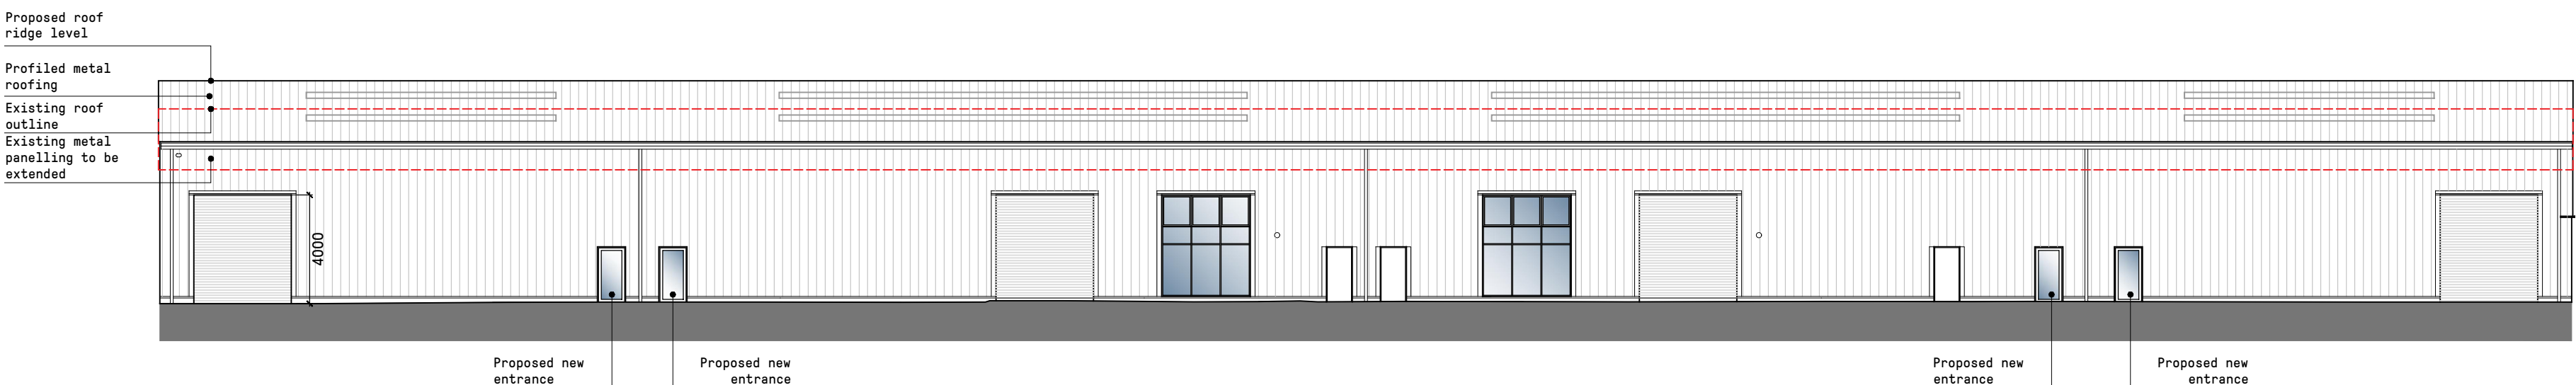

ELEVATION 3

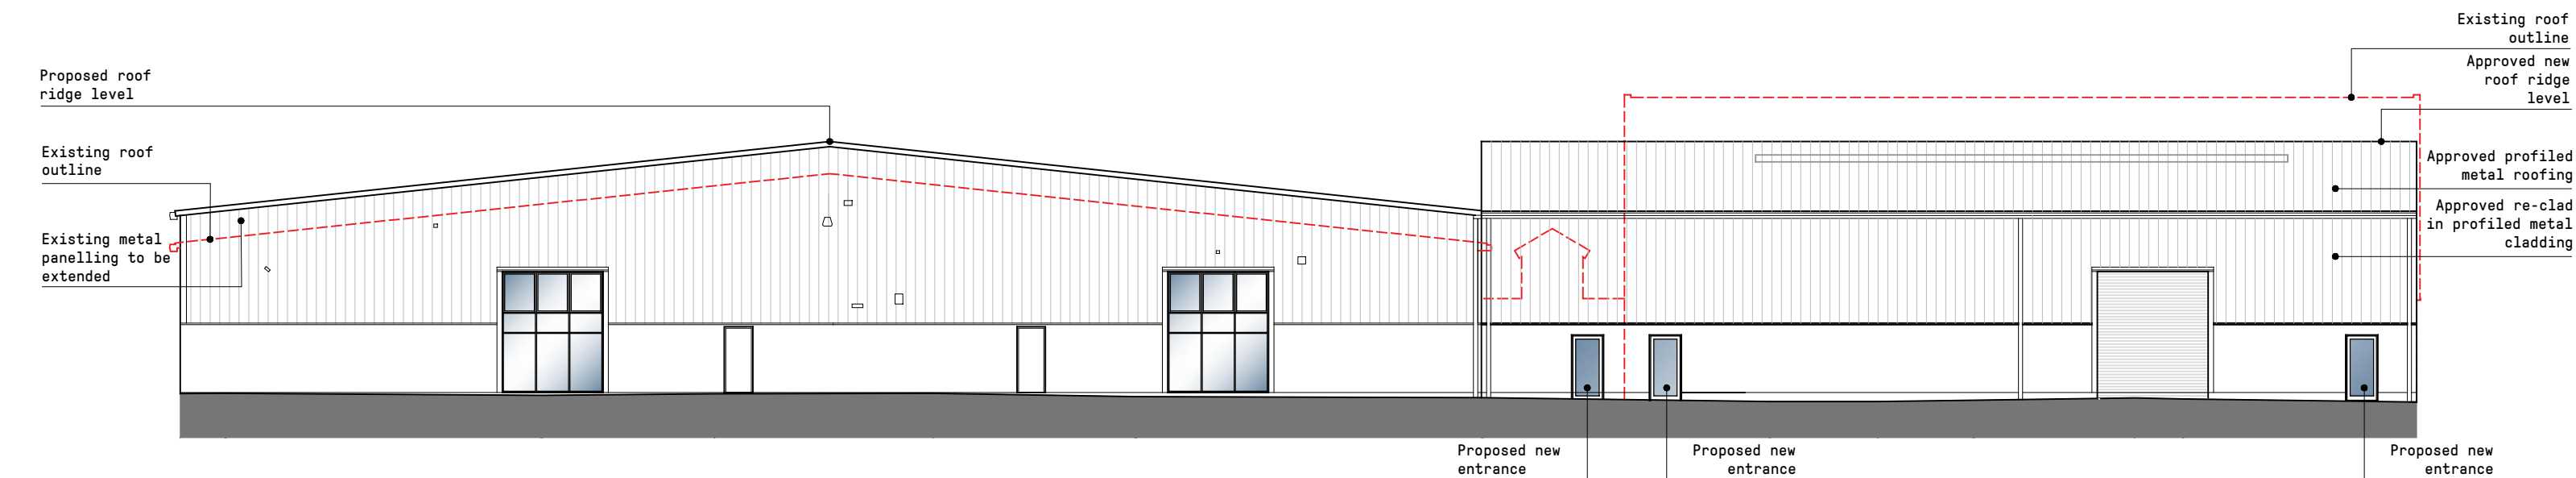

ELEVATION 4

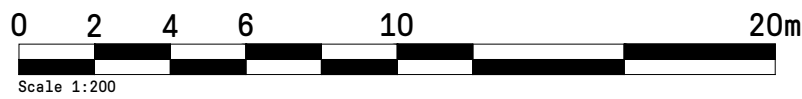

Rev	Date	By	Description
1	29/01/21	NG	Changes from planning application HQ2-0143: glazing removed



project
168 POSTLAND ROAD
CROWLAND
PE6 0JB

title
PROPOSED
ELEVATIONS

sheet number
070XX1

drawing status
PLANNING

contract no. client ref.

scale	date	drawn by	checked by
1 : 200 @ A1	JUNE 19	NG	JK
project no.	drawing number	revision	
P19-020	CGL-XX-EL-DR-A-070XX1-		



Level 2 Irongate
House
30 Dukes Place
London EC3A 7LP

T: +44 (0)20 7539 1200
E: hq@cgluk.com
www.cgluk.com