Do not scale directly from this drawing. All discrepancies are to be brought to the attention of the Practice.
The copyright to this drawing is owned by Trevor A Clay RIBA Ltd.



timber boarded walls


S W ELEVATION

N E ELEVATION




timber boarded walls


N W AND S E ELEVATIONS

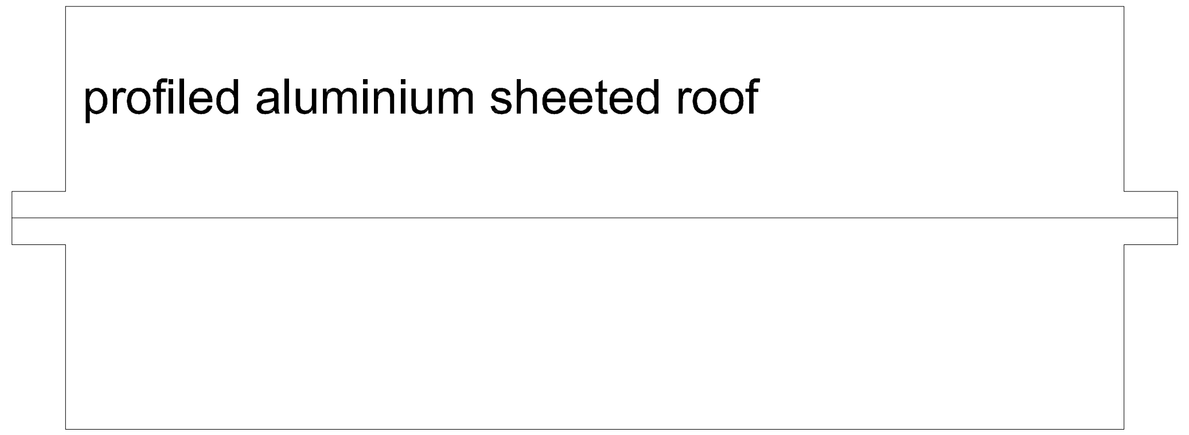

PLAN VIEW OF POULTRY SHED AS EXISTING

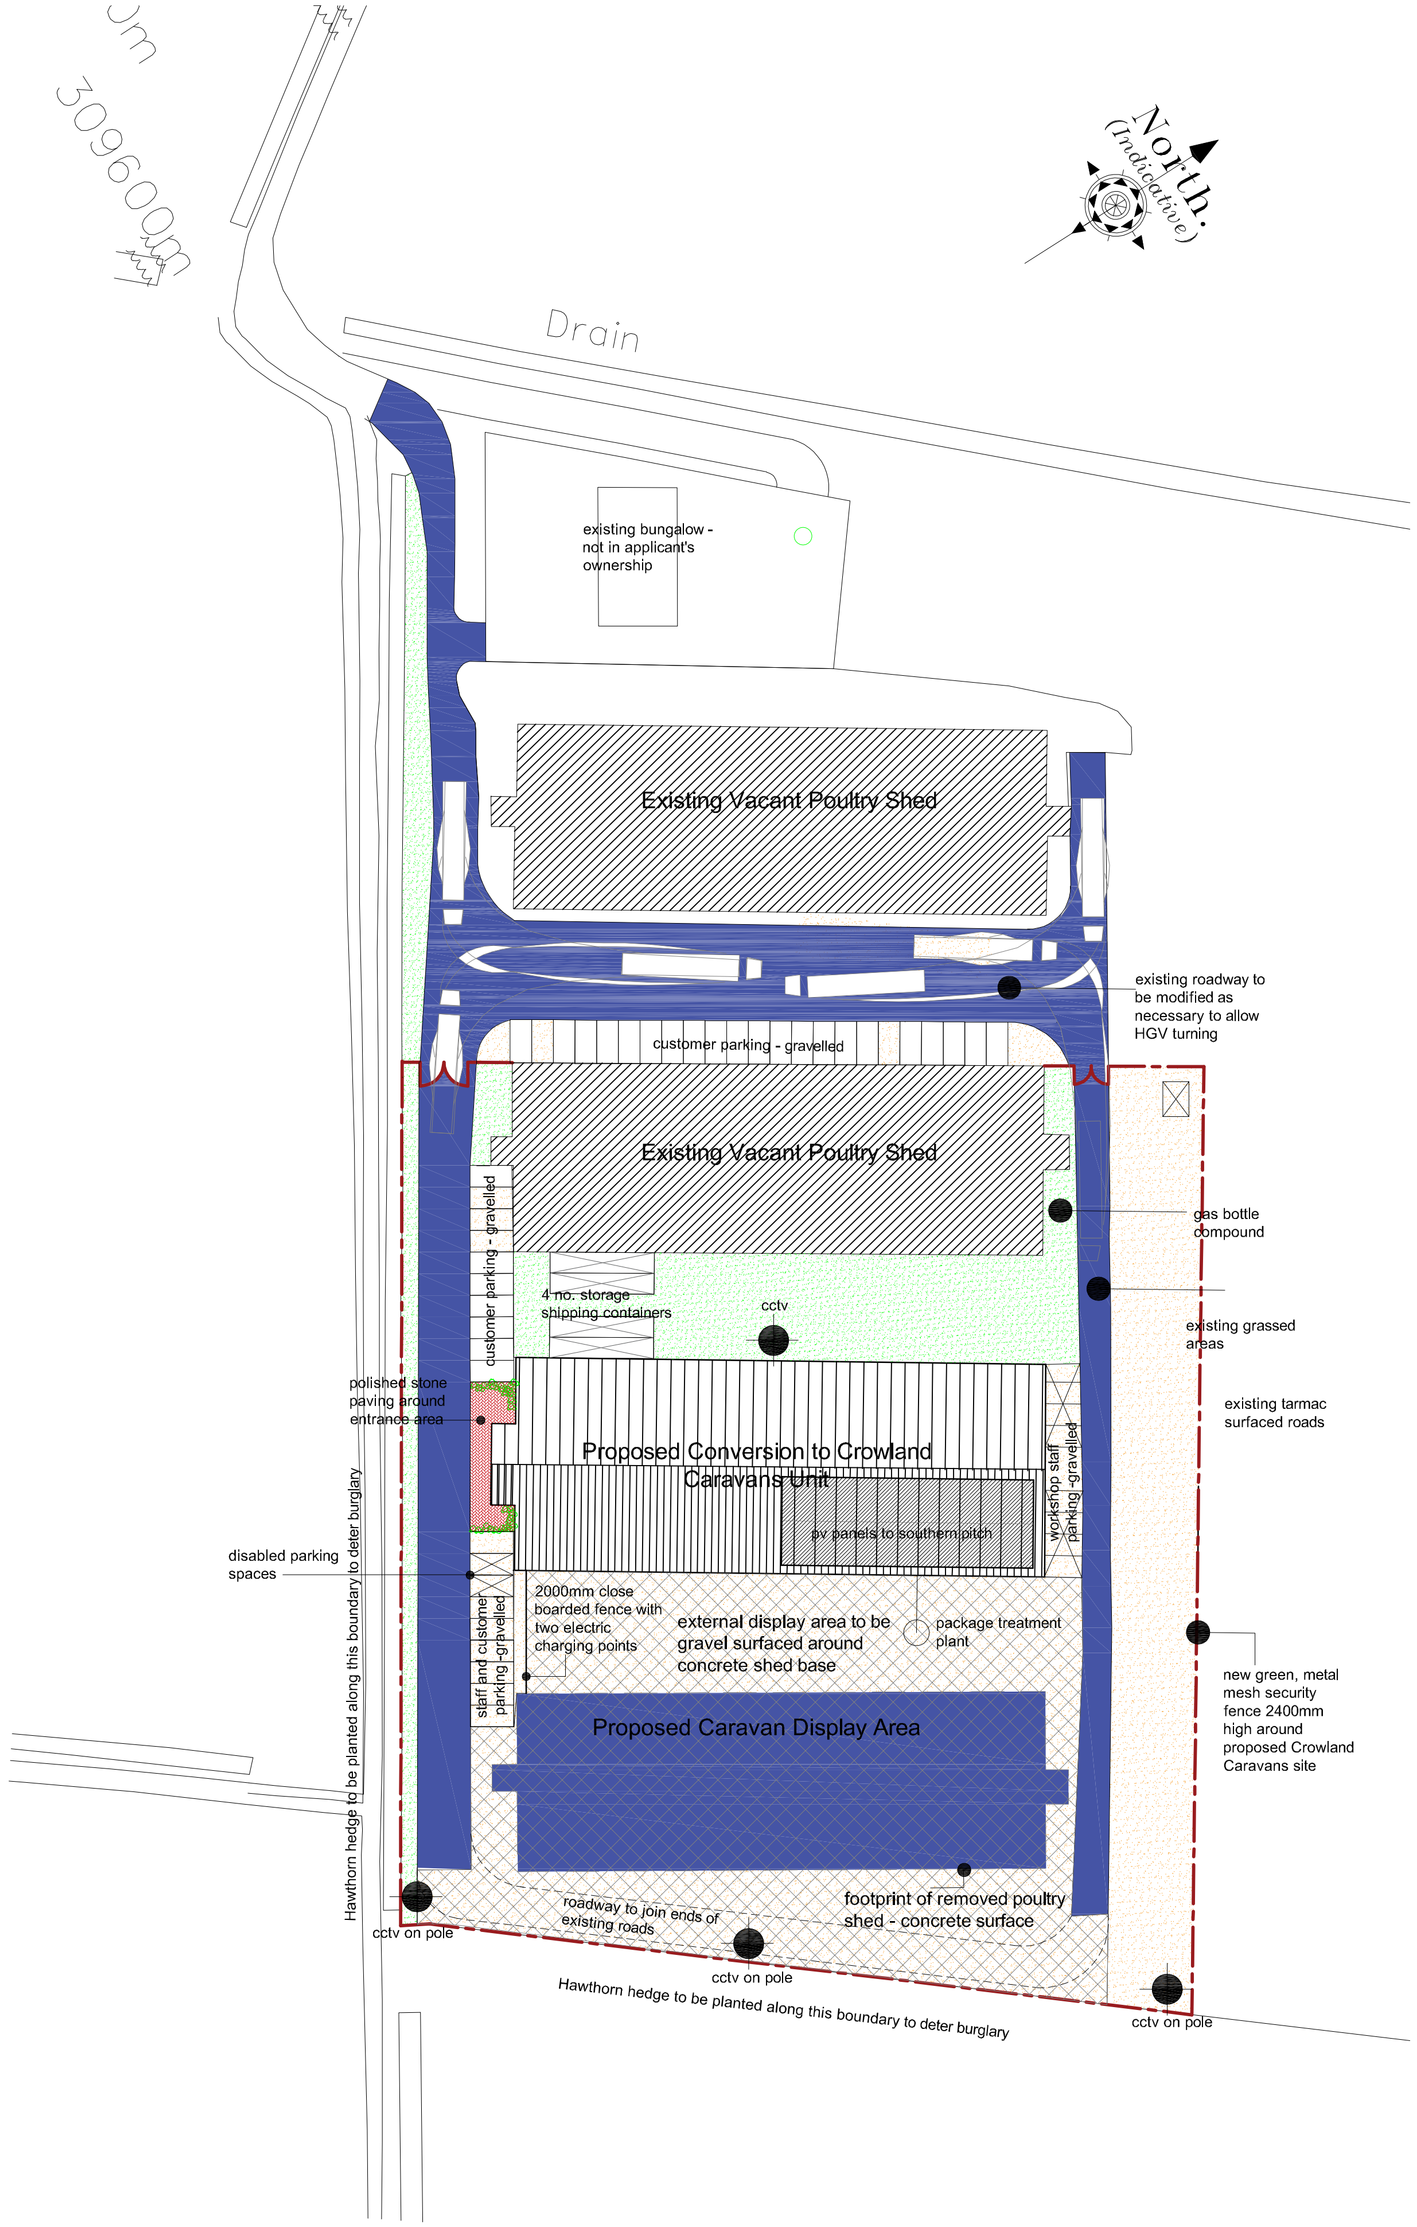

BLOCK PLAN 1:500

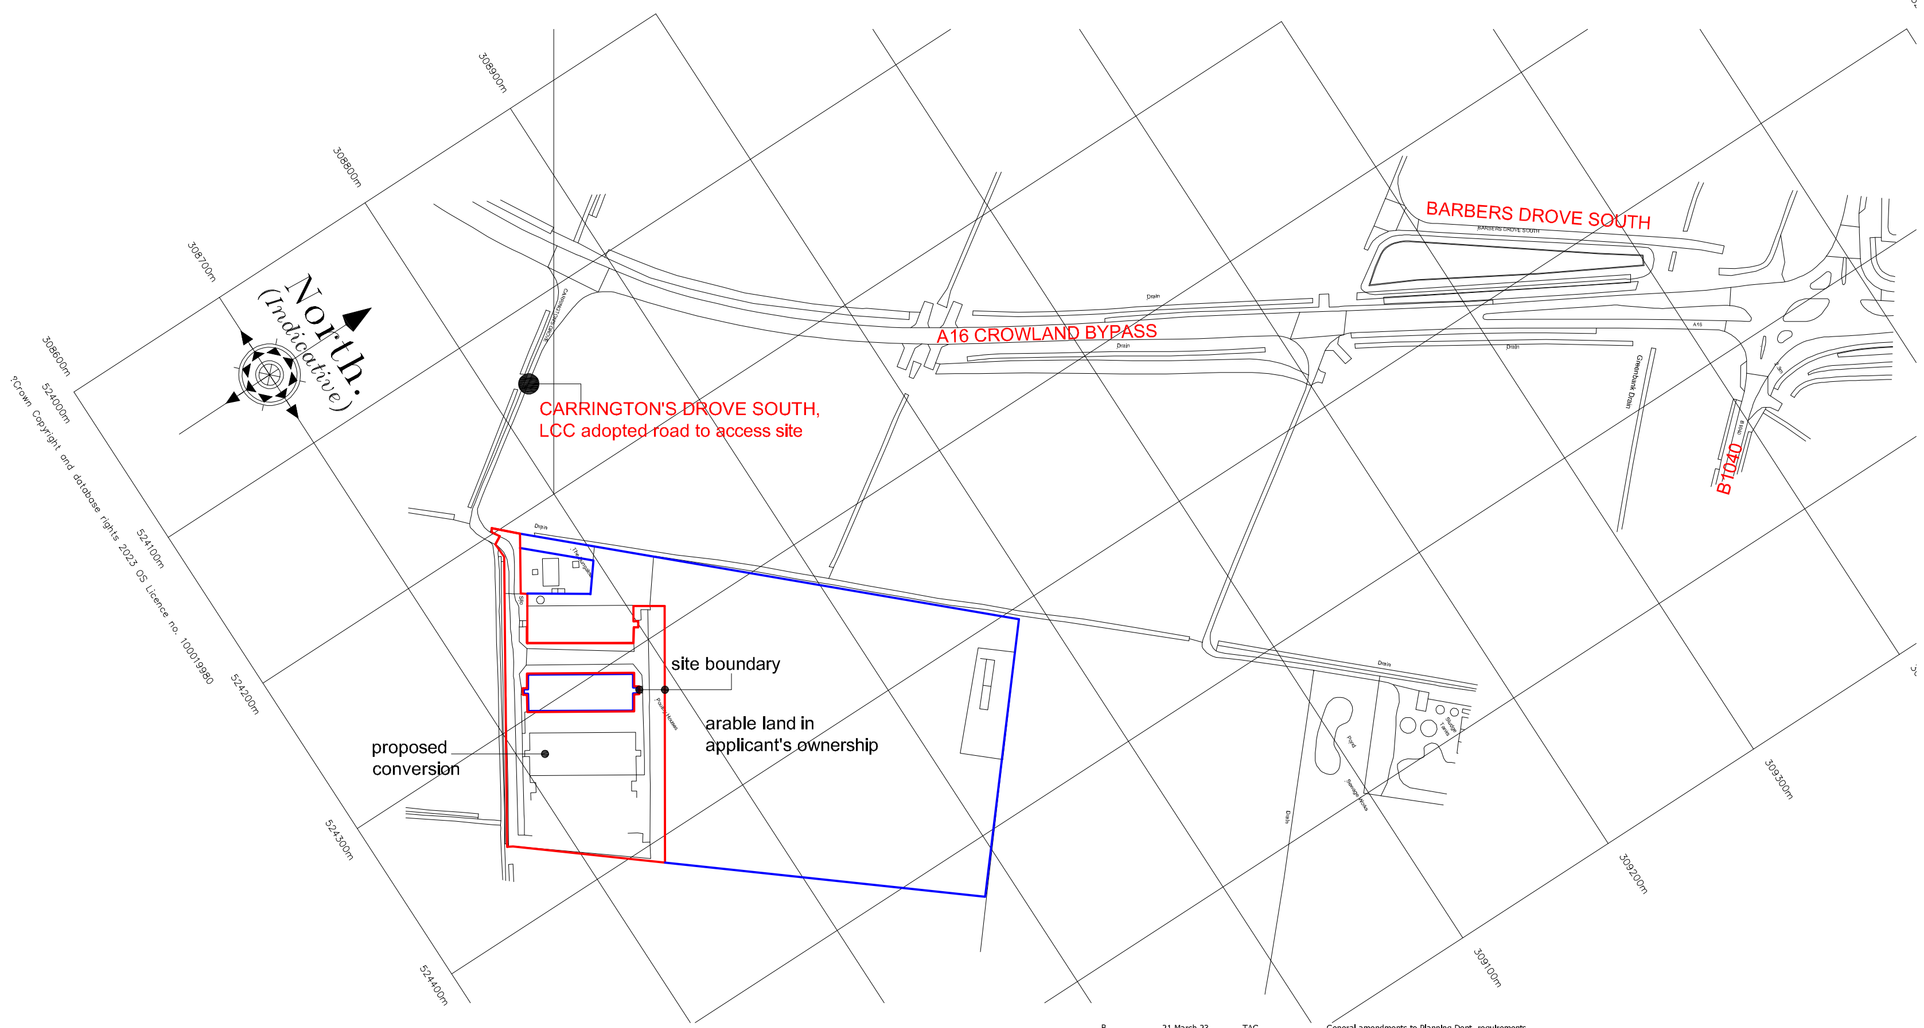

LOCATION PLAN 1:2500

Revision	Date	Drawn	Description
B	21 March 23	TAC	General amendments to Planning Dept. requirements
A	01 March 23	TAC	General amendments to detail

Client: Ruthkay Ltd

Project: Proposed Fenland Caravan Centre at Carrington Drove, Crowland

Drawing: Block and Location Plans

Scale 1:250, 1:500 and 1:2500 @ A1 Drawn TAC Chkd AWM Date 13/02/2023

Drawing No. 08/228/PA/16B

TAC ARCHITECTS
Trevor A Clay RIBA Ltd, 14 Old Fendike Road, Weston Hills, Spalding, Lincs. PE126DD
01406 380027 07778 597975 trevor@tacarchitects.co.uk www.tacarchitects.co.uk