


Site Location Plan

Scale 1:1000

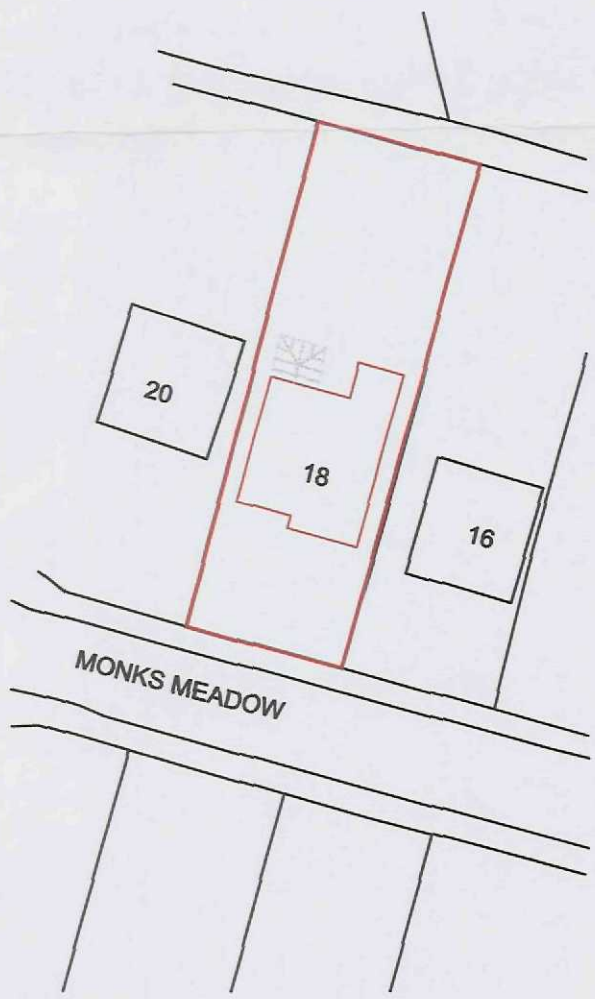

Site Block Plan

Scale 1:500

DETERMINED PLAN

SHDC
Planning & Development
14 APR 2009
Ref: 0251/09

remway Design Ltd
2nd Floor - 5B Sheepmarket
Spalding
PE11 1BH
Tel: 01775 768 921
e-mail: enquiries@remwaydesign.co.uk

Site :
18 Monks Meadow
Crowland
PE6 0LJ

Client :
Mr & Mrs Coltman

Date : *****
Scale : as noted

Drawing No:
1723 - 03 (a3)