




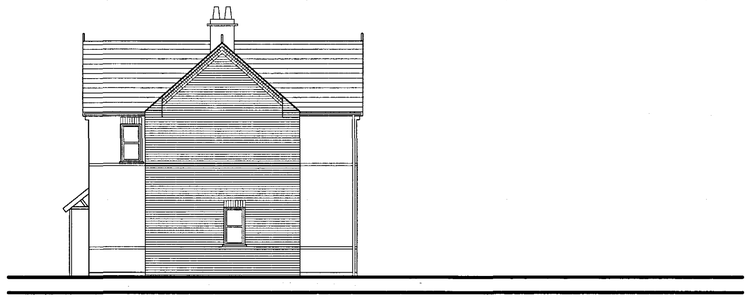



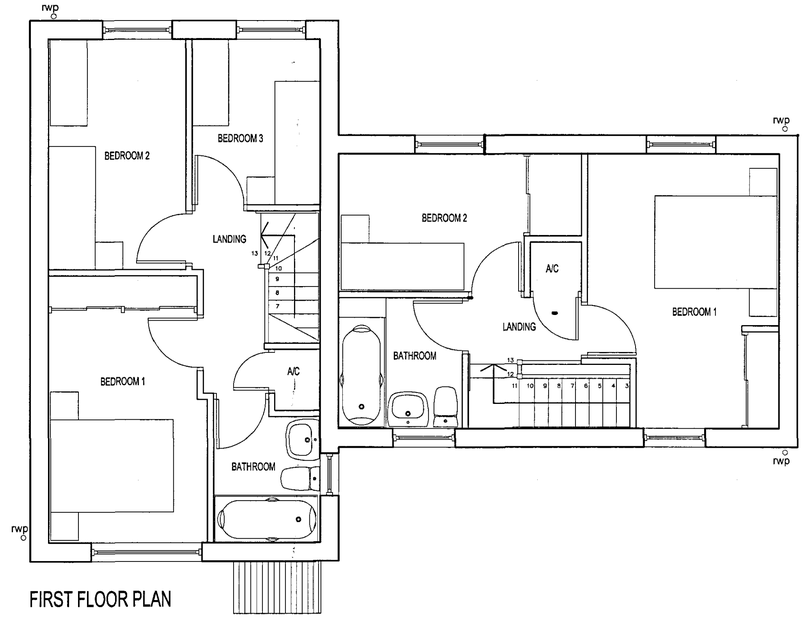

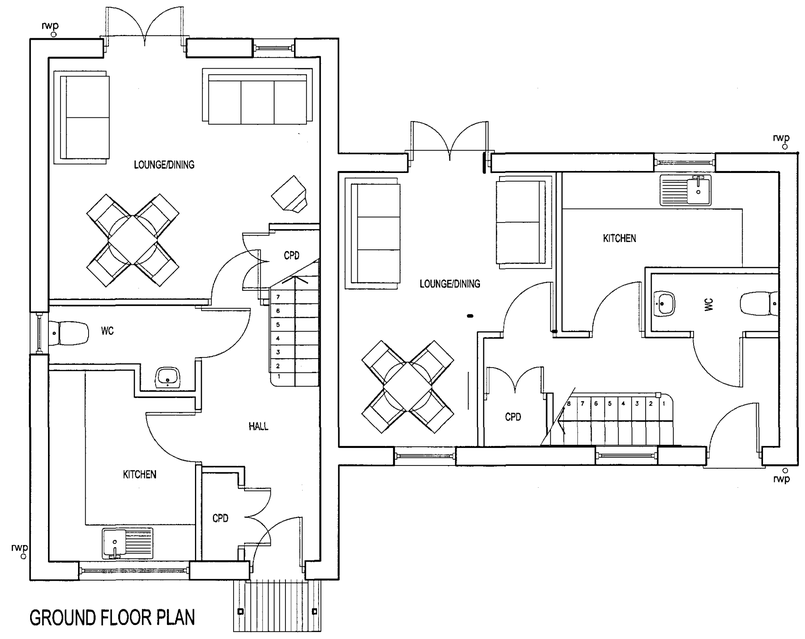

40 BROADWAY CROWLAND
PROPOSED HOUSE PLANS (Option B)

DETERMINED PLAN

PROJECT No: 1174 SCALE: 1:200/100&50@A1

DRAWING No: AK007 P02 DATE: January 06

P02 DIMENSIONS TO BOUNDARIES ADDED

DAVID TURNOCK ARCHITECTS
Datum House 3 Commerce Road
Lynch Wood Peterborough PE2 6LR
Phone 01733 393010 Fax 01733 393013
Email info@dtarchitects.co.uk