


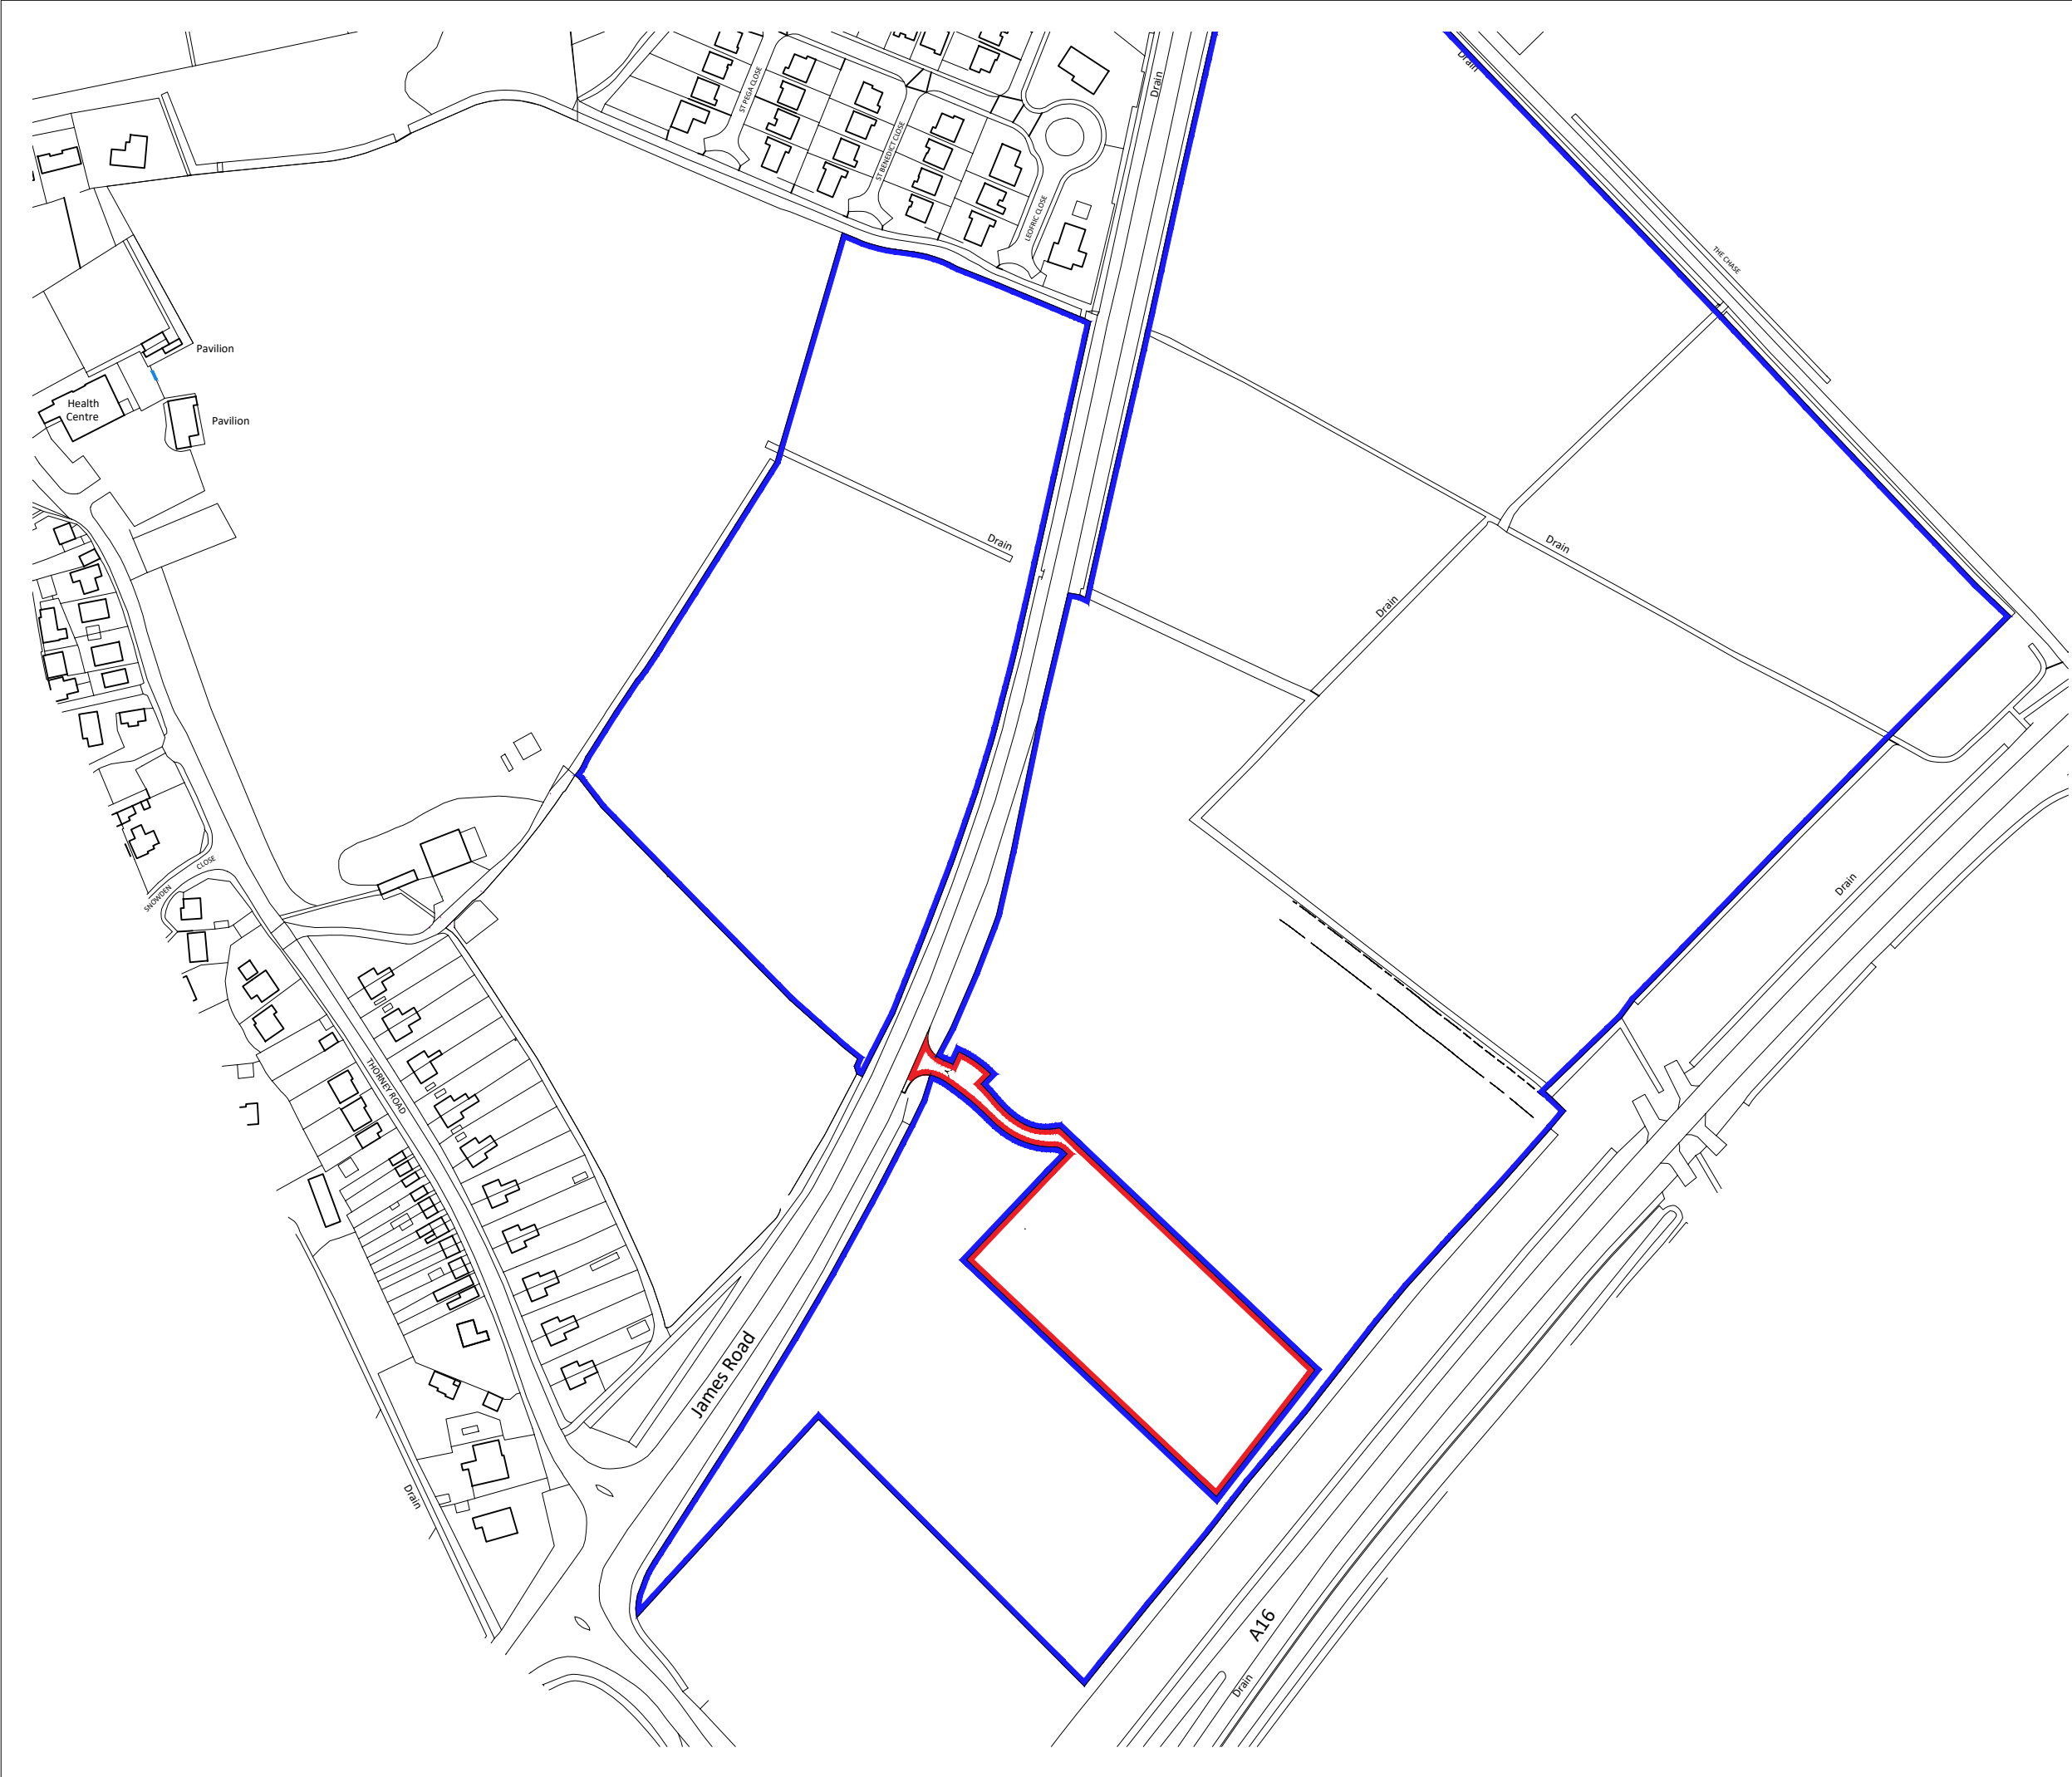

Notes

Copyright
© Robert Doughty Consultancy Limited.
All rights described in the Copyright, Designs and Patents Act 1988 have been asserted.

Ordnance Survey Map
© Crown Copyright. OS Licence No: AR 100010613.

Dimensions
All dimensions shown are for the purposes of obtaining the relevant planning permission only.

CDM 2015
This drawing is for illustrative purposes and/or obtaining the relevant planning permission only. It should not be used for construction and accordingly, risk identification under the Construction (Design & Management) Regulations 2015 has not been undertaken.

Rev

By

Description

Date

Current revision checked by: -

rdc

Robert Doughty Consultancy

32 High Street, Helpingham

Sleaford, Lincolnshire, NG34 0RA

Tel: 01529 421646

Email: admin@rdc-landplan.co.uk

Web: www.rdc-landplan.co.uk

Client

Crowland Parish Council

Project

Cemetery

Land off James Road, Crowland

Drawing

Location Plan

Scale @ A3

1: 2500

Date

14/02/25

Drawn By

WW

Checked By

LMS

Job Number

1144-9

Status

FP

Purpose of Issue

Planning

Drawing No.

1144-9_FP_LP01

Rev

-