
THIS DRAWING IS FOR THE PURPOSE OF OBTAINING PLANNING PERMISSION ONLY

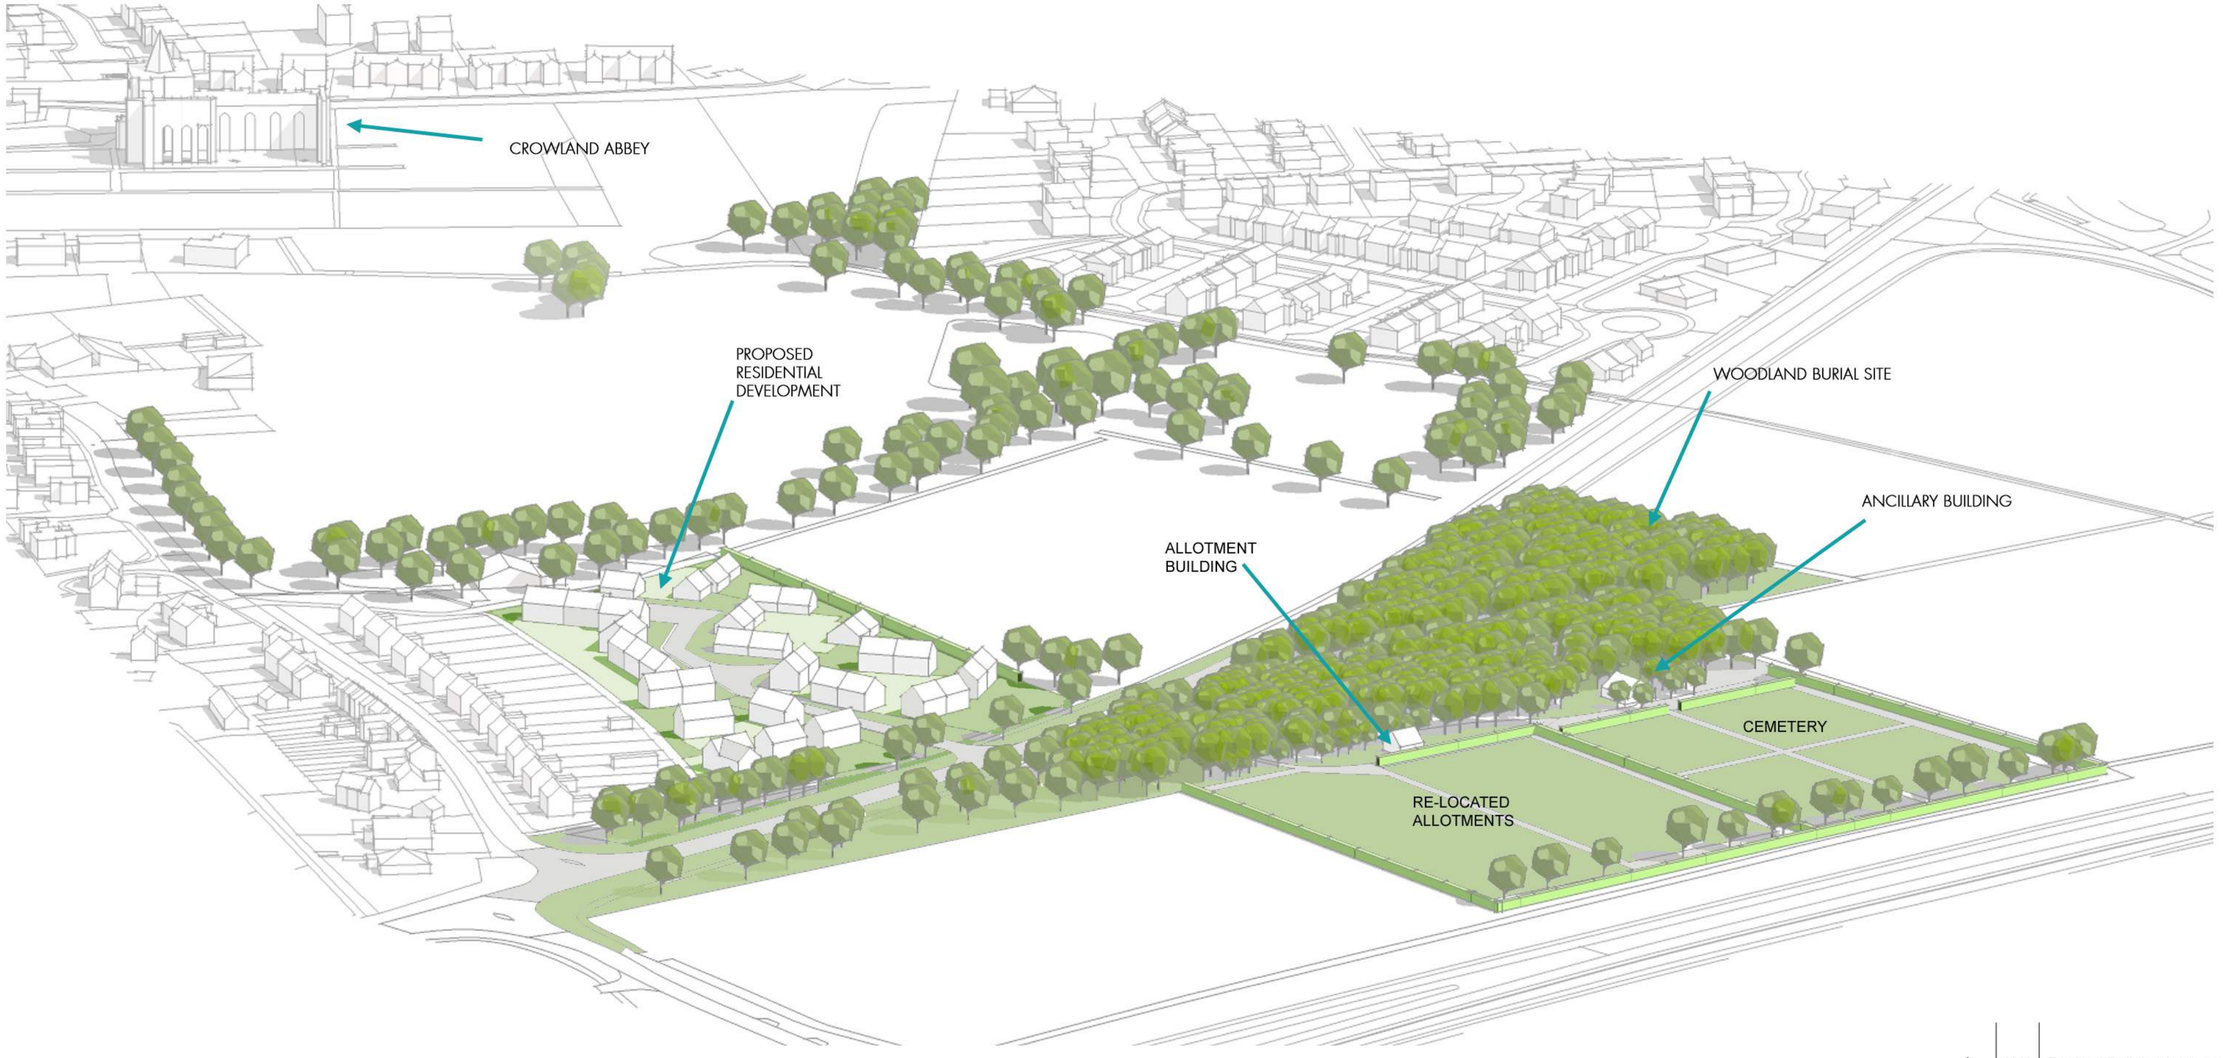

Rev.	By	Notes	Date
A	WW	Revised Building Layouts	05/02/15

rdc Robert Doughty Consultancy

© 32 High Street, Helpringham Sleaford, Lincolnshire NG34 ORA

Tel: 01529 421646
Fax: 01529 421358
Email: admin@rdc-landplan.co.uk
Web: www.rdc-landplan.co.uk

Client: CROWLAND PARISH COUNCIL

Project: LAND OFF JAMES ROAD, CROWLAND

Drawing title: Indicative Masterplan: View 01

Drawing No.	Rev.	Drawn
1144-01-IM01	A	AB

Scale	Date	Checked
N/A	16/12/14	LMS

All measurements should be checked against on site conditions and any discrepancies should be brought to the attention of the Robert Doughty Consultancy.