
North

22

Proposed
drop kerb
along extent
of driveway

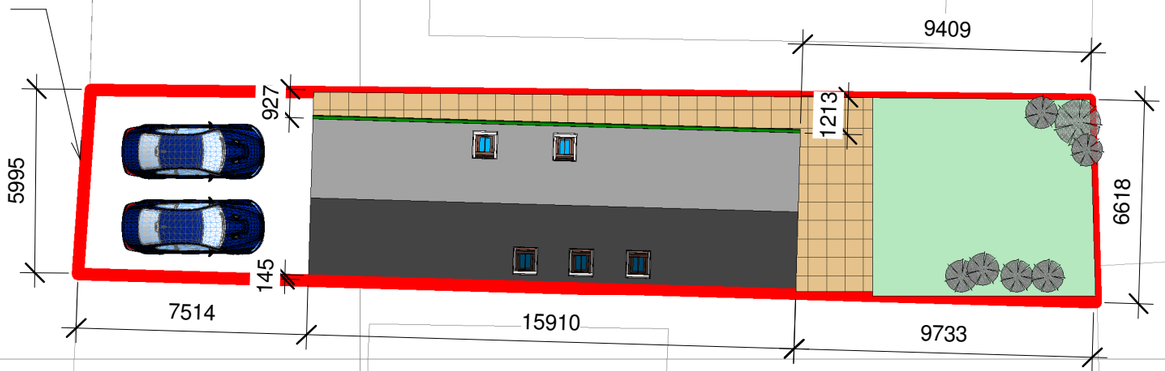

REET

1 Site
1 : 200



2 Site Location Plan
1 : 1250

0m 4m 8m 12m 16m 20m

VISUAL SCALE 1:200 @ A3

0m 25m 50m 75m 100m 125m

VISUAL SCALE 1:1250 @ A3

HA architectural Services

A The Limes, 80 High Street,
Ketton, Stamford PE9 3TE
T 01780729122
E simon@h-a-architectural.co.uk

- All rights described in chapter IV of the copyright, designs and patents act 1988 have been generally asserted
- Where any drawing is to be read in conjunction with another, including specialists, the two drawings shall be cross-checked and any descrepancies reported to the architect before the work is put in hand
- All dimensions are in millimeters, all levels are in metres, unless shown otherwise
- Any discrepancies in dimensions or details on or between these drawings/specifications should be drawn to the attention of the Den Architectural and or the engineer in writing for clarification
- Drawing prepared solely for the use of client, as detailed in text box, and is not to be copied, lent or used by any third party without written permission

A3
Original Sheet Size

STATUS
PLANNING

rev	date	name	chk	note

PROJECT
Proposed New House
24 Albion Street, Crowland

CLIENT
-

DRAWING TITLE
Site Location & Block Plan

SCALE	DATE	DRAWN	CHK	DRAWING NUMBER	REVISION
As indicated	20.01.22	DH	SP	4145 / 001	

© COPYRIGHT