




North

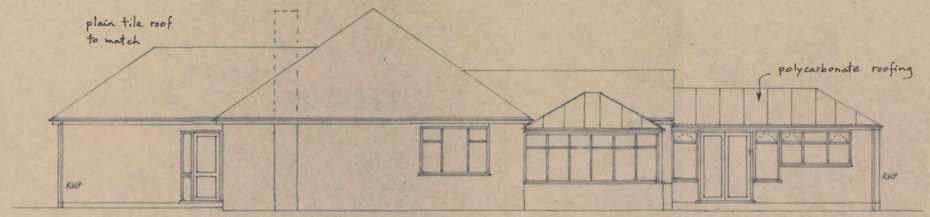


West

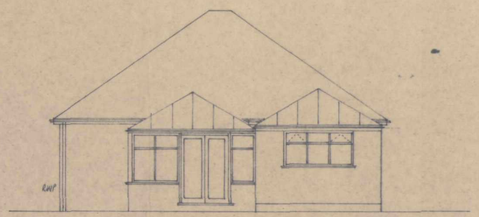

South

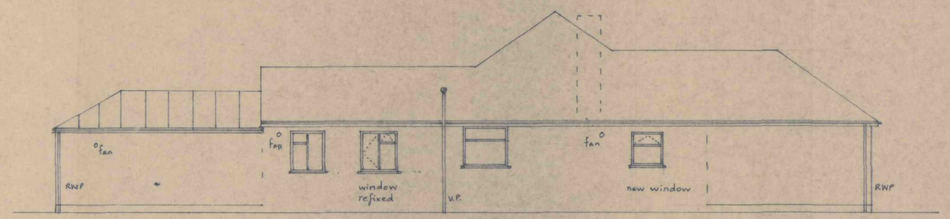


East

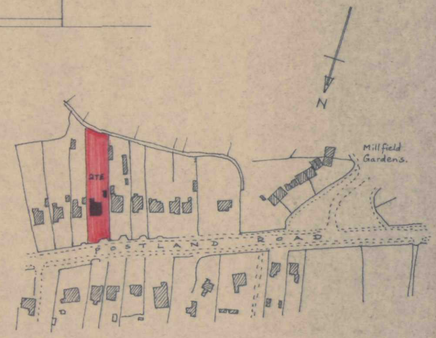


LOCATION

Scale 1:2500
O.S. Map ref: TF

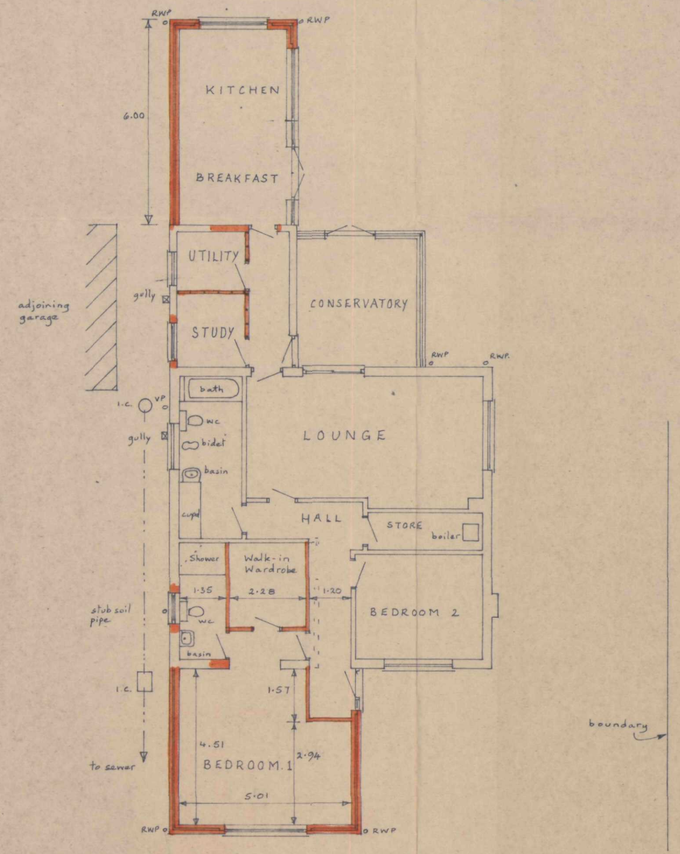


Ground Floor

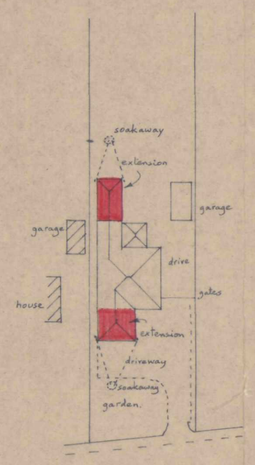

Site scale 1:500

Roof

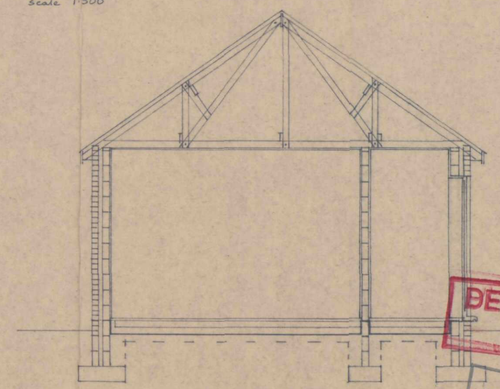

DETERMINED PLAN

Planning Department
25 FEB 2004
Ref 0266/04

Mr. T. Finch & Ms. C. Boorman
53, Postland Road,
CROWLAND

Improvements to Bungalow

Written dimensions to be used in preference to scaled, and all measurements to be verified by checking on site.	Scale 1:100
Local Authority Ref. Planning	Drawing No. 240212
Building Regulations	Date Feb. 2004

A. ROFFE
BUILDING DESIGN & PLANS
1, Green Lane,
SPALDING, Lincs. PE11 2YB
Tel: 01775-723 680
©