





North

double roman roof
tiles to match
p.v.c. double
glazed windows
upper floor
rendered to match
brickwork to
match existing

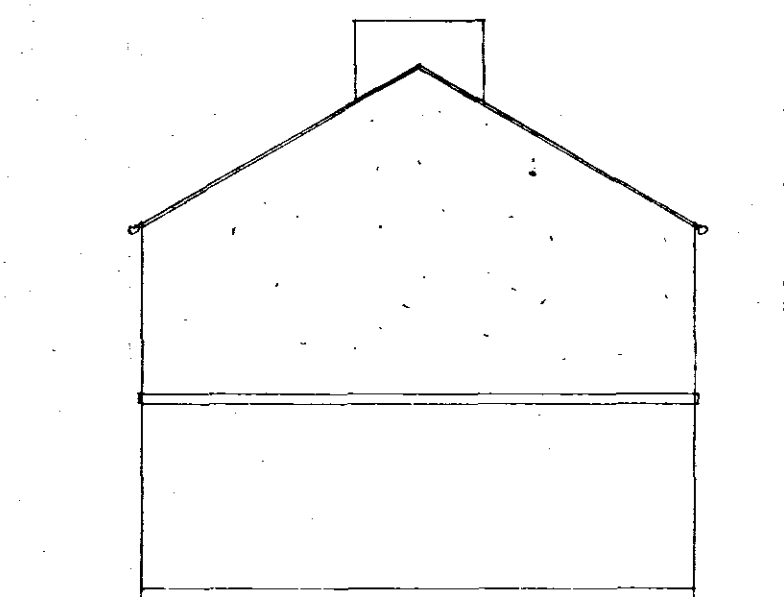


East

West

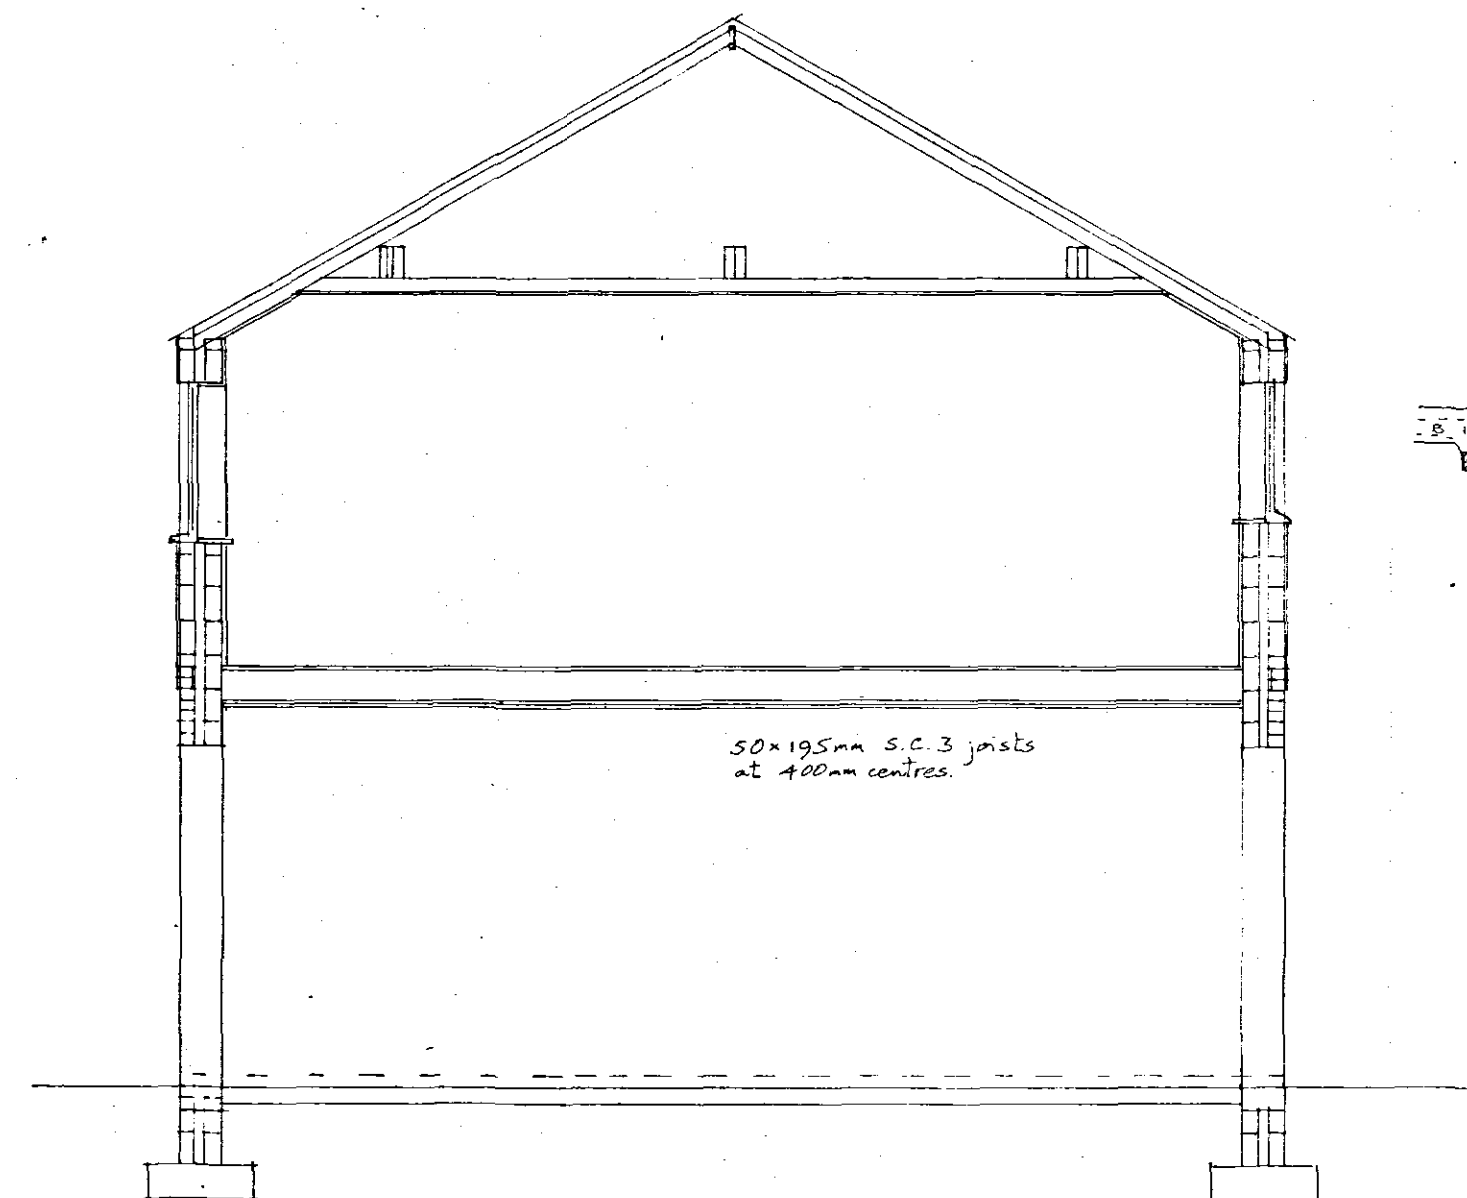

Section


50x195mm S.C.3 joists
at 400mm centres

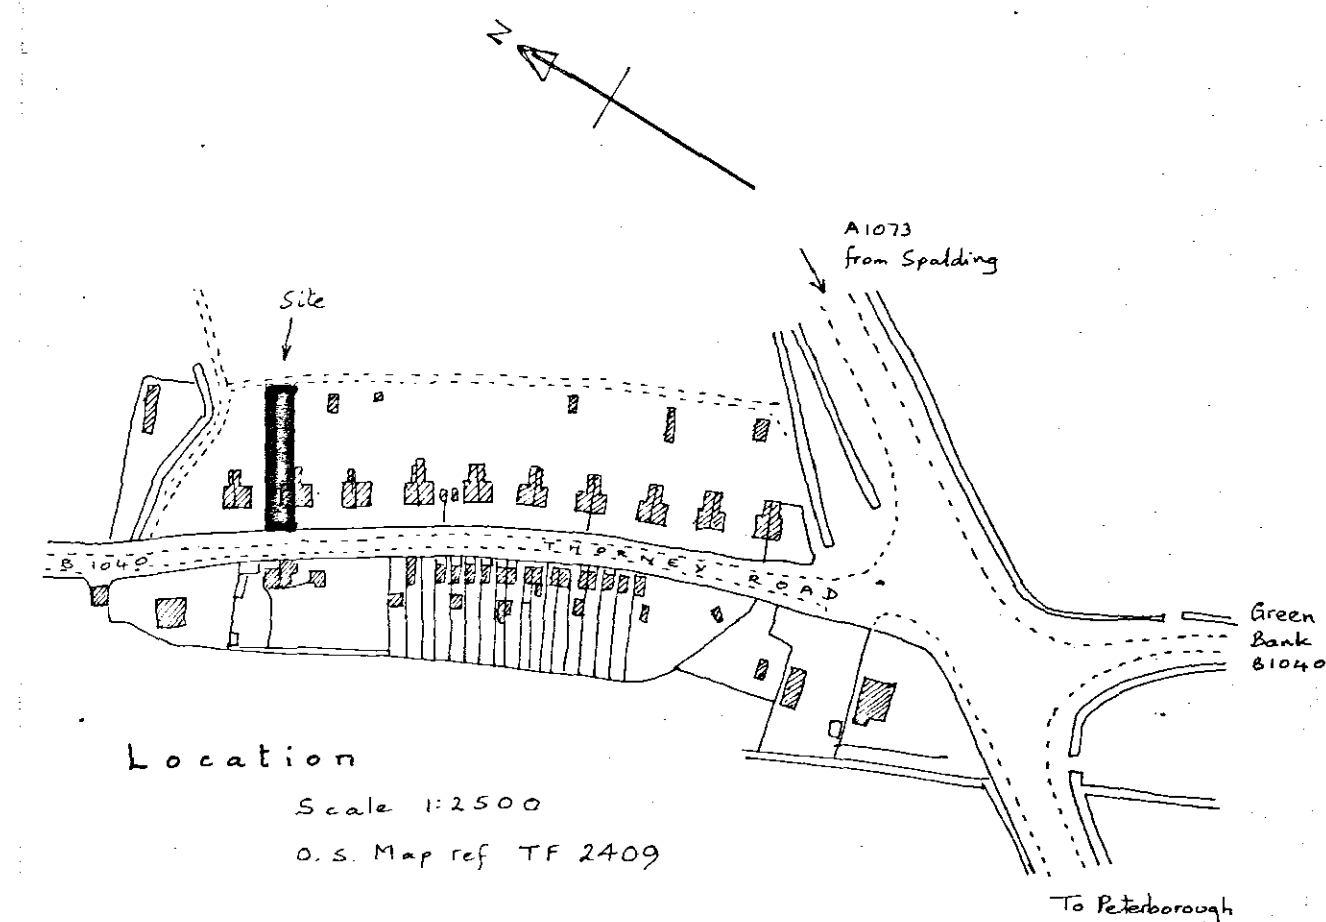

Location


Scale 1:2500

O.S. Map ref TF 2409

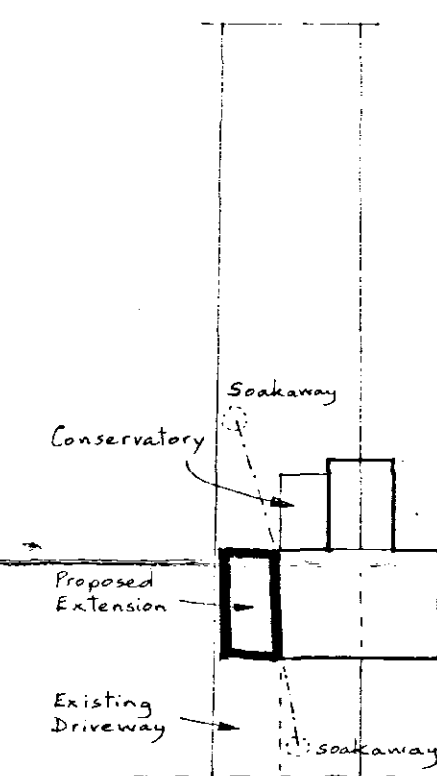


Site Layout

Scale 1:500

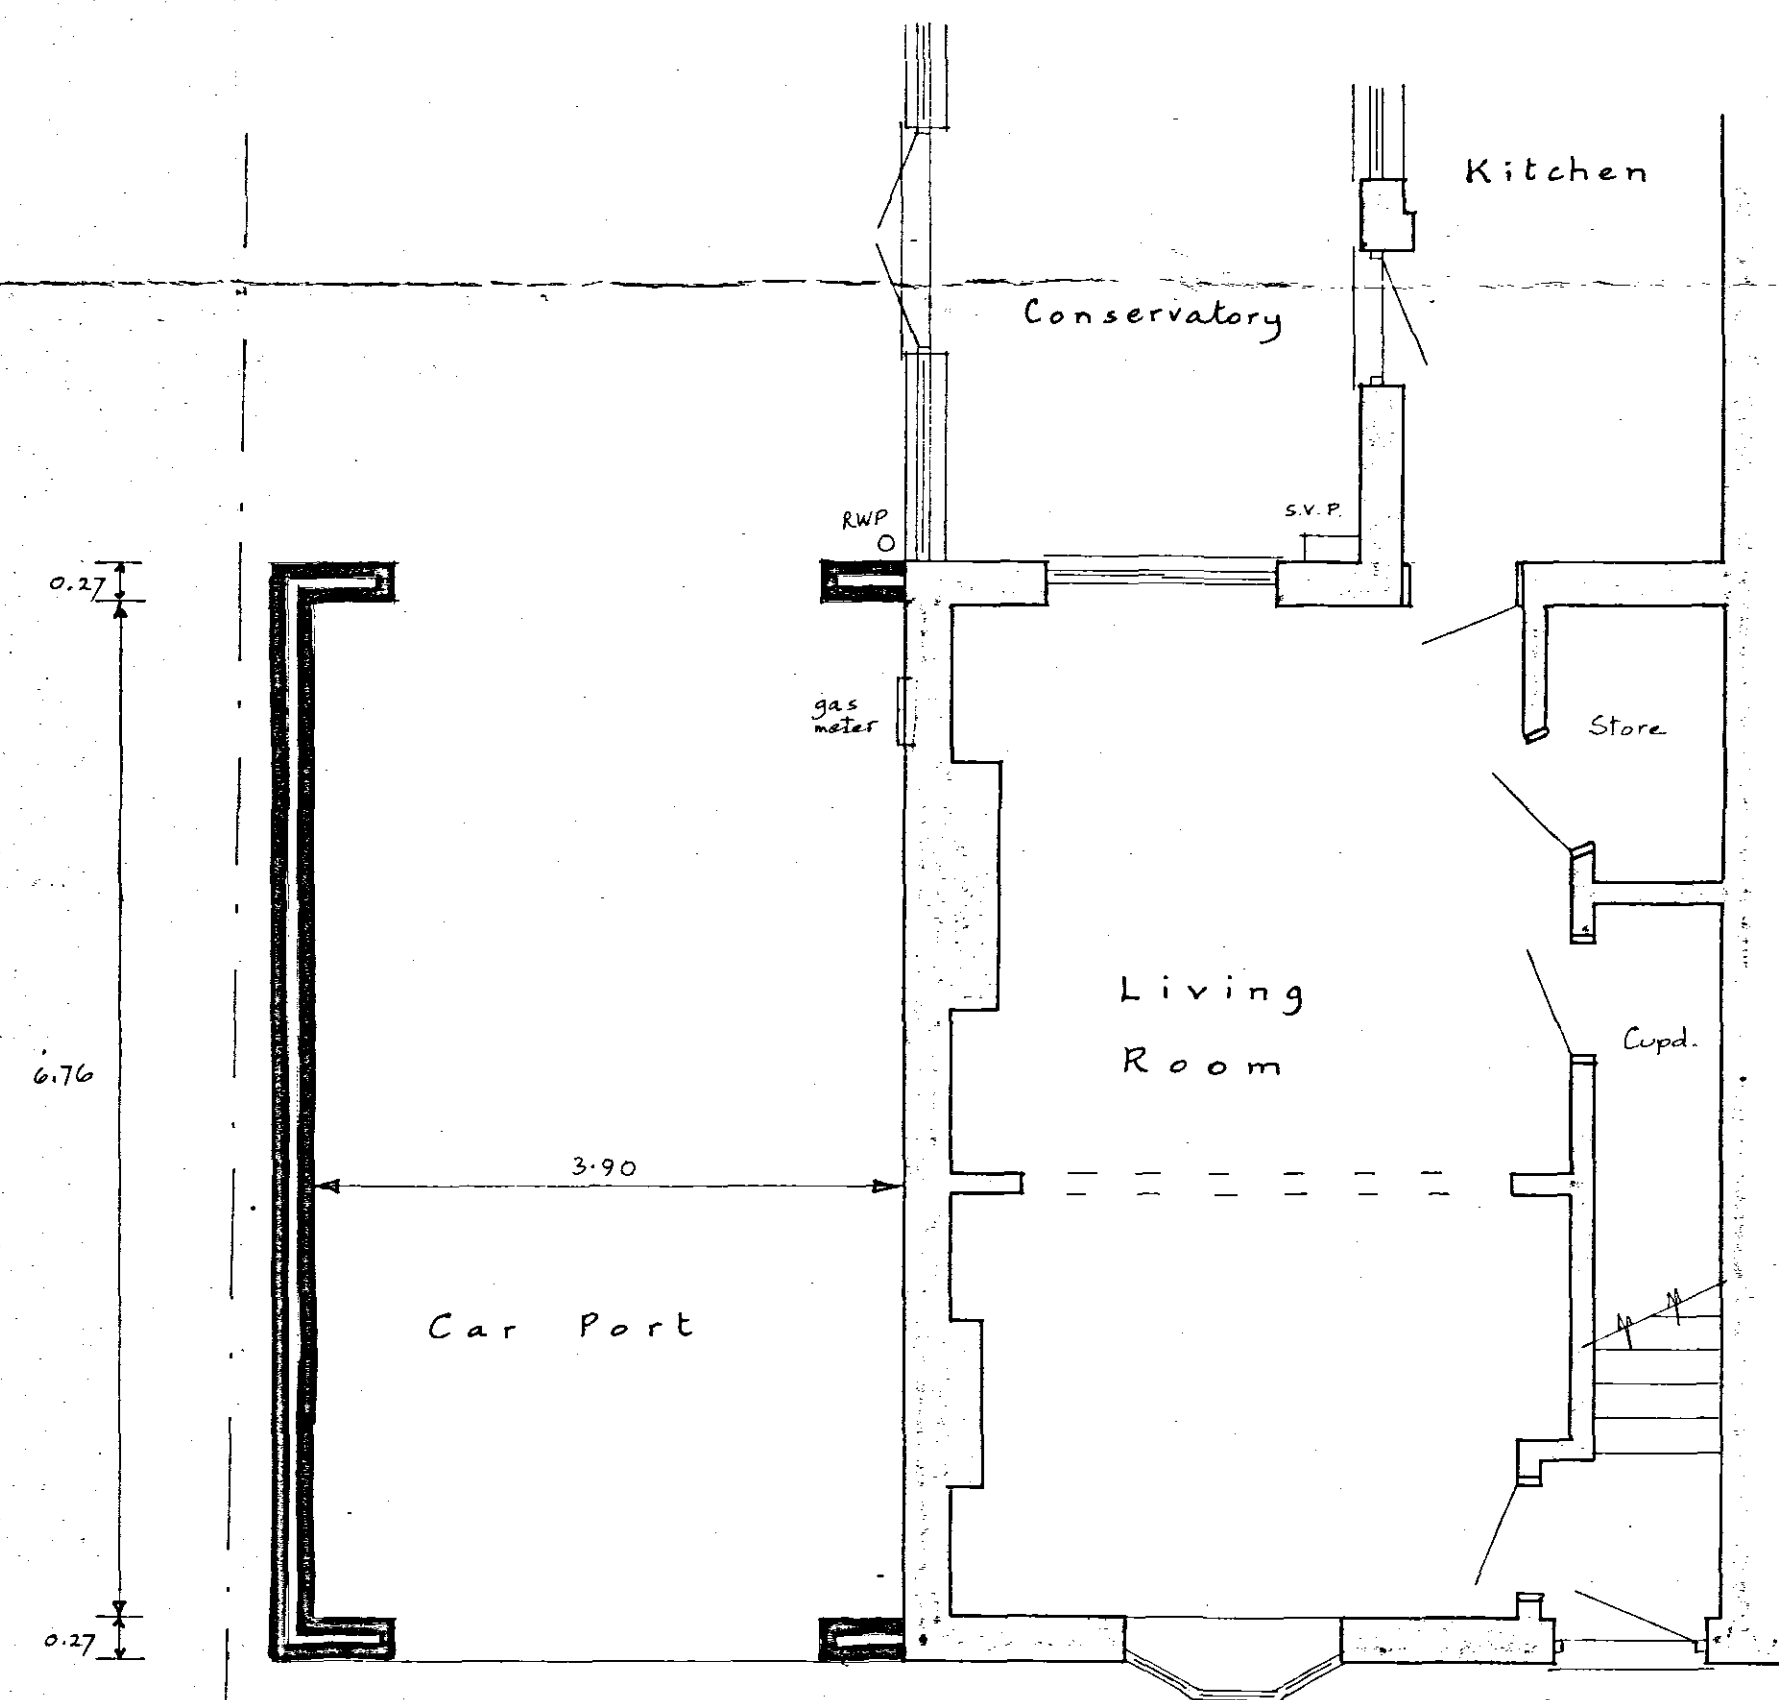

Ground Floor

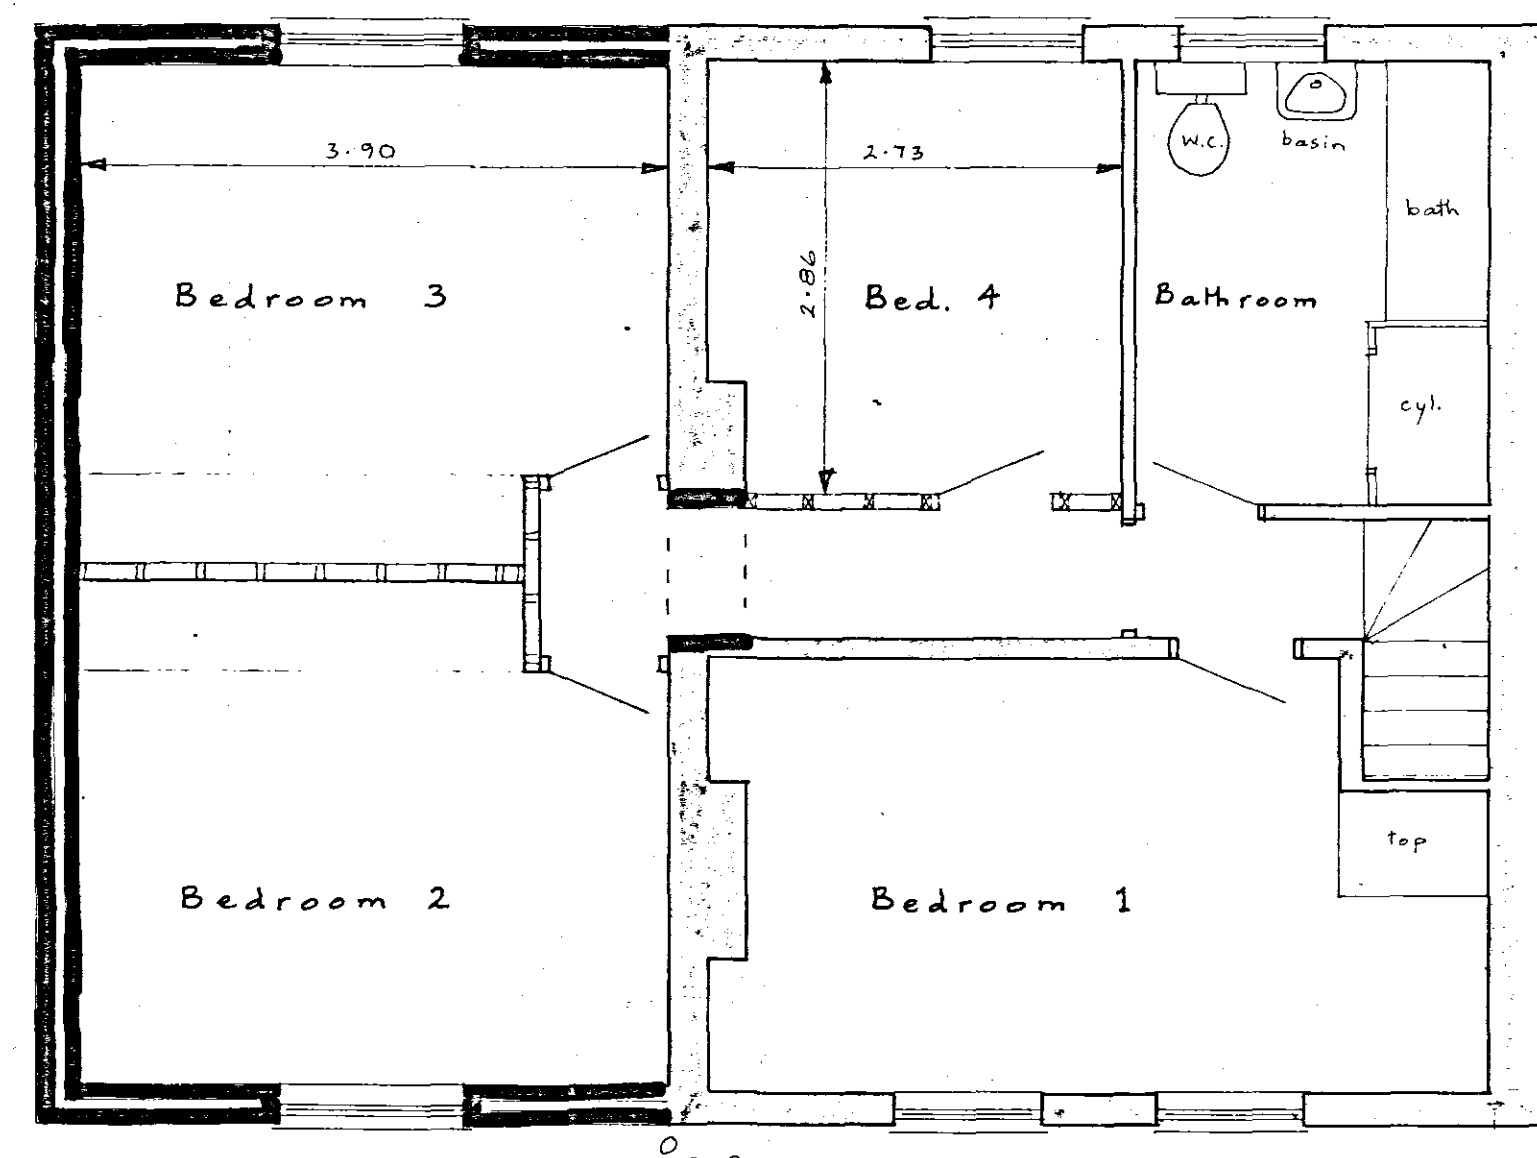

First Floor

**DETERMINED
PLAN**

SHDC
Planning & Development
28 FEB 2005
Ref: 1802/0269/05

Mr. and Mrs. B. Jackson
6, Thorney Road, CROWLAND
Two Storey Side Extension.

Written dimensions to be used in preference to scaled, and all measurements to be verified by checking on site.	Scale 1:50 & 1:100
Local Authority Ref. Planning	Drawing No. 250121
Building Regulations	Date Jan 2005

A. ROFFE
BUILDING DESIGN & PLANS
1, Green Lane,
SPALDING, Lincs. PE11 2YB
Tel: 01775-723 680 ©