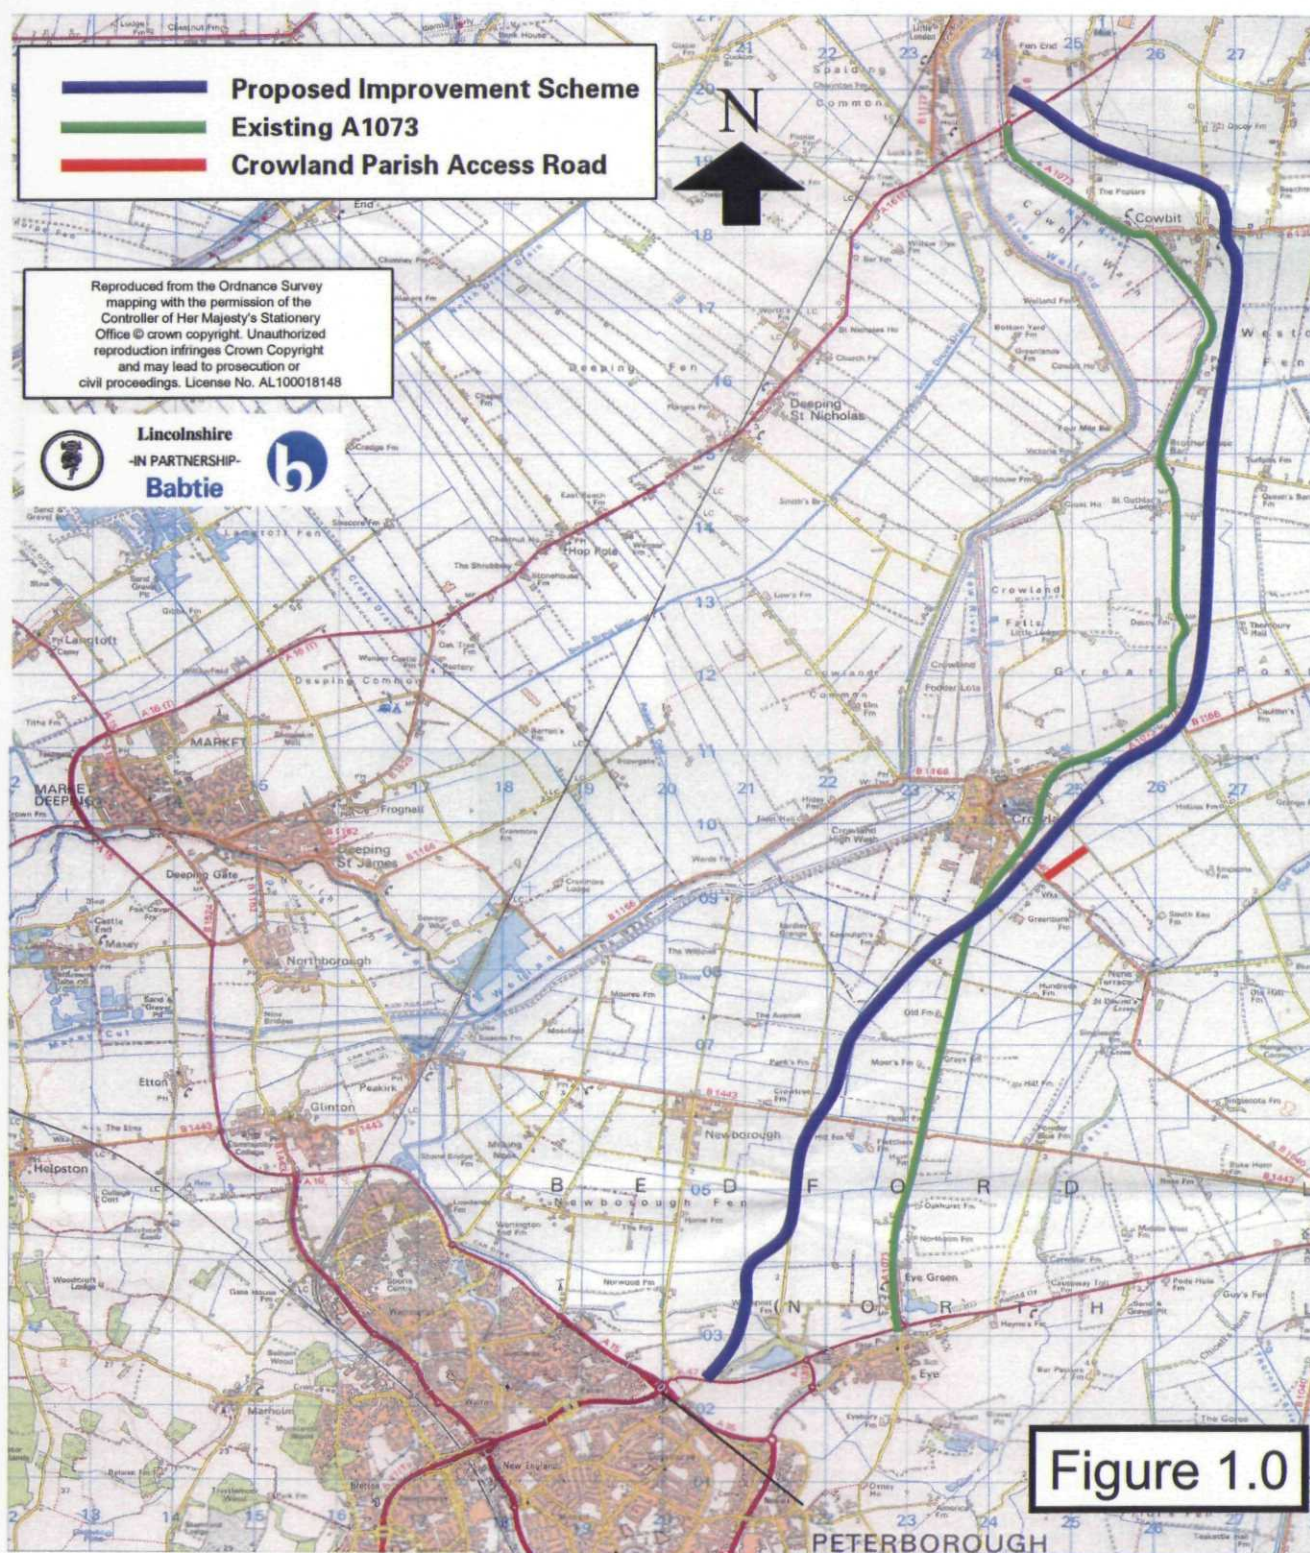


Client :	Lincolnshire County Council and Peterborough City Council.
-----------------	--

Title:	A1073 Spalding to Eye Improvement Scheme: Crowland Parish Access Road – Location Plan
---------------	---

**Gabtie**

Babtie Group Ltd 32 Queen Street, Wakefield, WF1 1LE

Drawing No.

BPS 049007/M/02 A

Drawn By

DB

N.T.S

Approved By

SB

Date _____

02/10/03