

NORTH ELEVATION — Frontage buildings

3 No. sash windows in existing openings Brick up doorway to u/s of window frame

3 No. sash windows in existing openings

New door and frame in existing opening

New timber sash windows in existing openings. Re-instate stone mullions

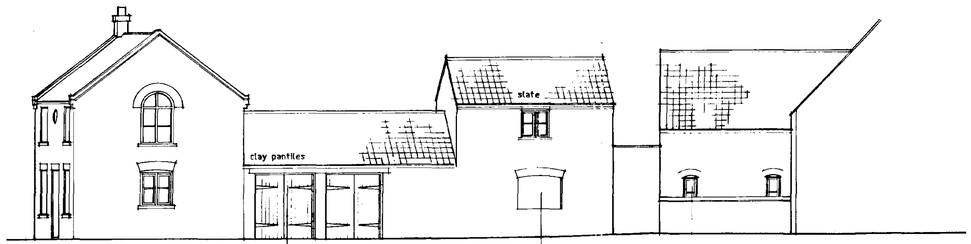

WEST ELEVATION

New painted / boarded garage doors

brick up existing window

New garden wall and 2 No. new windows



SOUTH ELEVATION

New timber sash windows in existing openings

New windows in existing openings

New garden wall

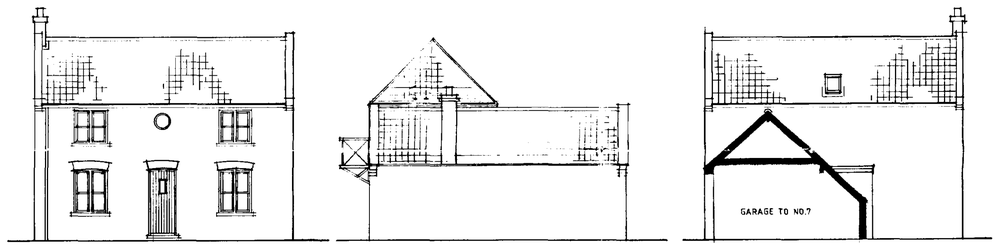

SOUTH ELEVATION
New cottage 1

EAST ELEVATION

NORTH ELEVATION
New cottage 1



EAST ELEVATION

Install new windows in existing openings

New timber framed stair to studio

Timber panelling to new recess containing bread oven



NORTH ELEVATION
New cottage 2



WEST ELEVATION



SOUTH ELEVATION

New metal balcony over

DETERMINED PLAN

0213/91

7-11 East Street Crowland Lincolnshire

ELEVATIONS AS PROPOSED

scale 1: 100 date: AUG 1991 dwg no. **623/4**

Robert Freakley Associates Chartered Architect tel: 01553 762055
St Ann's House St Ann's Street King's Lynn Norfolk PE30 1LT



NORTH ELEVATION



WEST ELEVATION



SOUTH ELEVATION

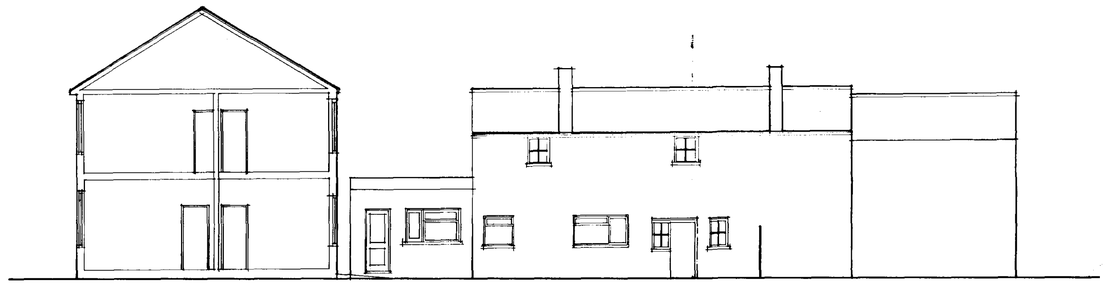

EAST ELEVATION

DETERMINED PLAN

0273/91

7-11 East Street Crowland Lincolnshire

ELEVATIONS AS EXISTING

scale 1: 100 date: AUG 1991 dwg no. **623/2**

Robert Freakley Associates Chartered Architect tel: 01553 762055
St Ann's House St Ann's Street King's Lynn Norfolk PE30 1LT

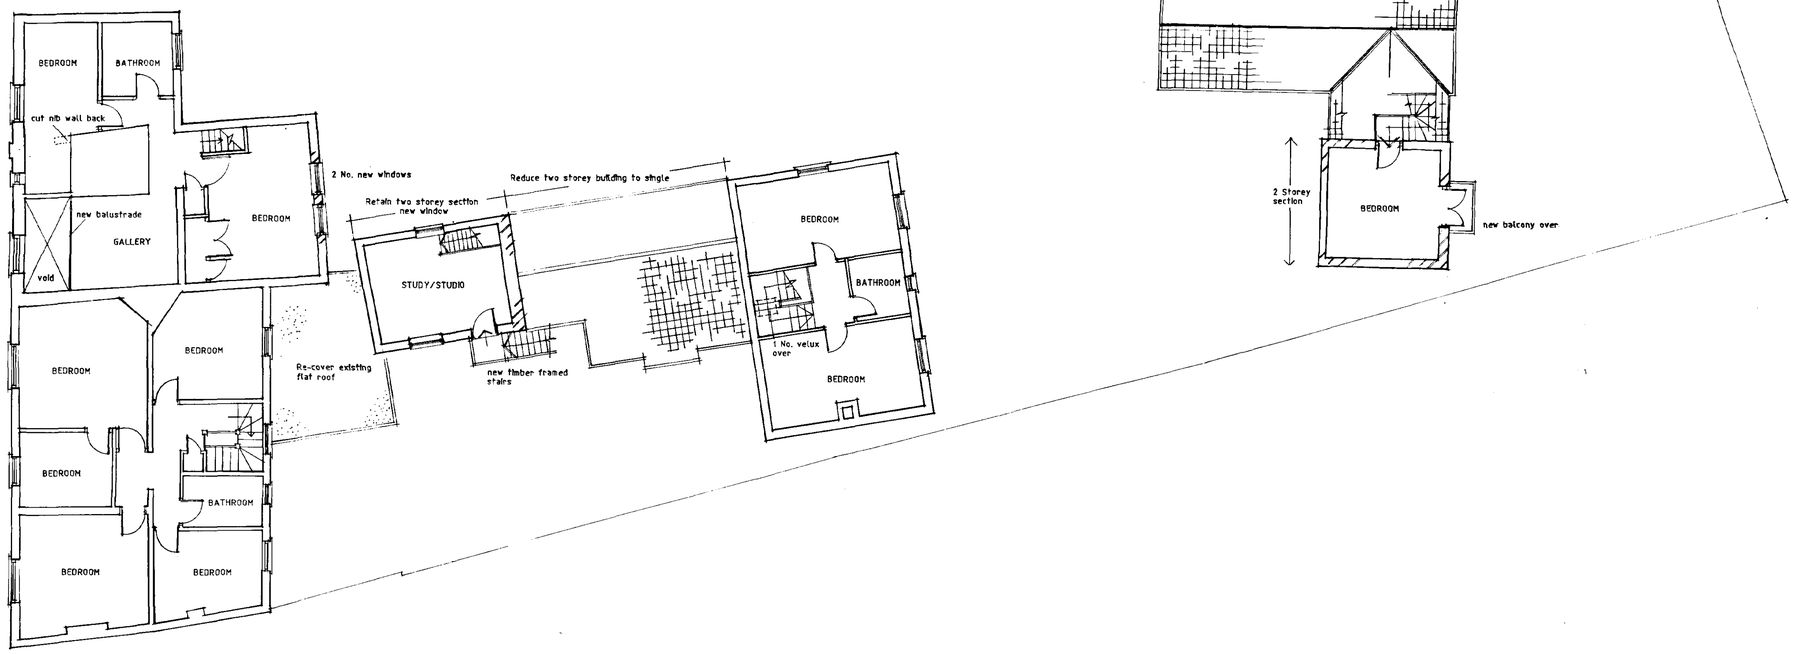

FIRST FLOOR PLAN

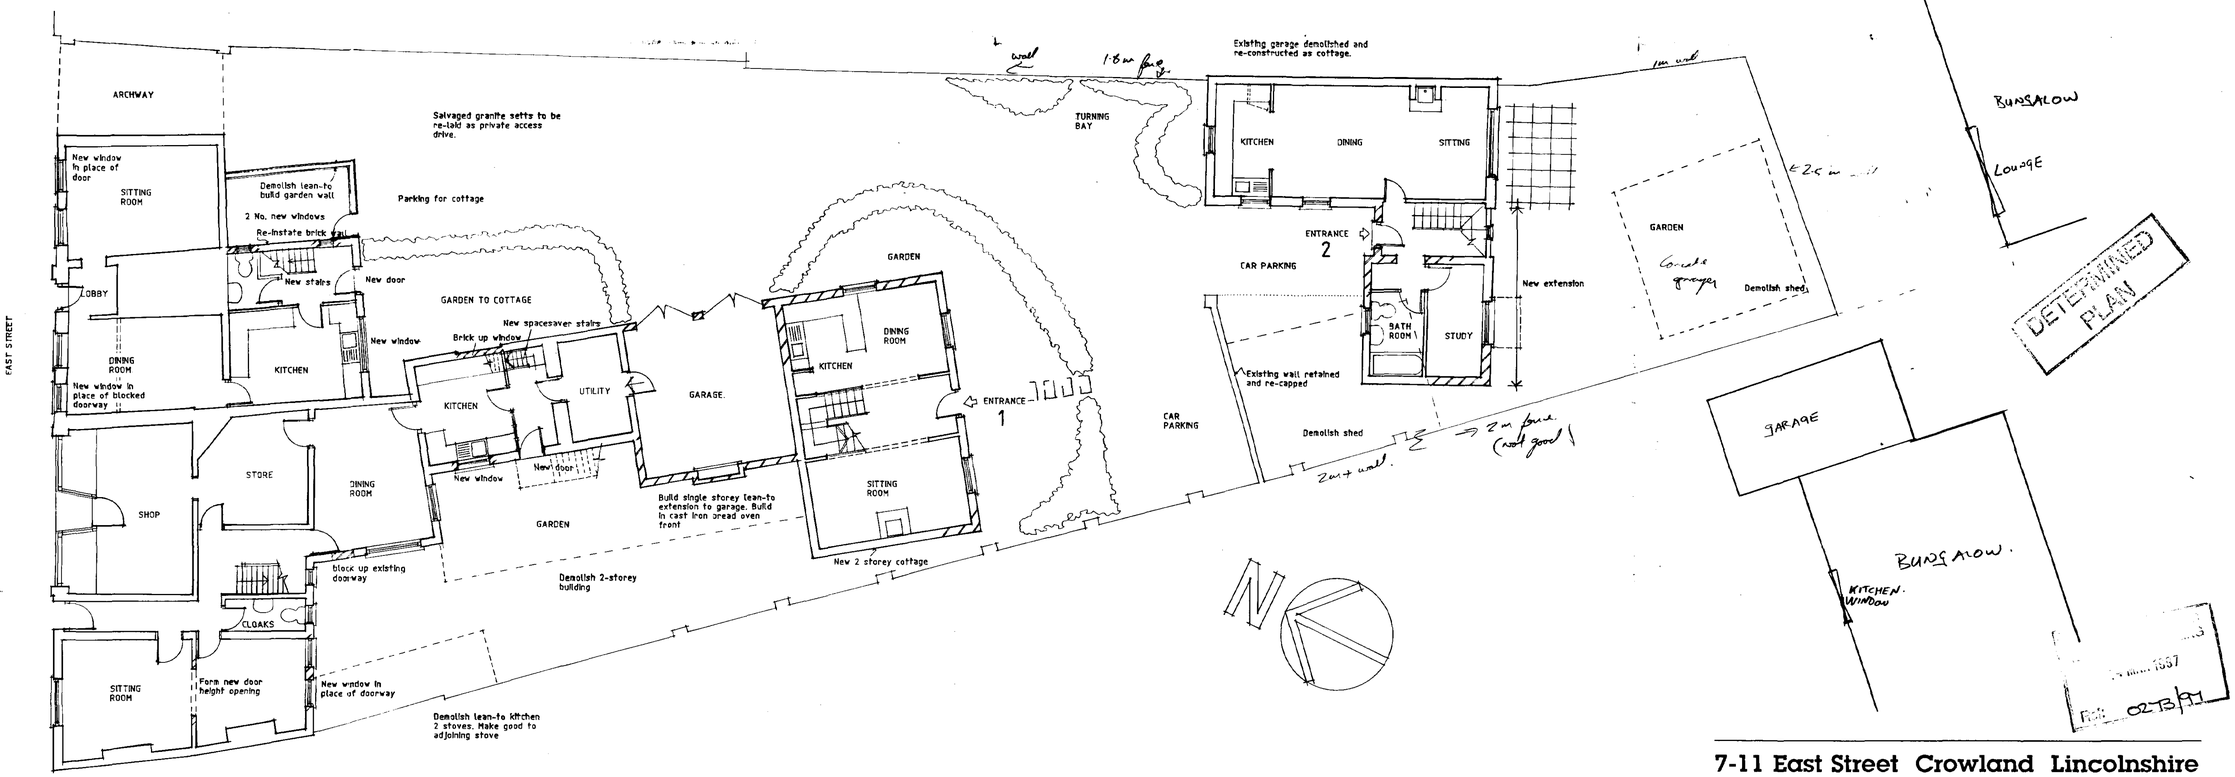

GROUND FLOOR PLAN

7-11 East Street Crowland Lincolnshire

PLANS AS PROPOSED

scale 1: 100 date: AUG 1991 dwg no **623/3**

Robert Freakley Associates Chartered Architect tel: 01553 762055
St Ann's House St Ann's Street King's Lynn Norfolk PE30 1LT


Terracotta Pantile
Red Brick
Terracotta
Pantile
Red Brick
Wall
Dining-Living
Bed 2
Kitchen
Bath
Bed 1
Garage
Garage
Garage
Garage
Dining
Kitchen
Garage
Garage
Dining-Kitchen
Parking Space
Cottage
Shop
13