

A3

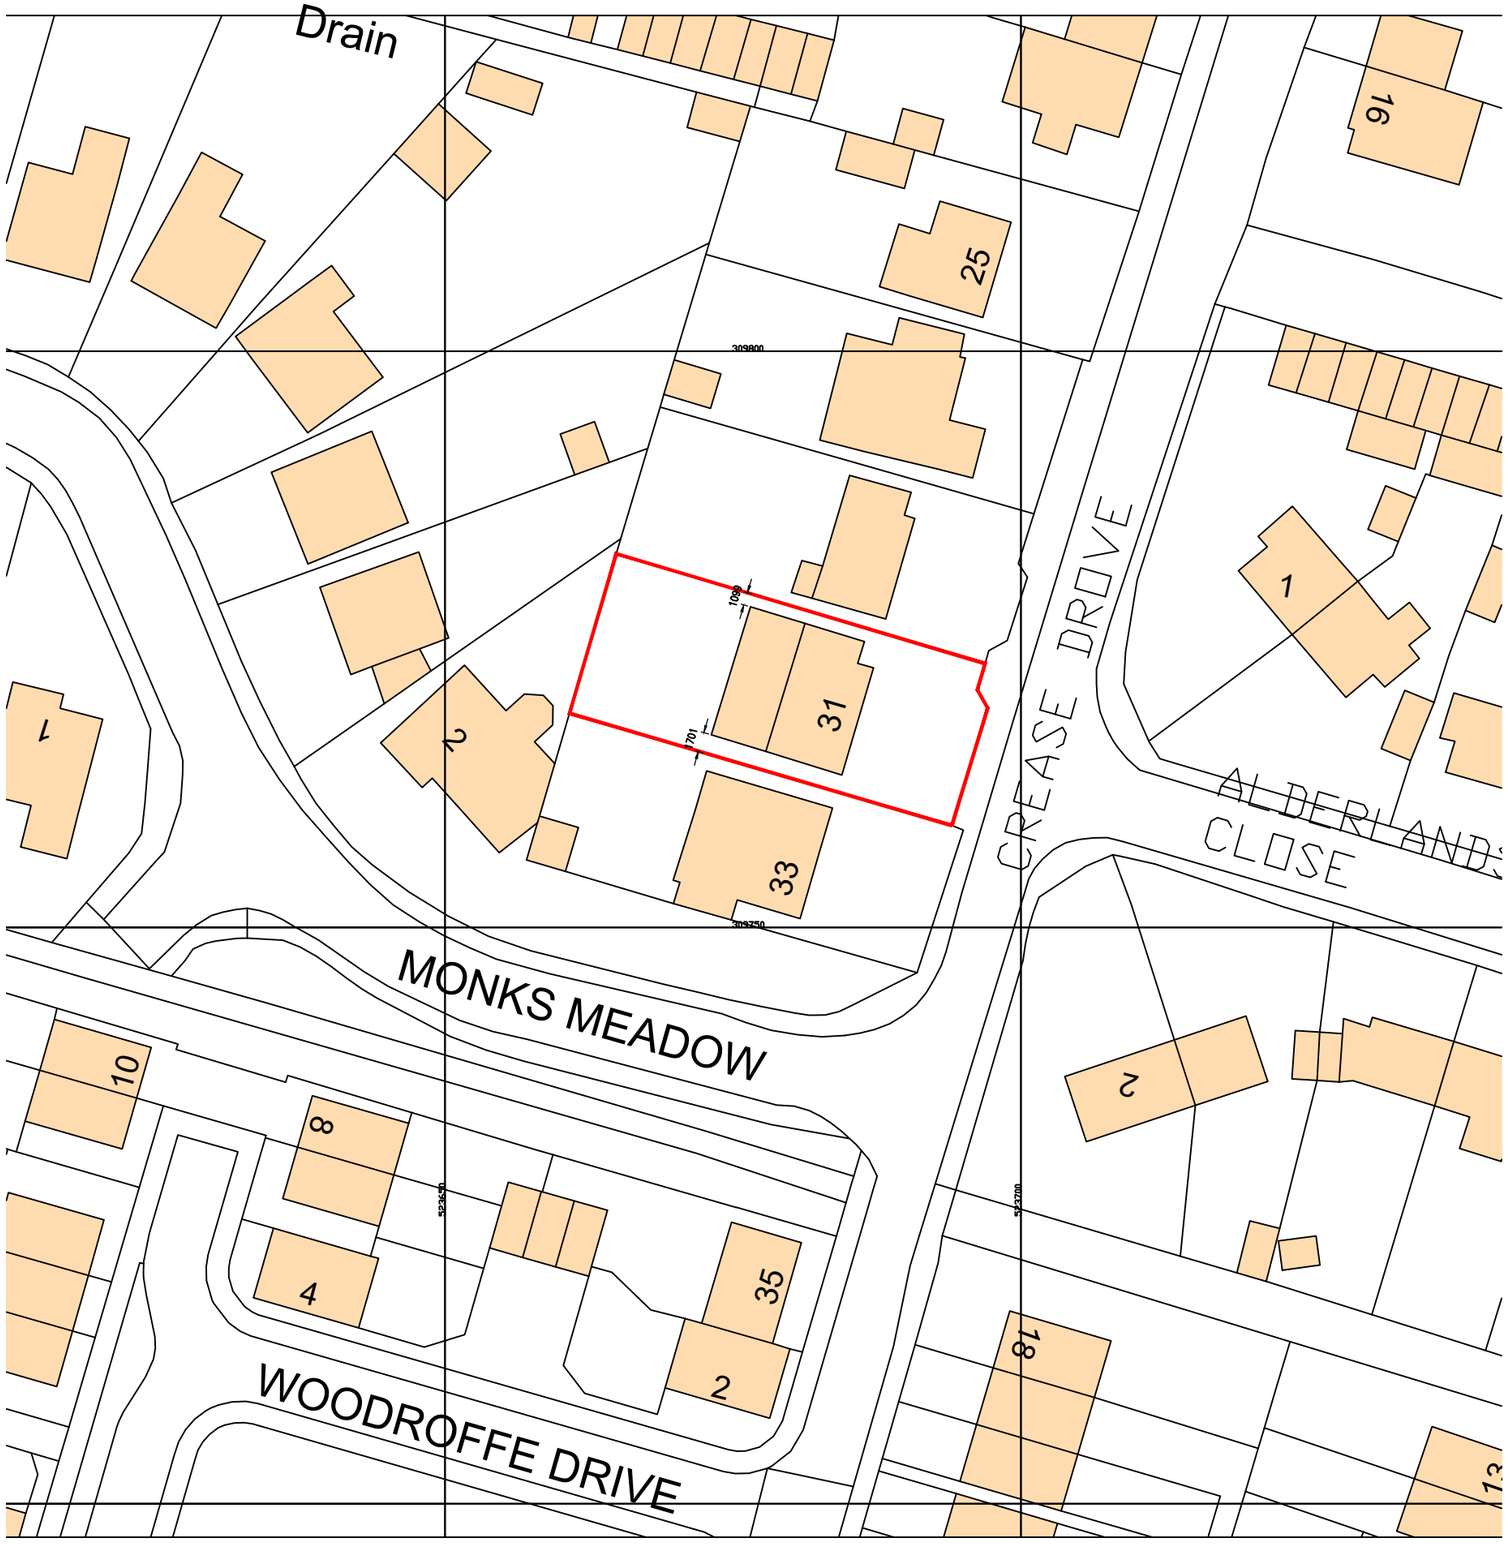

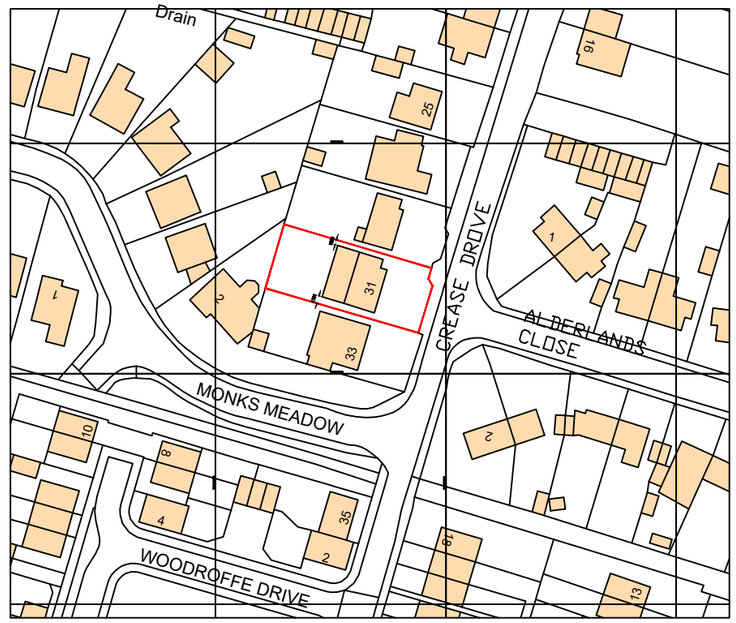

Ordnance Survey, (c) Crown Copyright 2022. All rights reserved. Licence number 100022432

N

0m 10 20 30m
scale 1:500

0m 20 40 60 80m
scale 1:1250

Project:
31 Crease Drove, Crowland,
Lincolnshire
PE6 0BN

Drawing Title:
Location & Block Plan
as Proposed

Drawing No.		Rev.
22001 – 103		~
Scale @ A3: AS SHOWN	Drawn: C.R.W	Date: 15/03/2022
Status: P	Checked: C.R.W	Design: ~