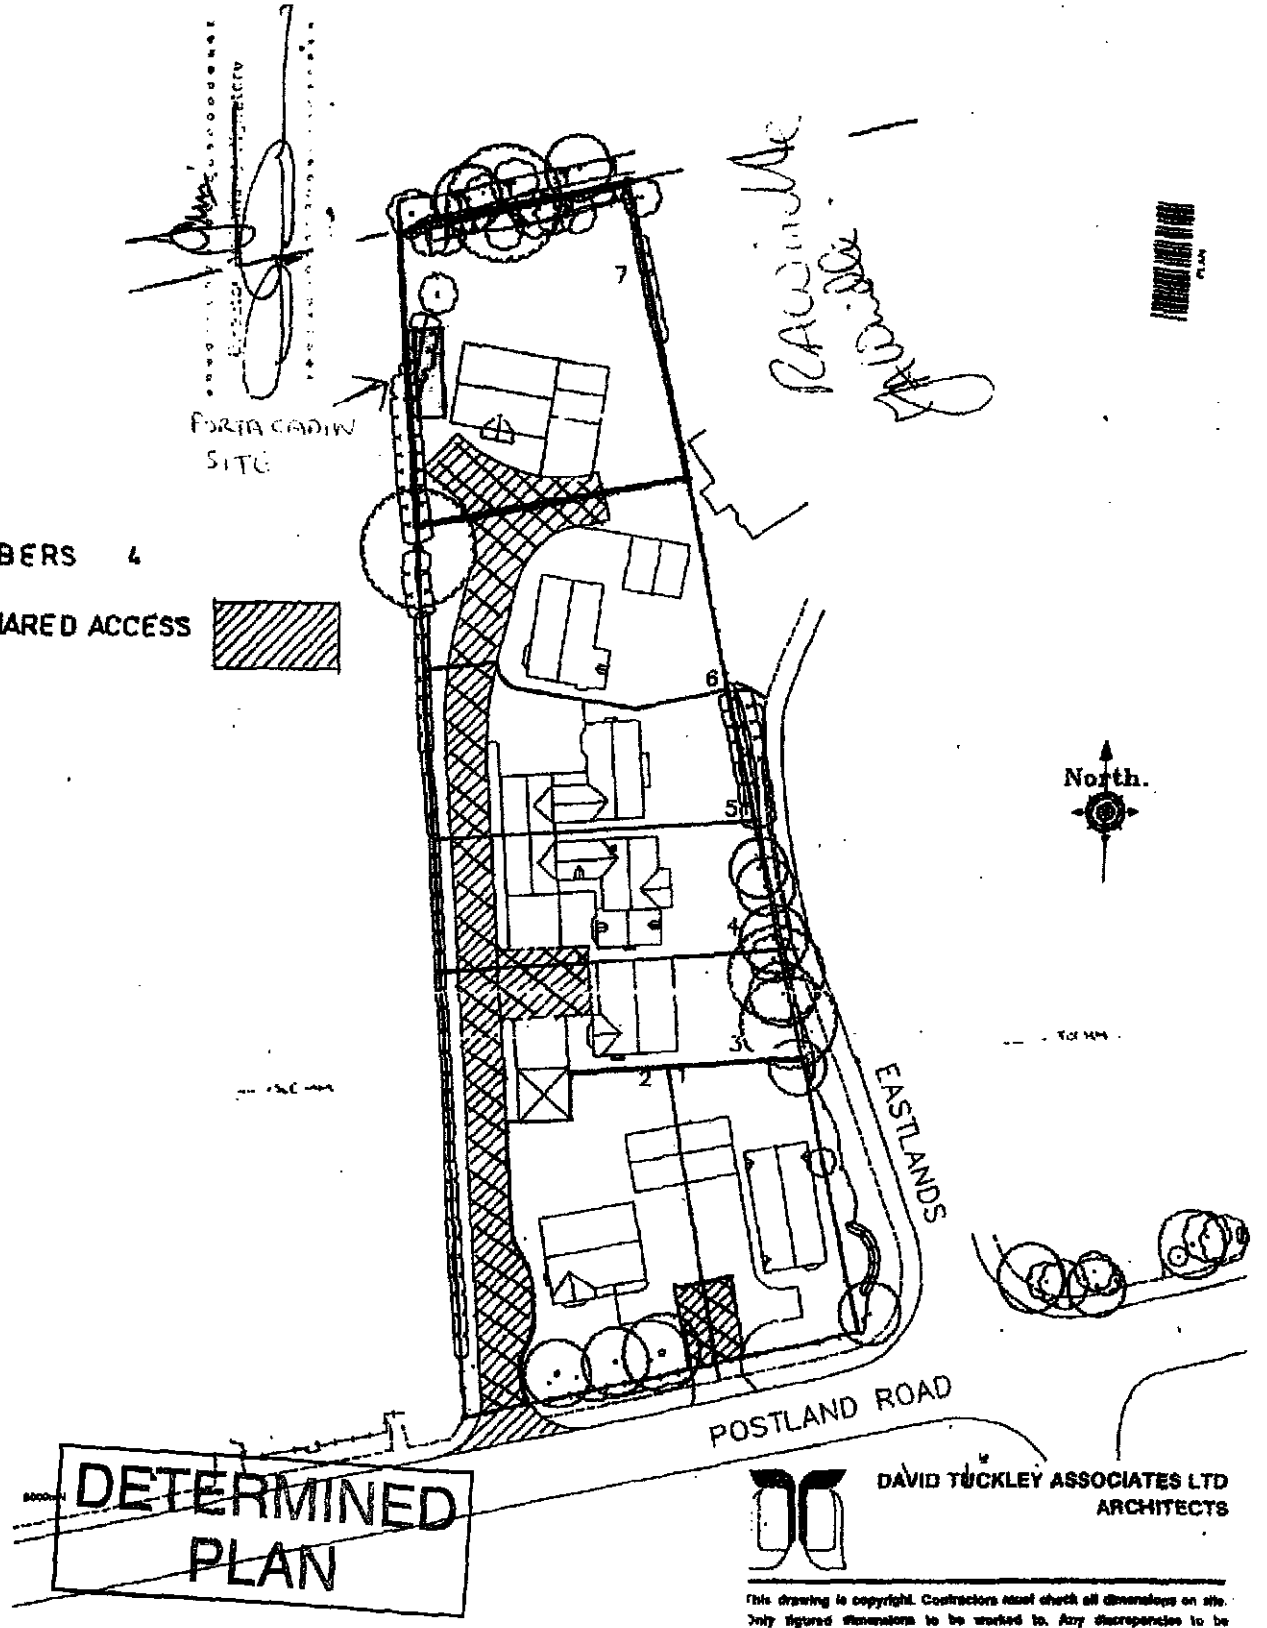


Boundary Amended Plot 1 & 2. R.S. 8.12.99

DAVID TUCKLEY ASSOCIATES LTD
ARCHITECTS

This drawing is copyright. Contractors must check all dimensions on site. Only figured dimensions to be worked to. Any discrepancies to be immediately reported to the architect before proceeding.

Title
POSTLAND ROAD CROWLAND
PERSIMMON HOMES

Detail
CONVEYANCE

Drawn	No. 1928 / CONV / 1
Date	
Scale 1:500	A

SHDC
Planning & Development
13 APR 2011
Ref: 0282-11