DECOY FARM 24/32/0524

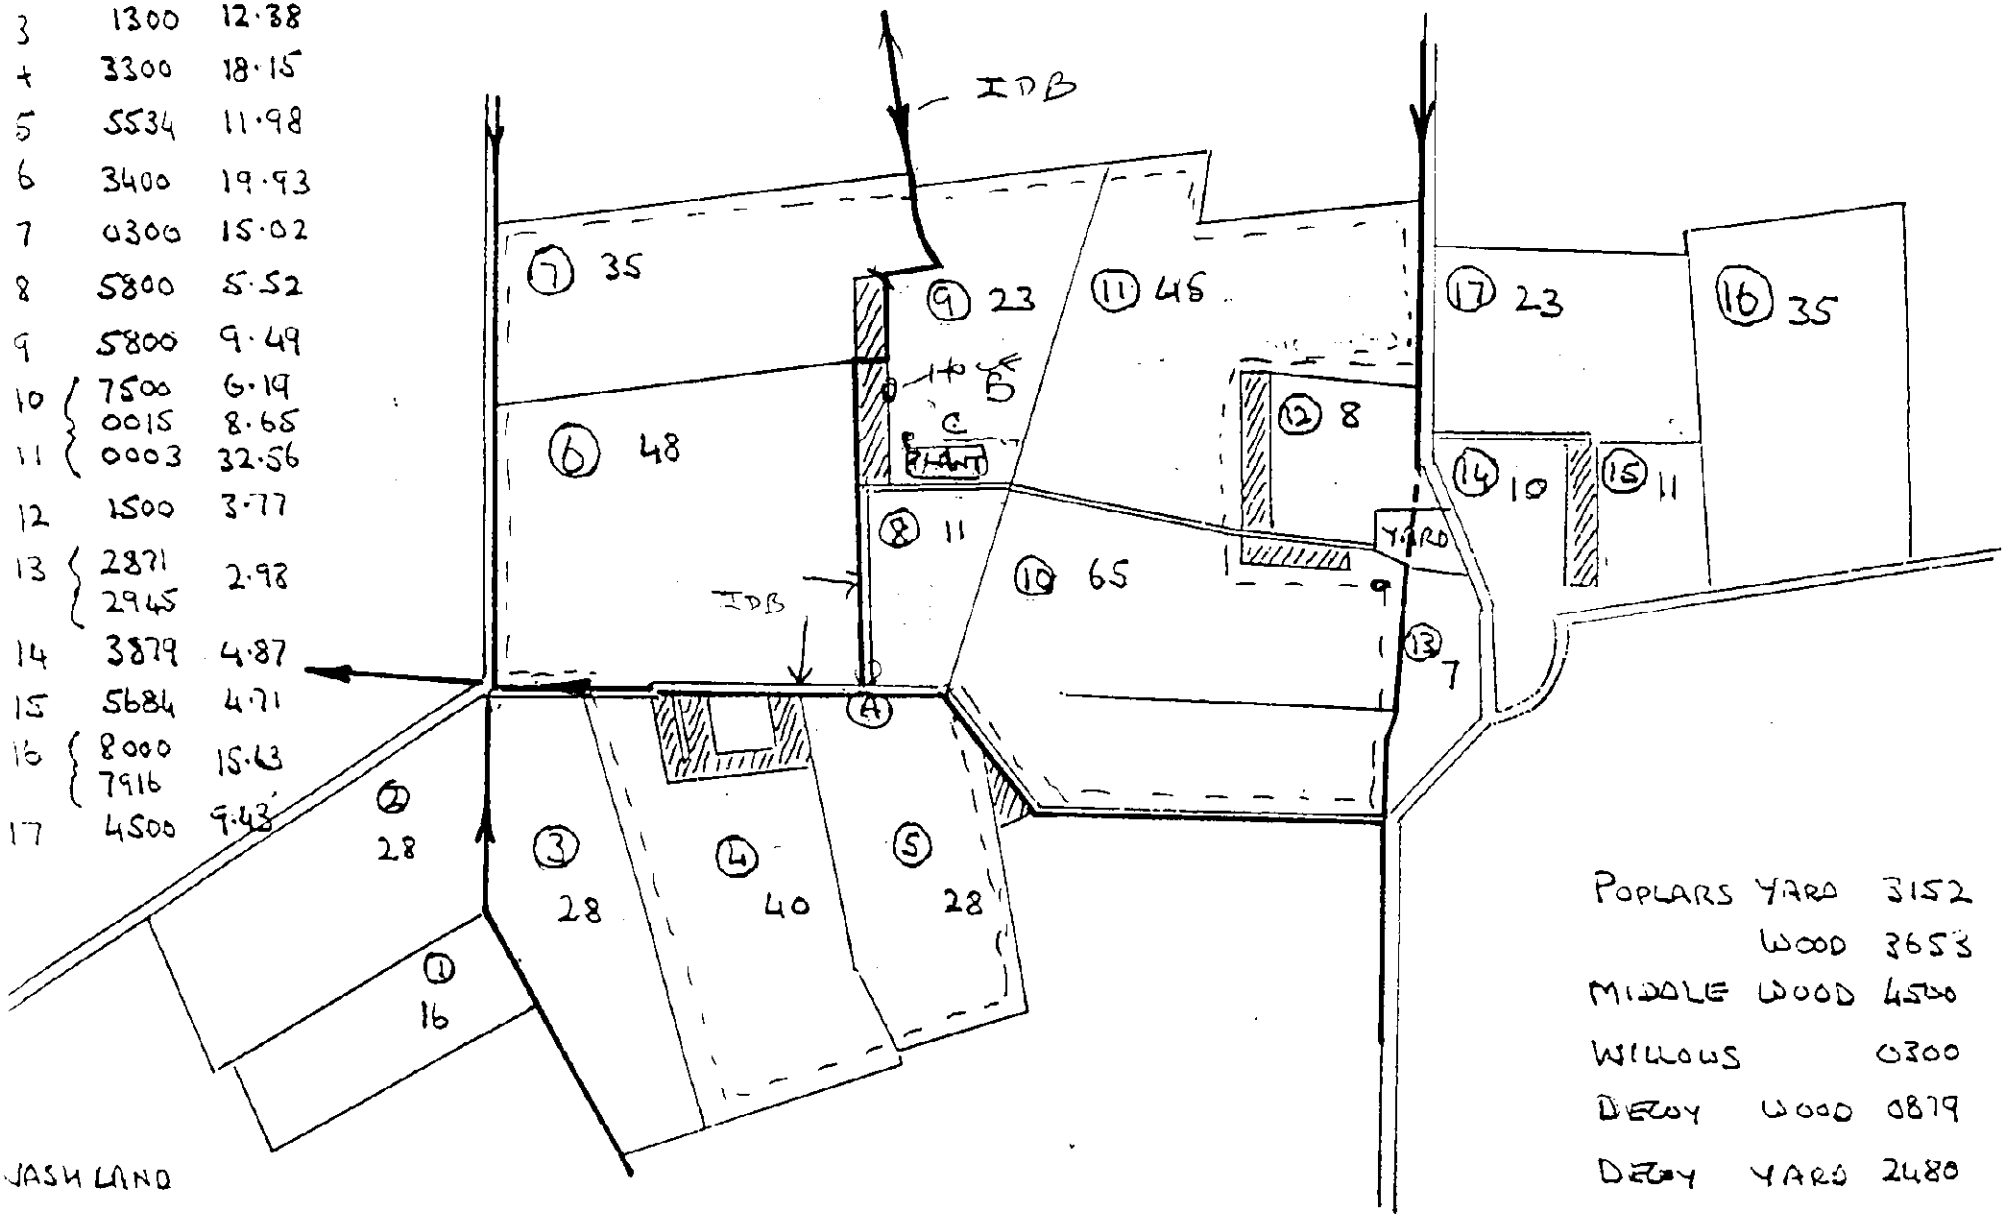

	7000	6·51	
2	7126	12·29	
3	1300	12·38	
4	3300	18·15	
5	5534	11·98	
6	3400	19·93	
7	0300	15·02	
8	5800	5·52	
9	5800	9·49	
10	7500	6·19	
	0015	8·65	
11	0003	32·56	
12	1500	3·77	
13	2871	2·98	
	2945		
14	3879	4·87	
15	5684	4·71	
16	8000	15·63	
	7916		
17	4500	9·43	

POPLARS YARD		3152	1·56
	WOOD	3653	·26
MIDDLE	WOOD	4500	·68
WILLOWS		0300	·34
DECOY	WOOD	0879	·23
DECOY	YARD	2480	1·112
WHIPCHICKEN	WOOD	4586	·24

WASH LAND

319 1·79

5·74

BRADSHAW BUCKTON & TONGE

Waterman Partnership Group

31, WATERLOO LANE
LEEDS LS13 2JB

CLIENT BIOMASS RECYCLING LTD

PROJECT MIDAS DEMONSTRATION LAGOON

JOB No. 4942

SHEET No. 2

DRAWING REGISTER											
	DAY	18	18	26	2	20	23	27	27	6	17
	MONTH	5	5	5	6	6	6	6	6	7	7
	YEAR	95	95	95	95	95	95	95	95	95	95

DRG No	SCALE	TITLE.	REVISION									
4942-20		GENERAL ARRANGEMENT PLAN		P1				P2		P2		
4942-21		SECTIONS THROUGH LAGOON		P1	P2		P3	P4		P4		
4942-22		ENLARGED DETAILS		P2	P3			P4	P5	P5		
4942-23		COLLECTION PIT & HARDSTANDING	P3	P3	P4			P5		P5		
4942-24		PLANT LAYOUT PLAN		P2				P3		P3		A
4942-25		BOILER SHED			P1							A
4942-26		P & I LAYOUT				P1		P2		P2	P3	
4942-27		WET WELL DETAILS					P1	P2	P3	P3		

ISSUE CODE: A - FOR INFORMATION B - FOR APPROVAL C - APPROVED
D - FOR CONSTRUCTION E - FOR FABRICATION F - FOR COMMENTS G - DISTRIBUTION

PURPOSE OF ISSUE	A		A	F		F	F	F		C

DISTRIBUTION	No. OF COPIES									
BIOMASS		1	1		1	1	1		1	
COOPER CLARKE		2	2		1	1	1		1	
LINCOLNSHIRE COUNTY COUNCIL/SOUTH HOLLAND DISTRICT.										2
WATERMAN GORE	1	1	1	1	1	1	1		1	
COAL PROCESSING CONSULTANTS						1	1		1	
SITE ELECTRICAL					1	1	1		1	
SMC MODEL MAKERS								1	1	

COMMENTS :-

AMENDED PLAN

Ref.

SC... HO... ...NNING

1... 1995

... H02/0282/95.

WITH COMPLIMENTS

for BRADSHAW BUCKTON & TONGE