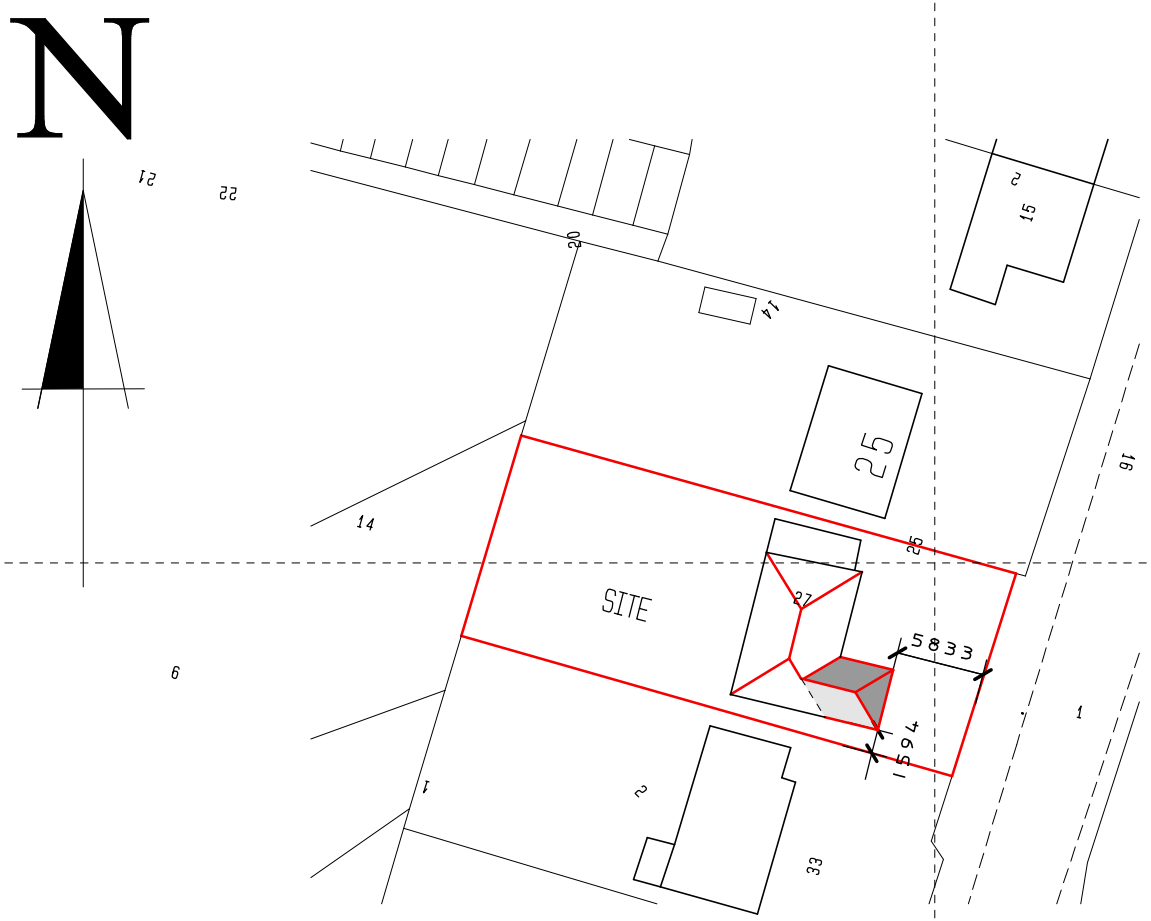


USE FIGURED DIMENSIONS ONLY
DO NOT SCALE

DRAWING TITLE.
Proposed Extension
At 27 Crease Close
Crowland PE6 0BN
For Mr & Mrs Beasley

CONTRACT

Block plan

SCALE 1:500

DATE Mar 2017 | DRAWN BY. S.Andrews

JOB No.	PLOT No.	SHEET	REV
SA/06/17		PP/04	

Tel: M: 07713003441
E:shayne@designandarchitectureltd.co.uk

ShayneAndrews@DesignAndArchitectureLtd.co.uk
4 Frisby Close Baston, Peterborough, PE6 9QU
Registered address: No High Street, Market Deeping, PE6 8EE

Ordnance Survey (c) Crown Copyright 2017. All rights reserved. Licence number 100022432