
N

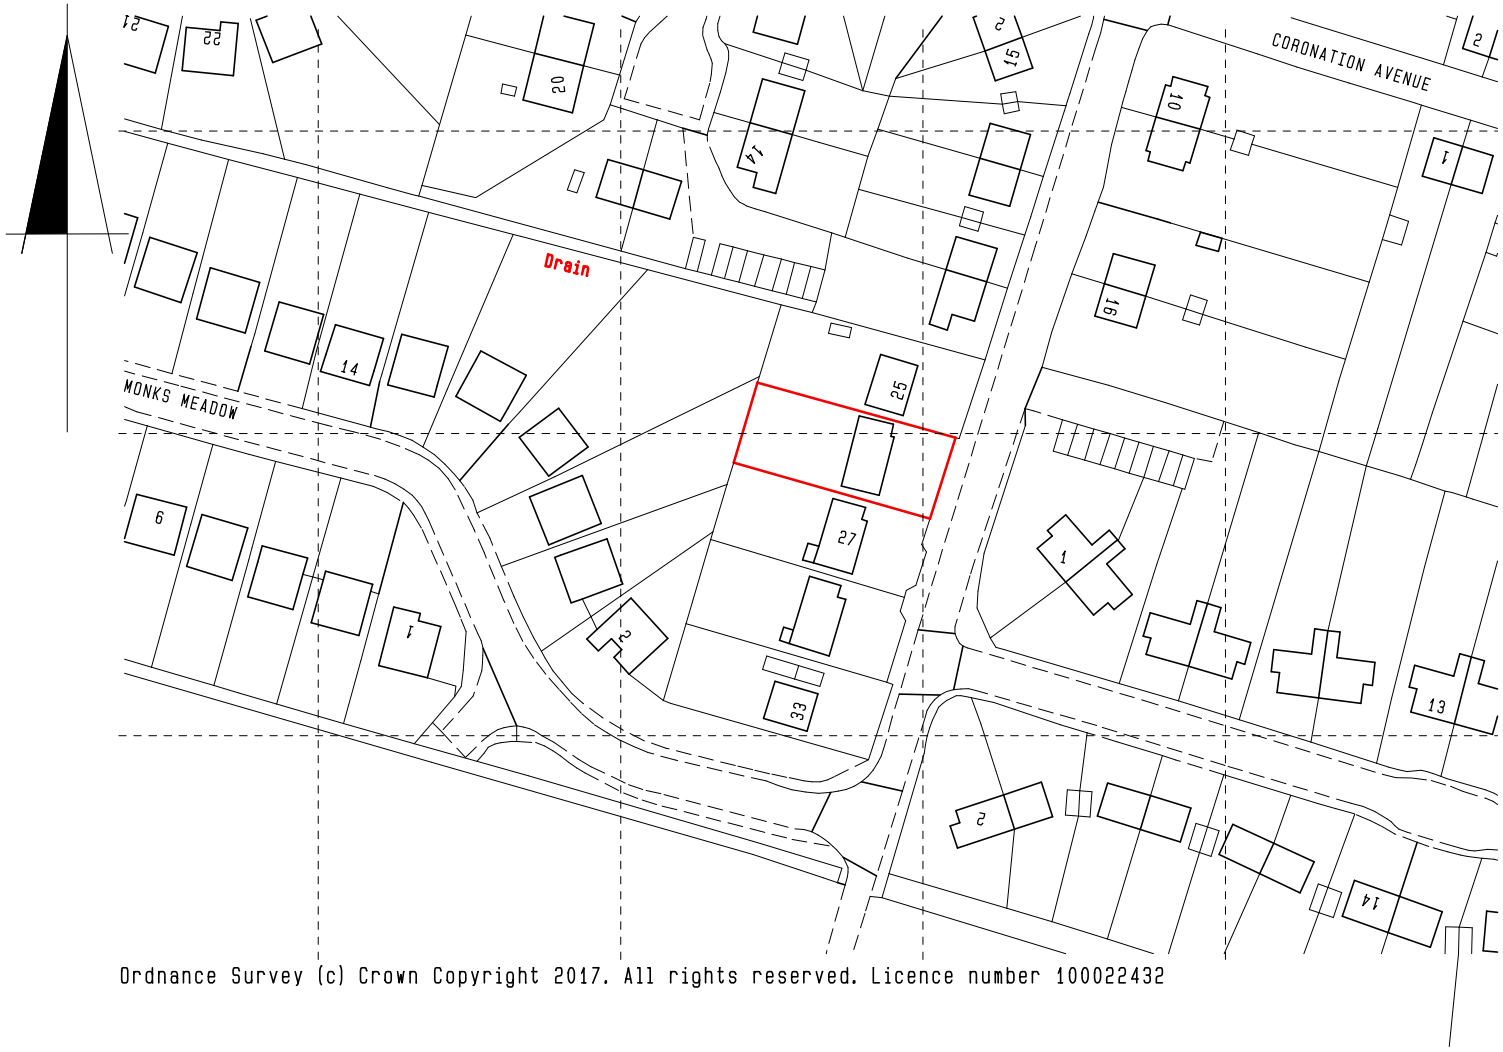

Ordnance Survey (c) Crown Copyright 2017. All rights reserved. Licence number 100022432

USE FIGURED DIMENSIONS ONLY
DO NOT SCALE

DRAWING TITLE.
Proposed Extension
At 27 Crease Close
Crowland PE6 0BN
For Mr & Mrs Beasley

CONTRACT

Location plan

SCALE 1:1250

DATE Mar 2017 | DRAWN BY. S.Andrews

JOB No.	PLOT No.	SHEET	REV
SA/06/17		PP/05	

Tel: M: 07743003441
E:shayne@designandarchitectureltd.co.uk

ShayneAndrews@DesignAndArchitectureLtd.co.uk
4 Frisby Close Baston, Peterborough, PE6 9QU
Registered address: No High Street Market Deeping, PE6 8EE