

SPDC
Planning & Development
19 MAY 2010
Ref: 0285-10

NOTES:
All dimensions must be checked on site and any discrepancies reported to architect.
Do not scale from this drawing. If in doubt ask.

0m 1m 2m 3m 4m
Scale

AMENDED PLAN
Ref. A1



NB: COLOUR RENDITION IS APPROXIMATE ONLY

Details of shopfront shown elsewhere, refer to A-127-04

A	May 2010	Sign changed
Date	Revisions	

© Copyright

Anderson and Glenn
Architectural and
Landscape Consultancy
Yew Tree Nurseries
Frampton West
BOSTON PE20 1RQ

Tel : 01205 724047
Fax : 01205 723792
www.andersonandglenn.com

Client **Mr B. Alcock**

Job Title
**10 North Street
Crowland**

Drawing Title
**Proposed
Shop Front
Signage**

Scale **1:25 ● A1; 1:50 ● A3**

Date **March 2010** Drawn by **M. Anderson**


Drg. No. **A/127/10** Rev. **A**



Scale 1:20

Handpainted sign on front:
Lettering Amazon Jungle 2
Background Golden Fern 6


NB. EXACT COLOUR
RENDITION NOT AVAILABLE.
REFER TO PRINTED PAINT
SAMPLES FOR COLOURS
PROPOSED

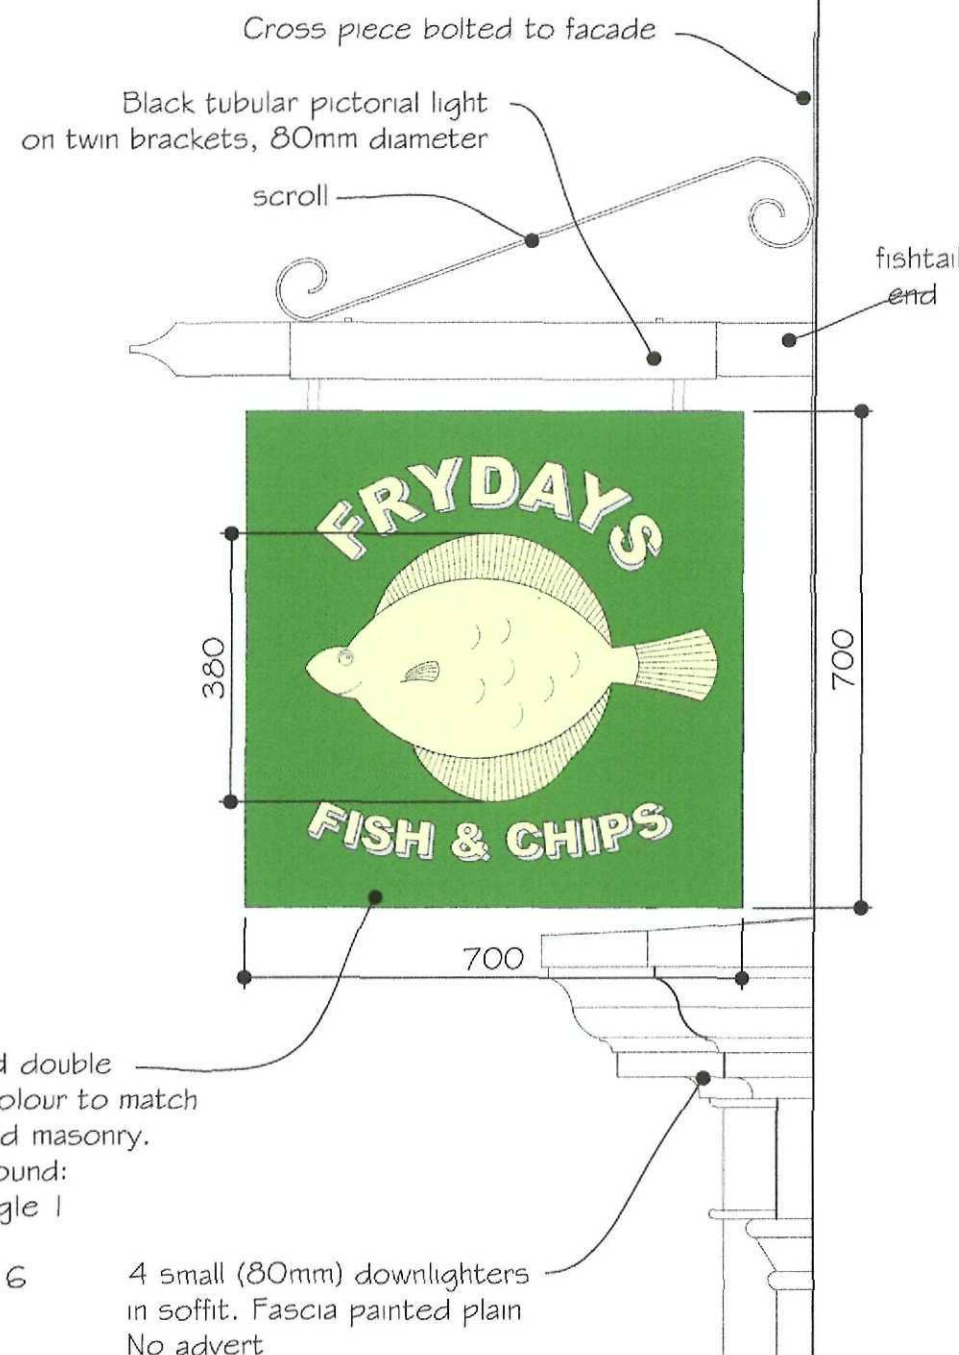

AMENDED PLAN
Ref. A1

NOTES :

All dimensions must be checked on site and any discrepancies reported to architect. Do not scale from this drawing. If in doubt ask.

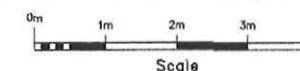

All steelwork galvanised & hand painted black gloss

A	May 2010	Sign Changed
	Date	Revisions

© Copyright

Anderson and Glenn
Architectural and
Landscape Consultancy
Yew Tree Nurseries
Frampton West
BOSTON PE20 1RQ

Tel : 01205 724047
Fax : 01205 723792
www.andersonandglenn.com

Client **Mr B. Alcock**

Job Title
**10 North Street
Crowland**

Drawing Title
**Proposed
Shop Front
Signage**

Scale **1:10 @ A3**

Date **March 2010** Drawn by **M.Anderson**

Drg. No. **A/127/11** Rev. **A**