


Reproduced from the Ordnance Survey Map with the permission of
The Stationary Office © Crown Copyright
Anderson and Glenn Boston PE20 1RQ, Licence No. AR/370533

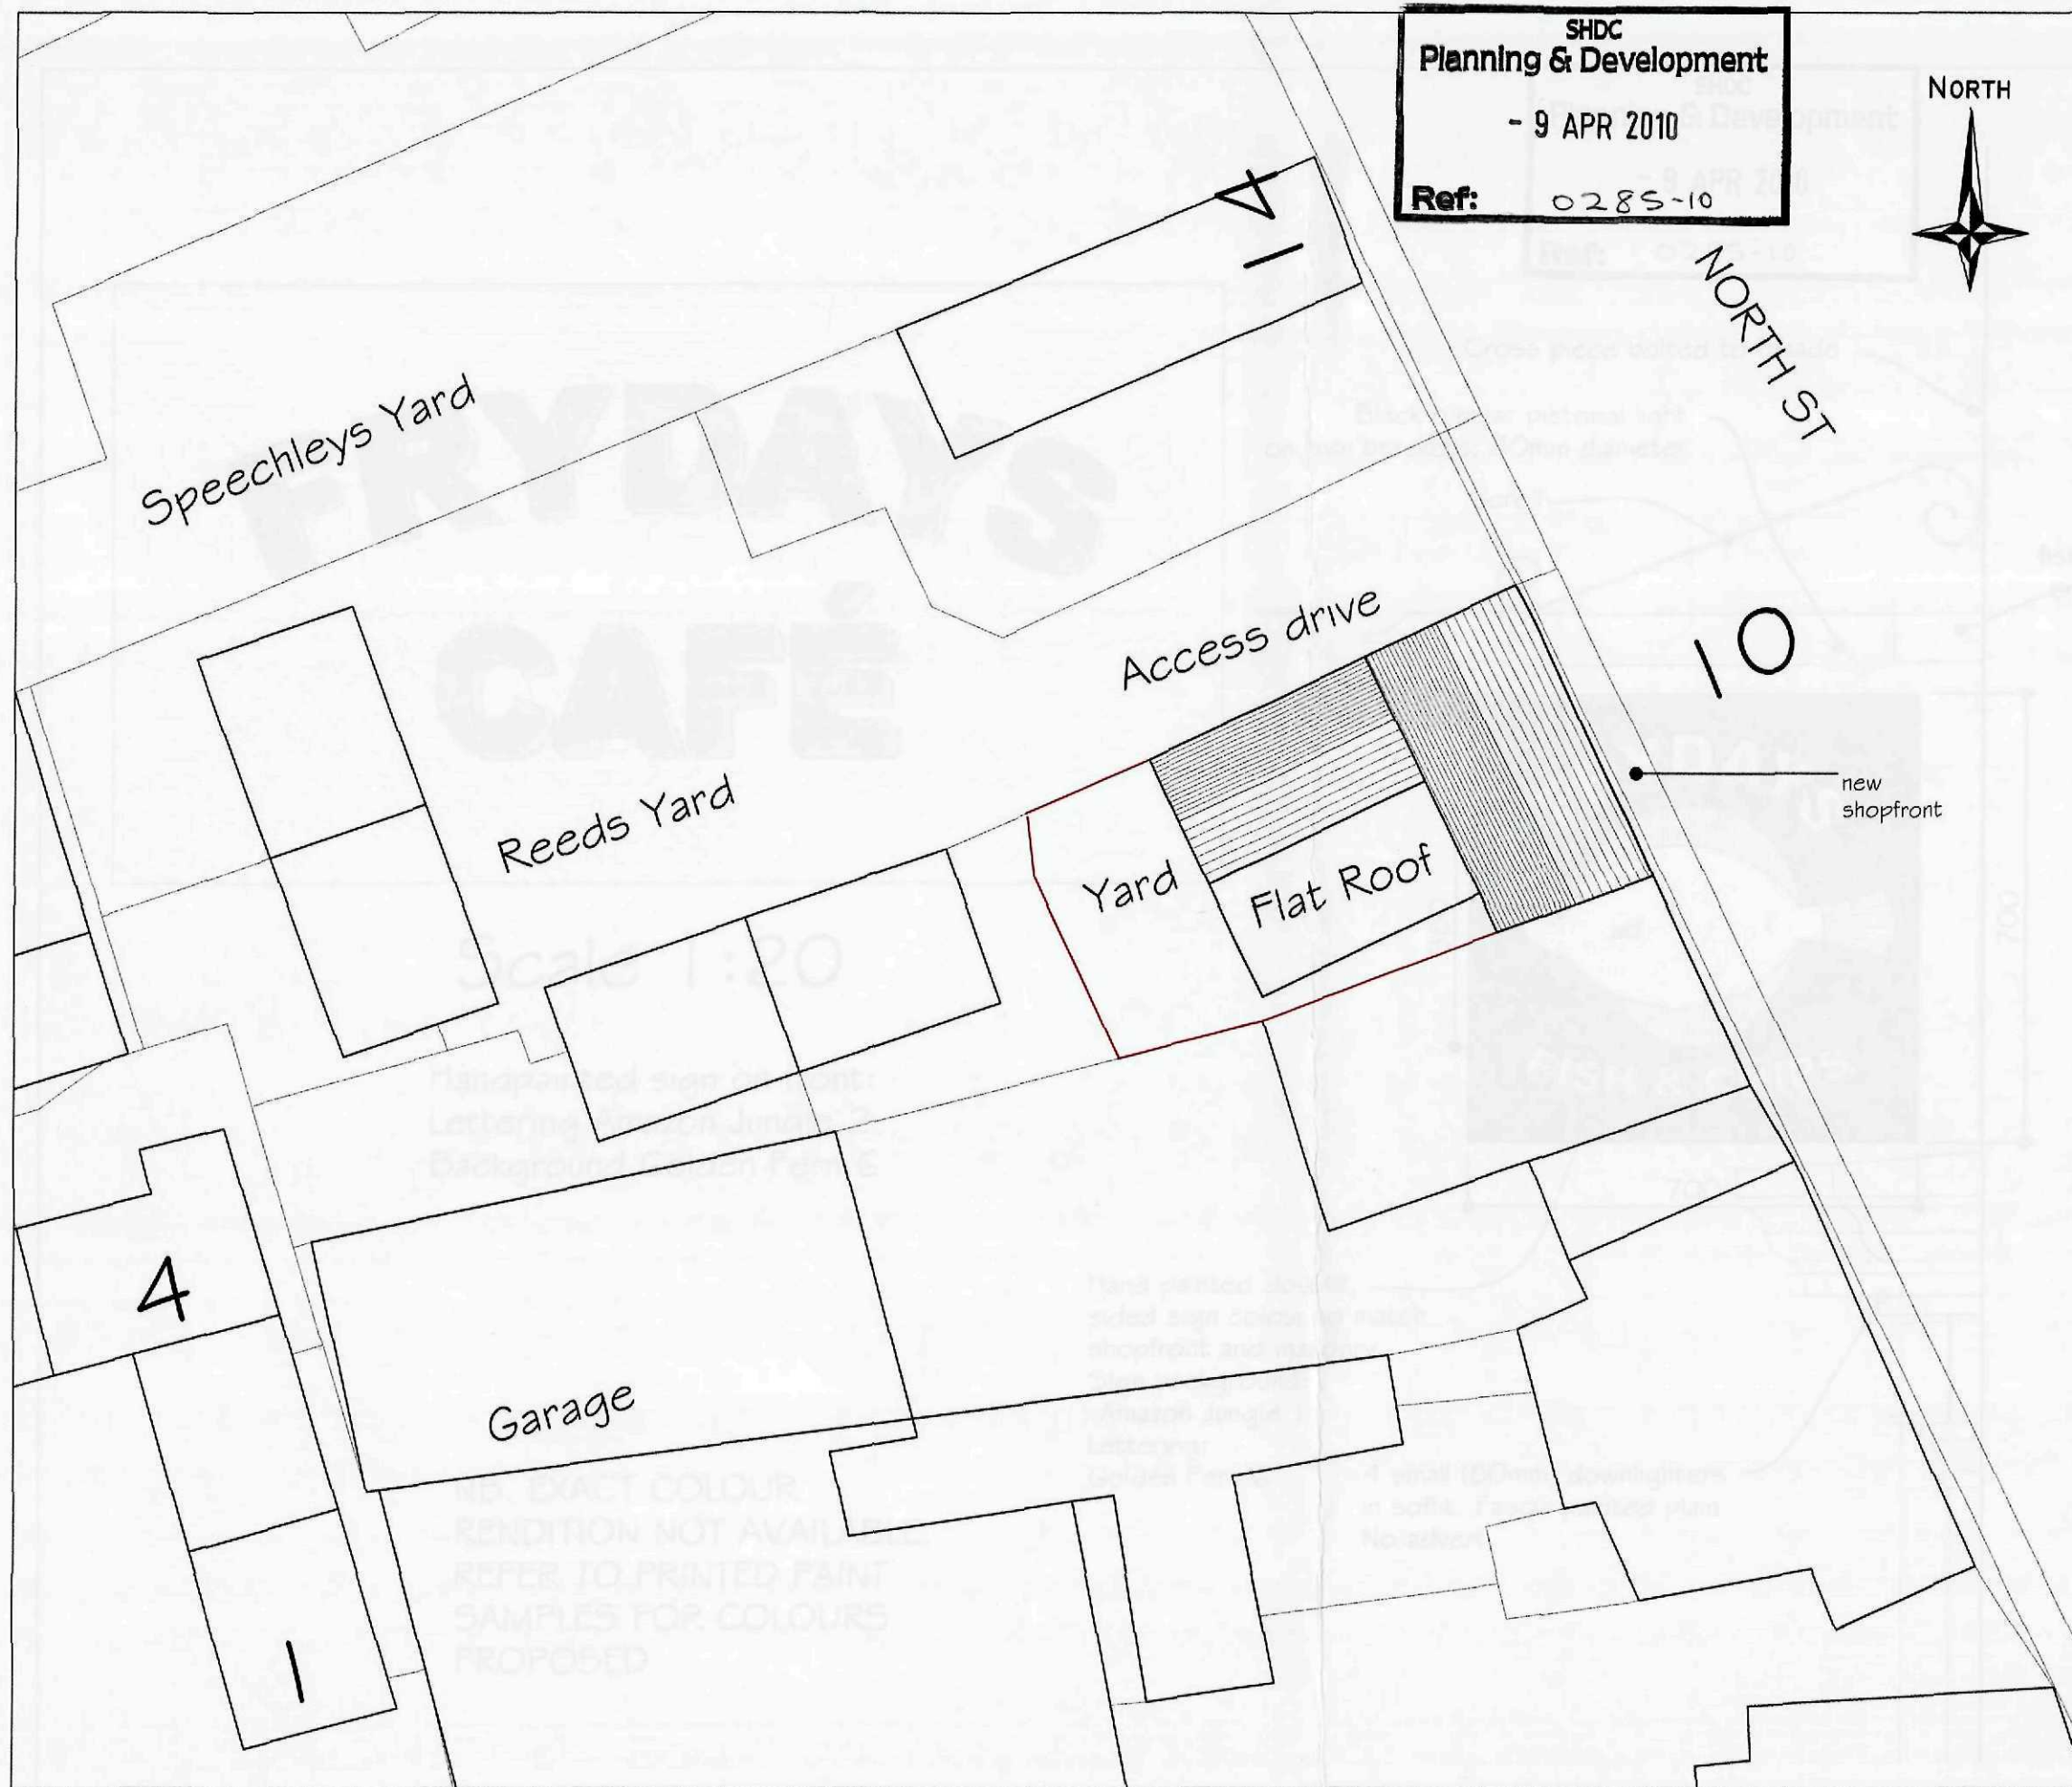


FRYDAYS, CROWLAND : LOCATION PLAN Scale 1:1250
Drg. Ref : A/127/02

SHDC
Planning & Development
- 9 APR 2010
Ref: 0285-10



SHDC
Planning & Development
- 9 APR 2010
Ref: 0285-10

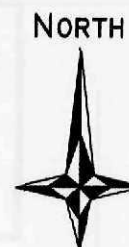

NOTES :
All dimensions must be checked on site and any discrepancies reported to architect. Do not scale from this drawing. If in doubt ask.

Yard area

Date	Revisions

© Copyright

Anderson and Glenn
Architectural and
Landscape Consultancy
Yew Tree Nurseries
Frampton West
BOSTON PE20 1RQ

Tel : 01205 724047
Fax : 01205 723792
www.andersonandglenn.com

Client **Mr B. Alcock**

Job Title
10 North Street
Crowland

Drawing Title
Block Plan

Scale **1:200 @ A3**

Date **December 2009** Drawn by **M. Anderson**

Drg. No. **A-127-05** Rev.

SHDC
Planning & Development
- 9 APR 2010
Ref: 0285-10

NOTES :
All dimensions must be checked on site and any discrepancies reported to architect.
Do not scale from this drawing. If in doubt ask.

0m 1m 2m 3m 4m
Scale



NB: COLOUR RENDITION IS APPROXIMATE ONLY

Details of shopfront shown elsewhere. refer to A-127-04

Date	Revisions
© Copyright	
Anderson and Glenn Architectural and Landscape Consultancy Yew Tree Nurseries Frampton West BOSTON PE20 1RQ Tel : 01205 724047 Fax : 01205 723792 www.andersonandglenn.com	
Client	Mr B. Alcock
Job Title	10 North Street Crowland
Drawing Title Proposed Shop Front Signage	
Scale 1:25 • A1; 1: 50 • A3	
Date	Drawn by
March 2010	M. Anderson
Dwg. No.	Rev.
A/127/10	



Example of proposed '3D' hand painted signwriting for Frydays shopfront Crowland.
This example is in Wragby Market Place, and the same sign writer is being used for
Crowland

Anderson and Glenn
Conservation Architects Boston

SHDC
Planning & Development
- 9 APR 2010
Ref: 0285-10



Application for advert consent
Frydays Crowland
Existing advert on fascia



Anderson and Glenn
Conservation Architects, Boston