
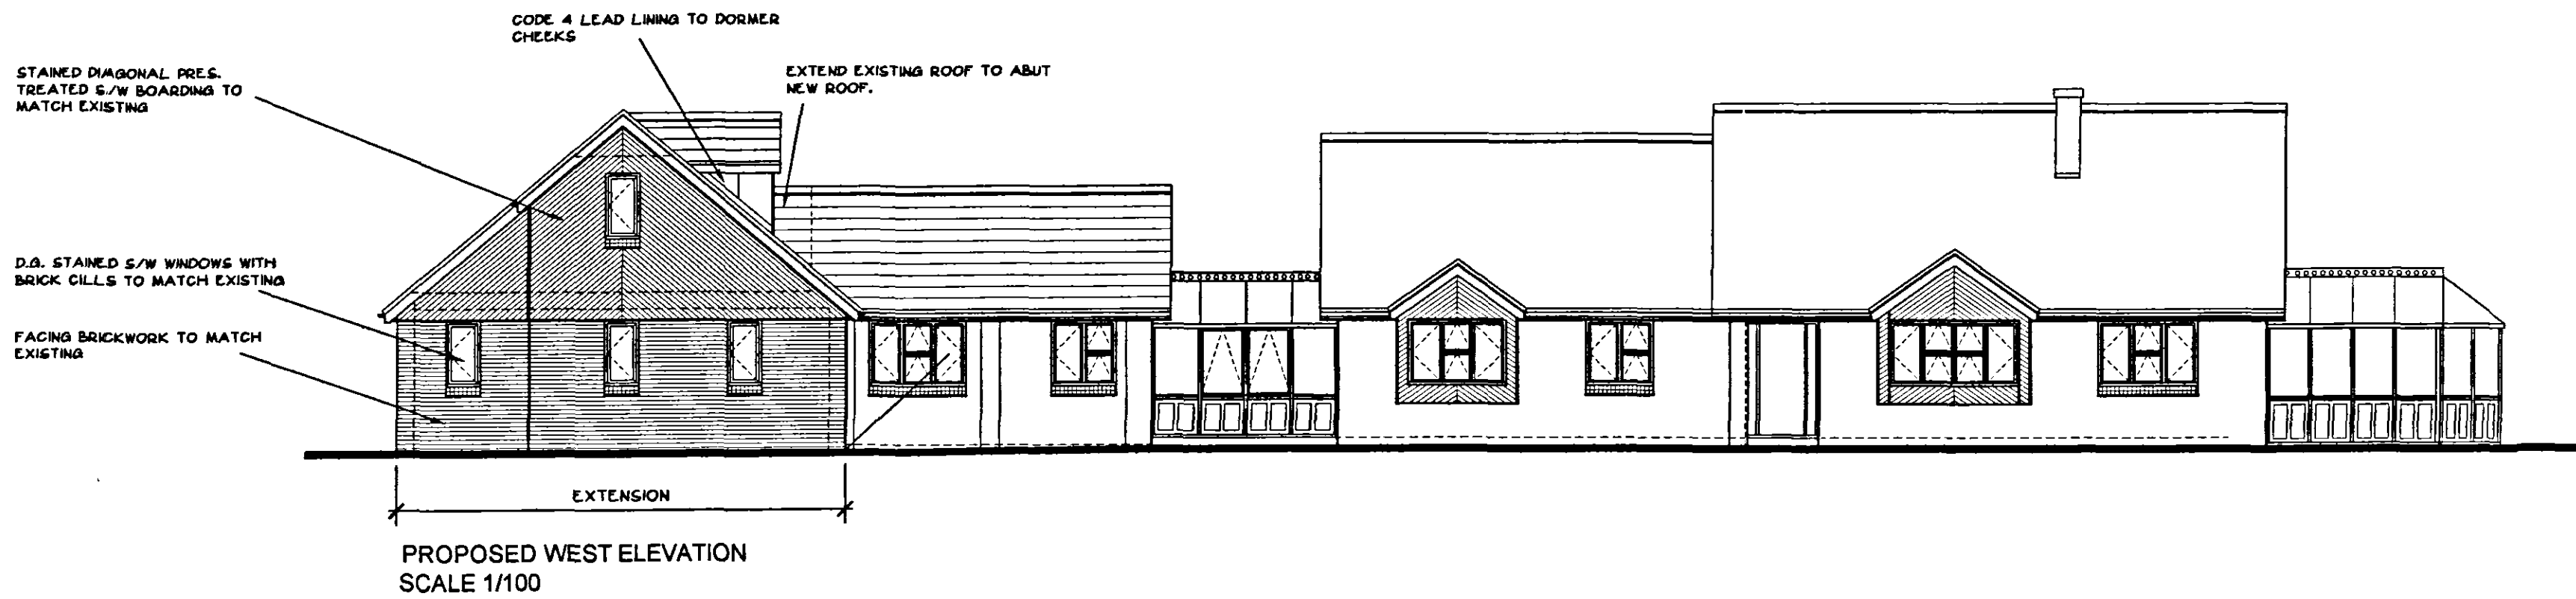
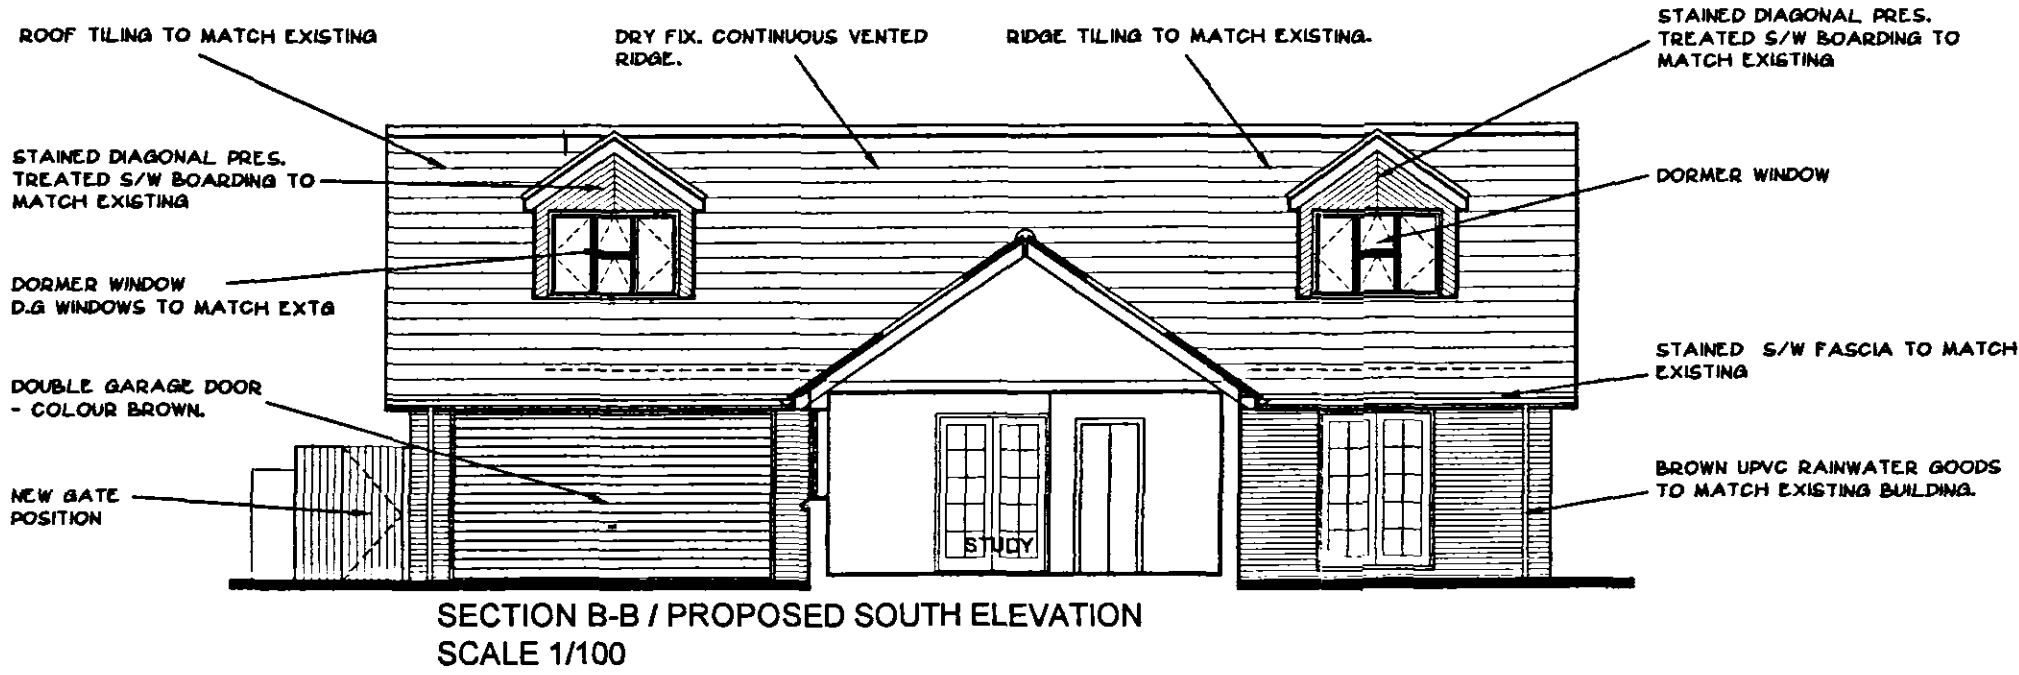
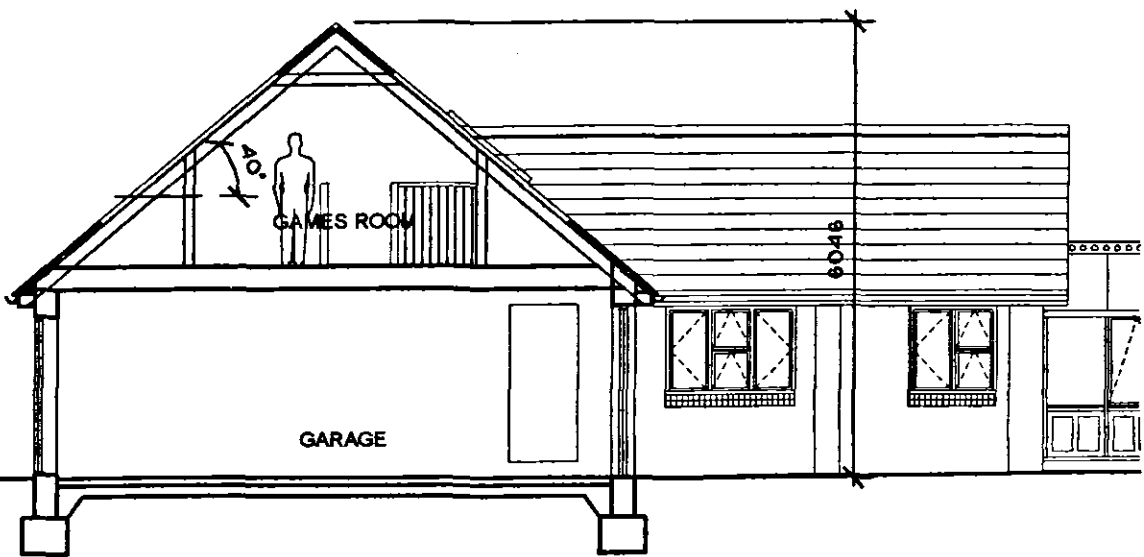
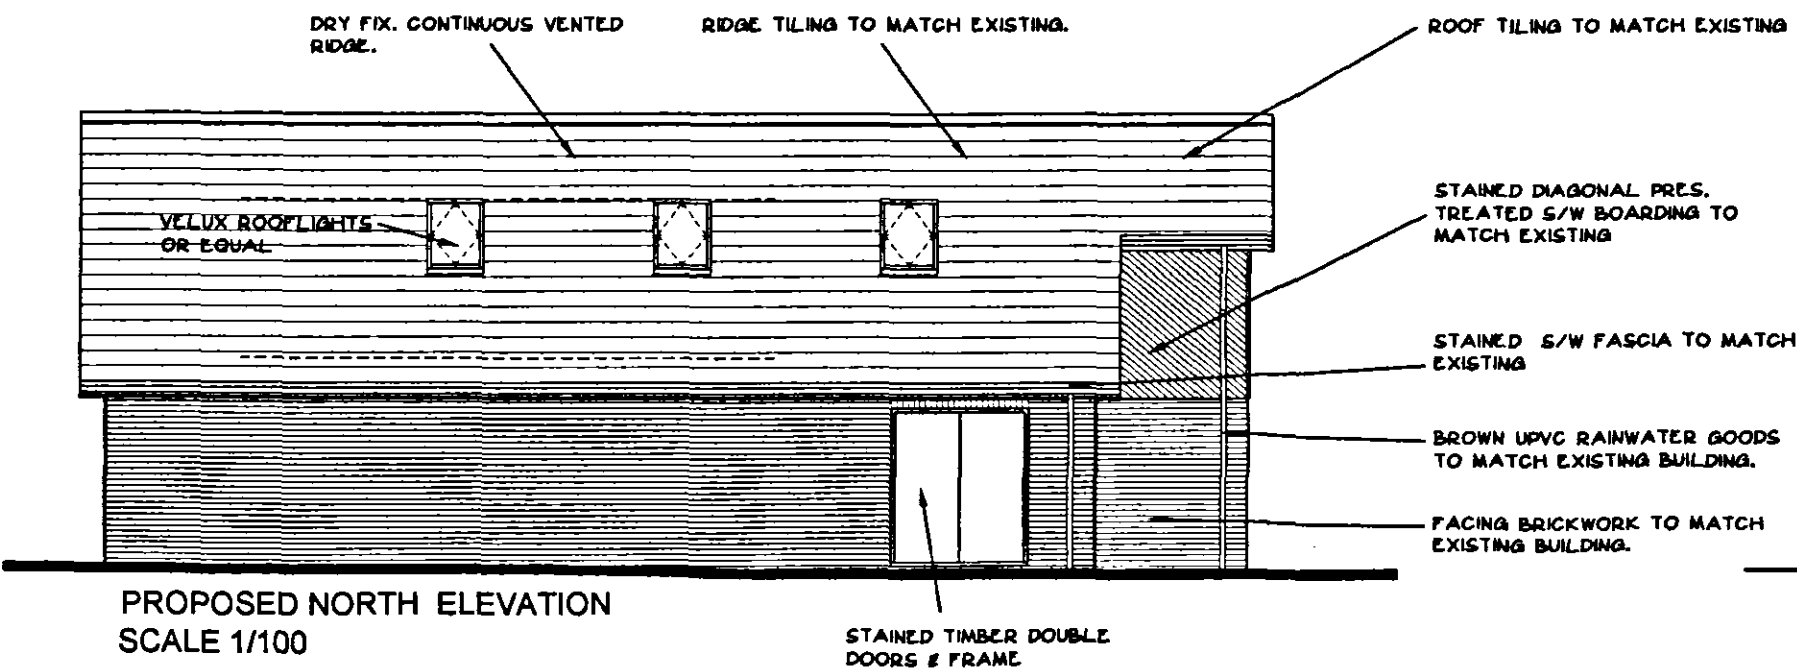


MATERIALS

WALLS - FACING BRICK TO MATCH EXISTING HOUSE
GABLE BOARDING - STAINED S/W TO MATCH EXISTING
ROOF - CONCRETE ROOF TILES TO MATCH COLOUR AND PROFILE OF EXISTING HOUSE
FASCIA / BARGE BOARDS - STAINED SOFTWOOD TO MATCH EXISTING HOUSE
WINDOWS - STAINED SOFTWOOD DOUBLE GLAZED WINDOWS TO MATCH EXISTING HOUSE.
DOORS - STAINED SOFTWOOD TO MATCH EXISTING HOUSE
RAINWATER GOODS - BROWN UPVC TO MATCH EXISTING

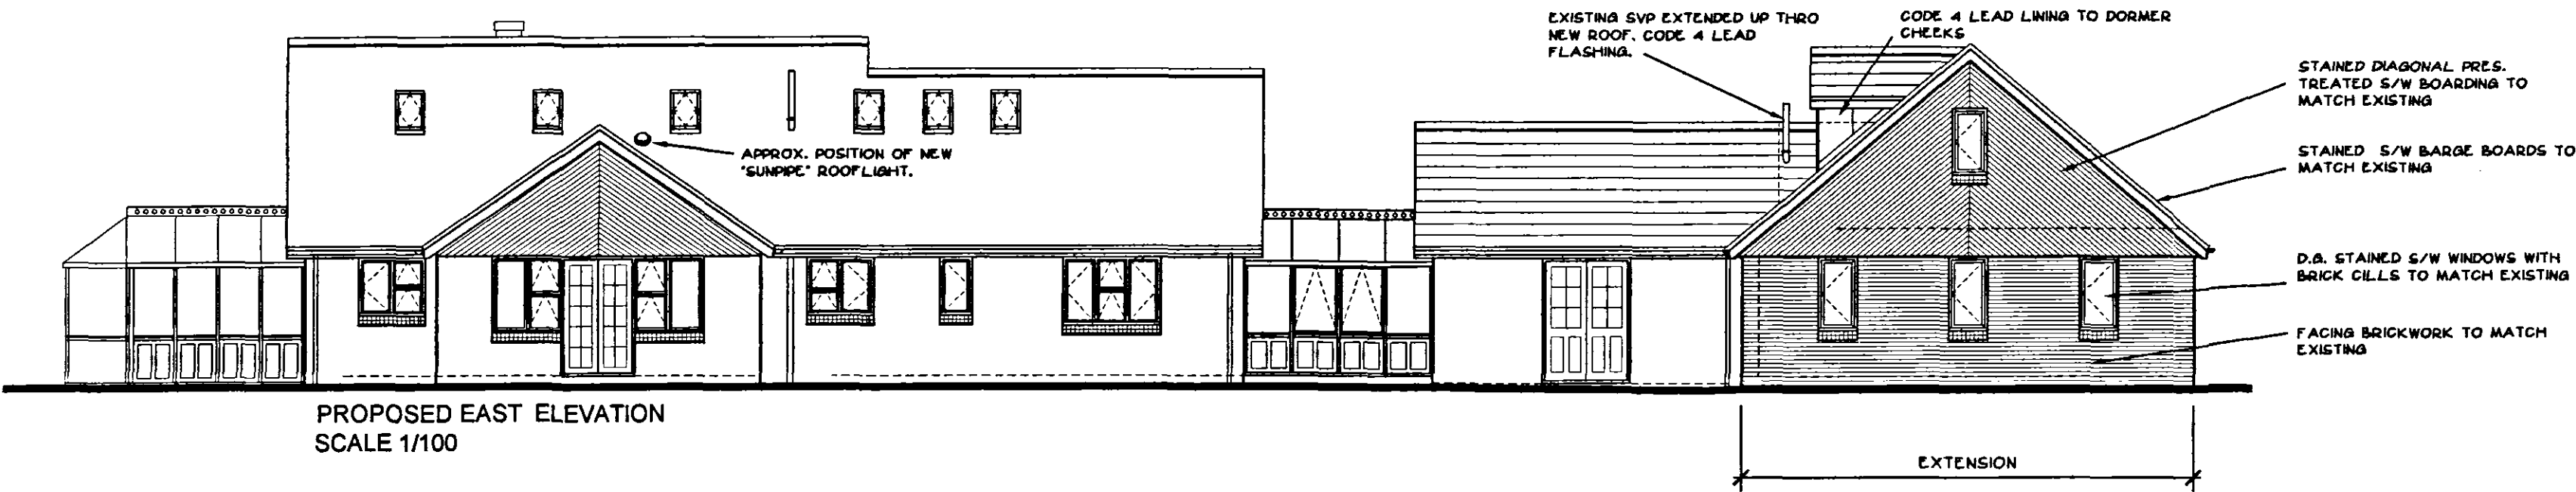

PROPOSED

3 APR 2004
0289/04
DETERMINED
PLAN

PROJECT
"Greenview"
1 Leofric Close
Crowland
Lincolnshire

DRAWING TITLE
Proposed Sections
& Elevations

SCALE
1/100
DATE
Feb 2004

DRAWING No
LEO / 03
REV