

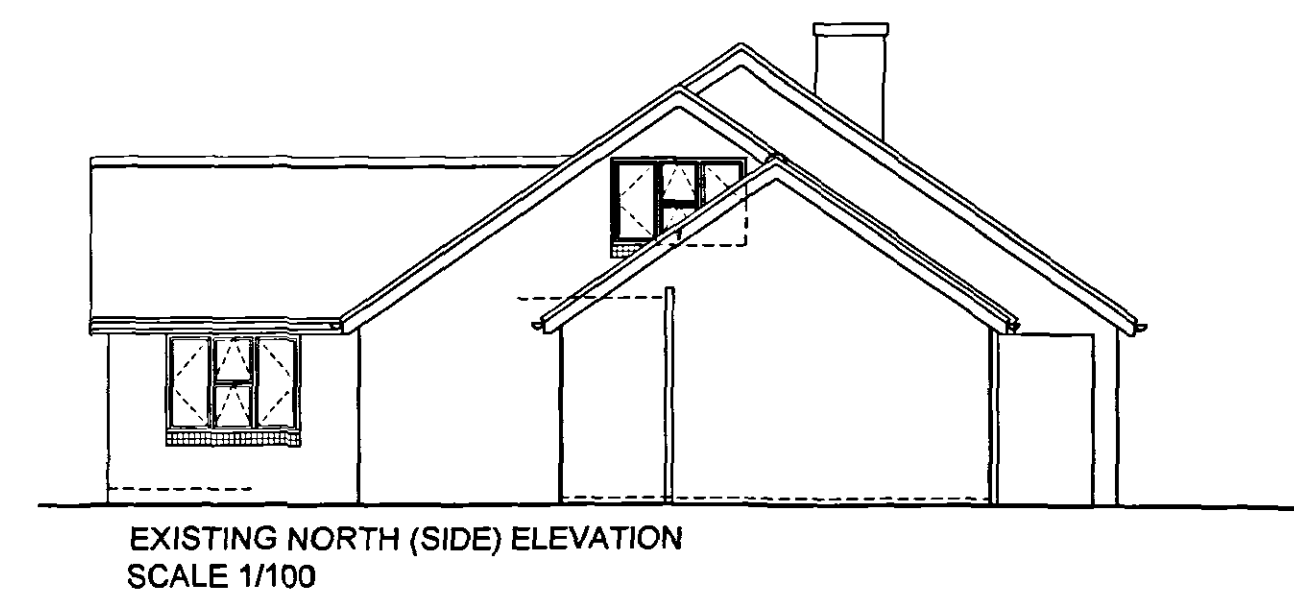
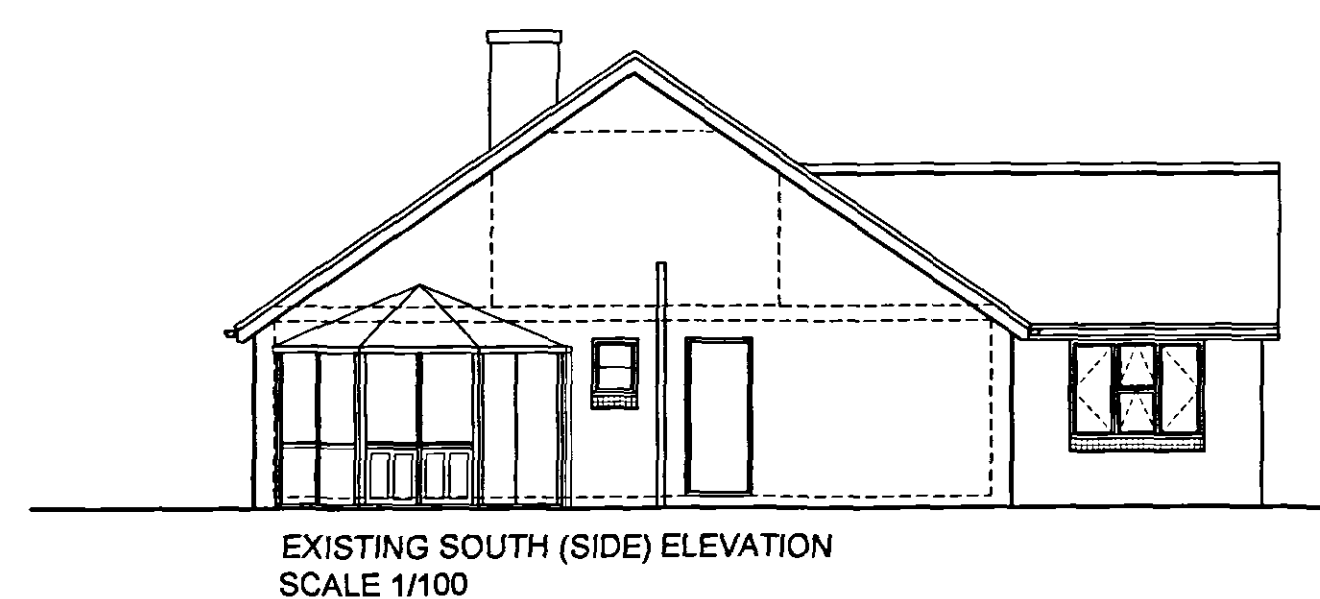
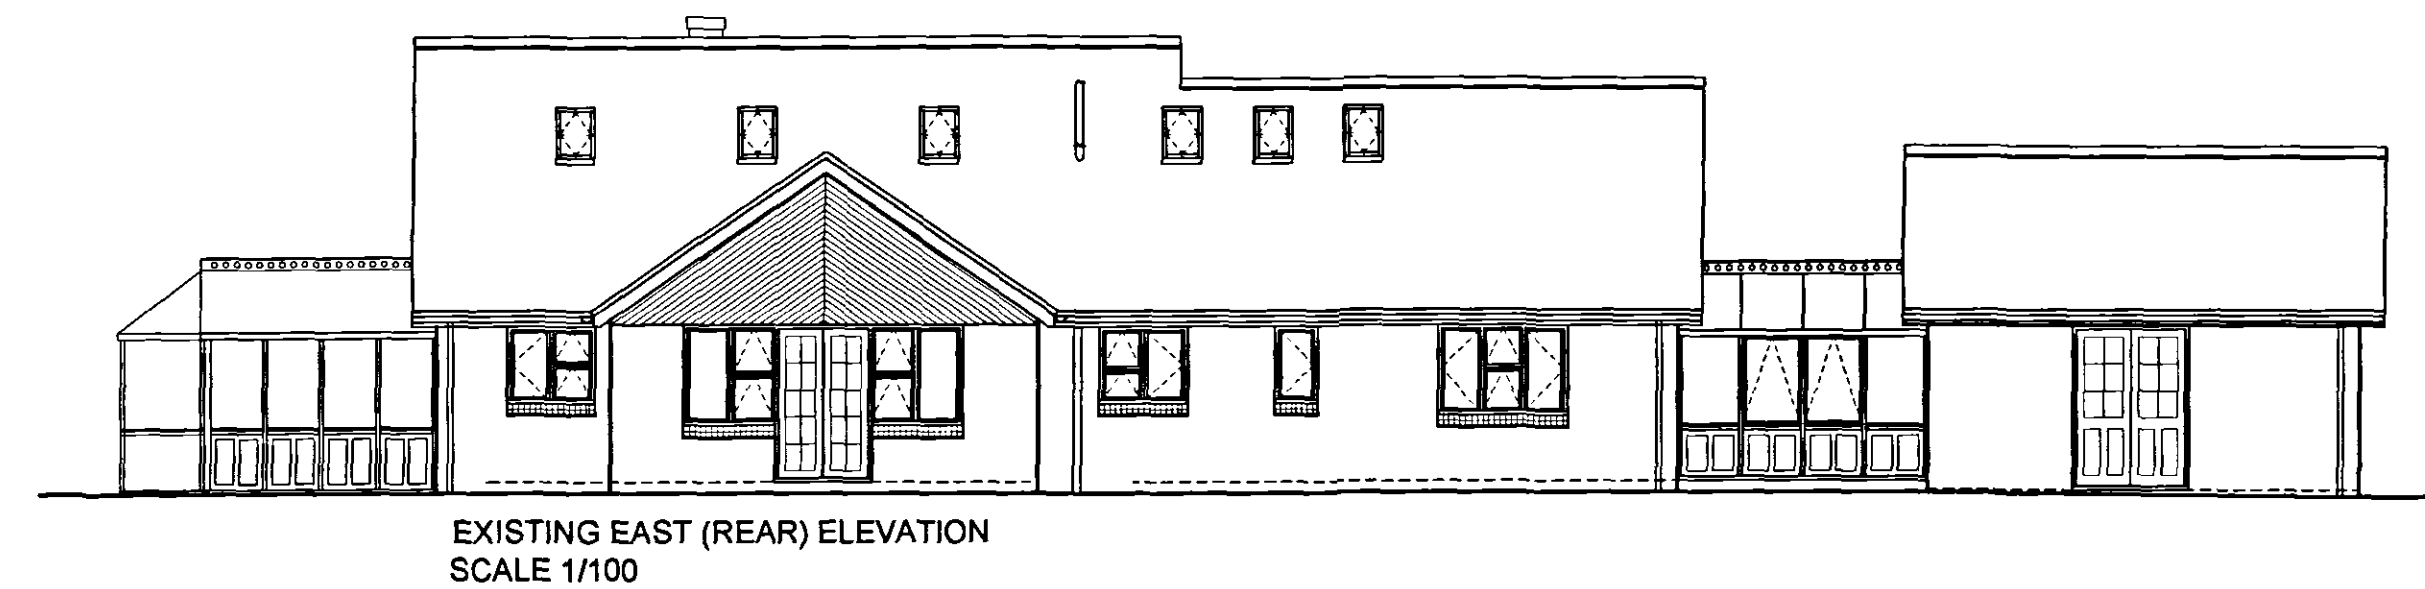
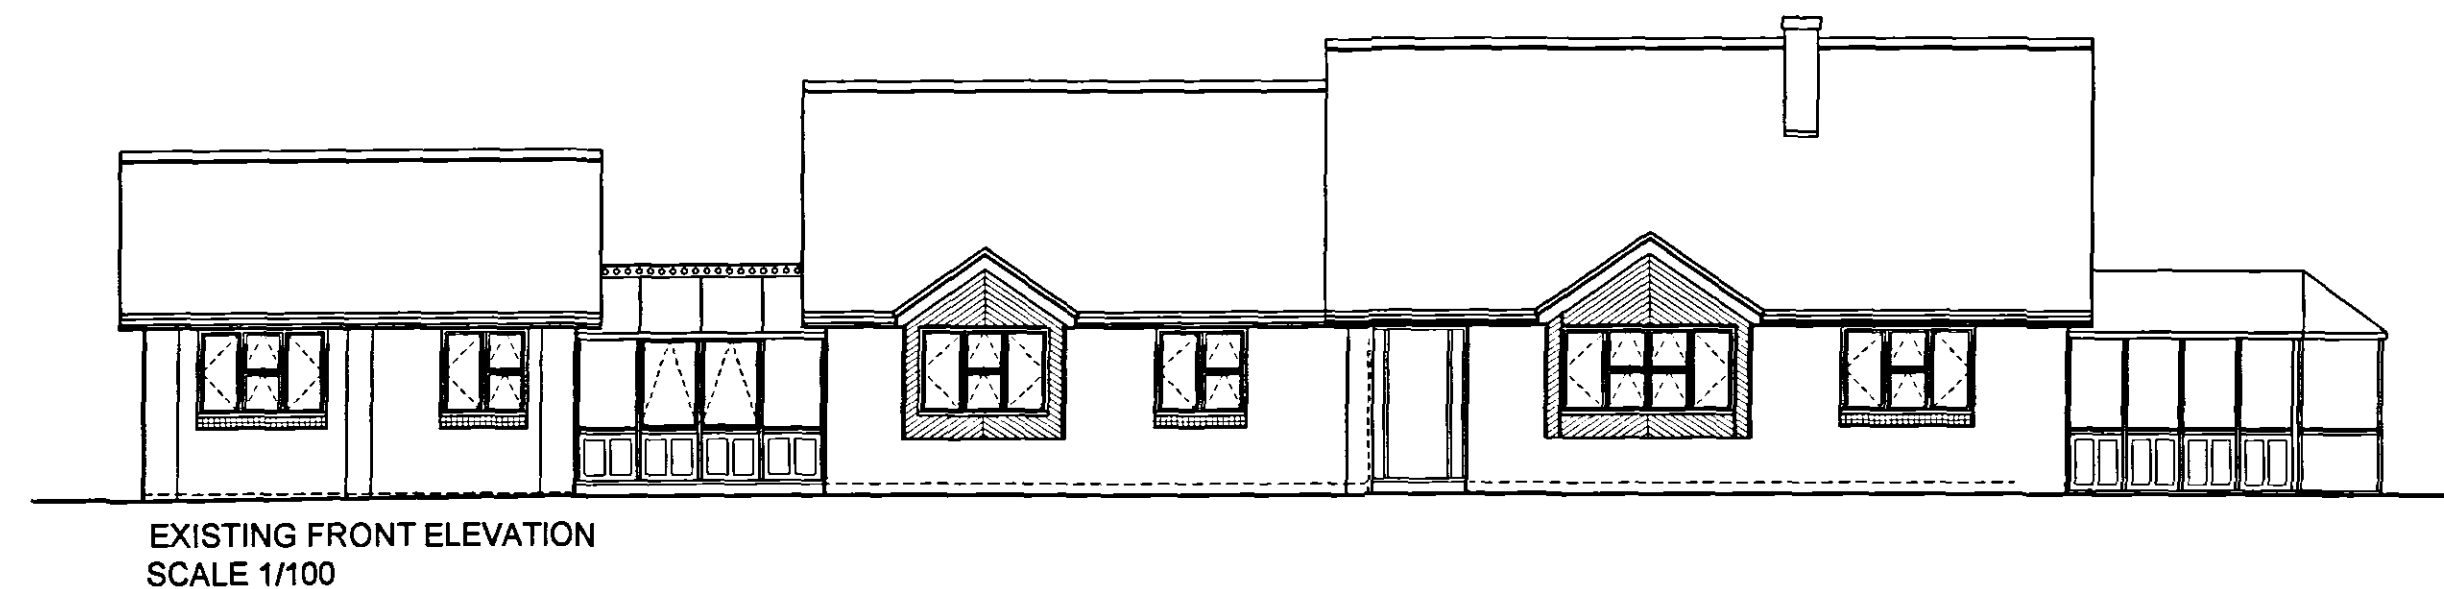
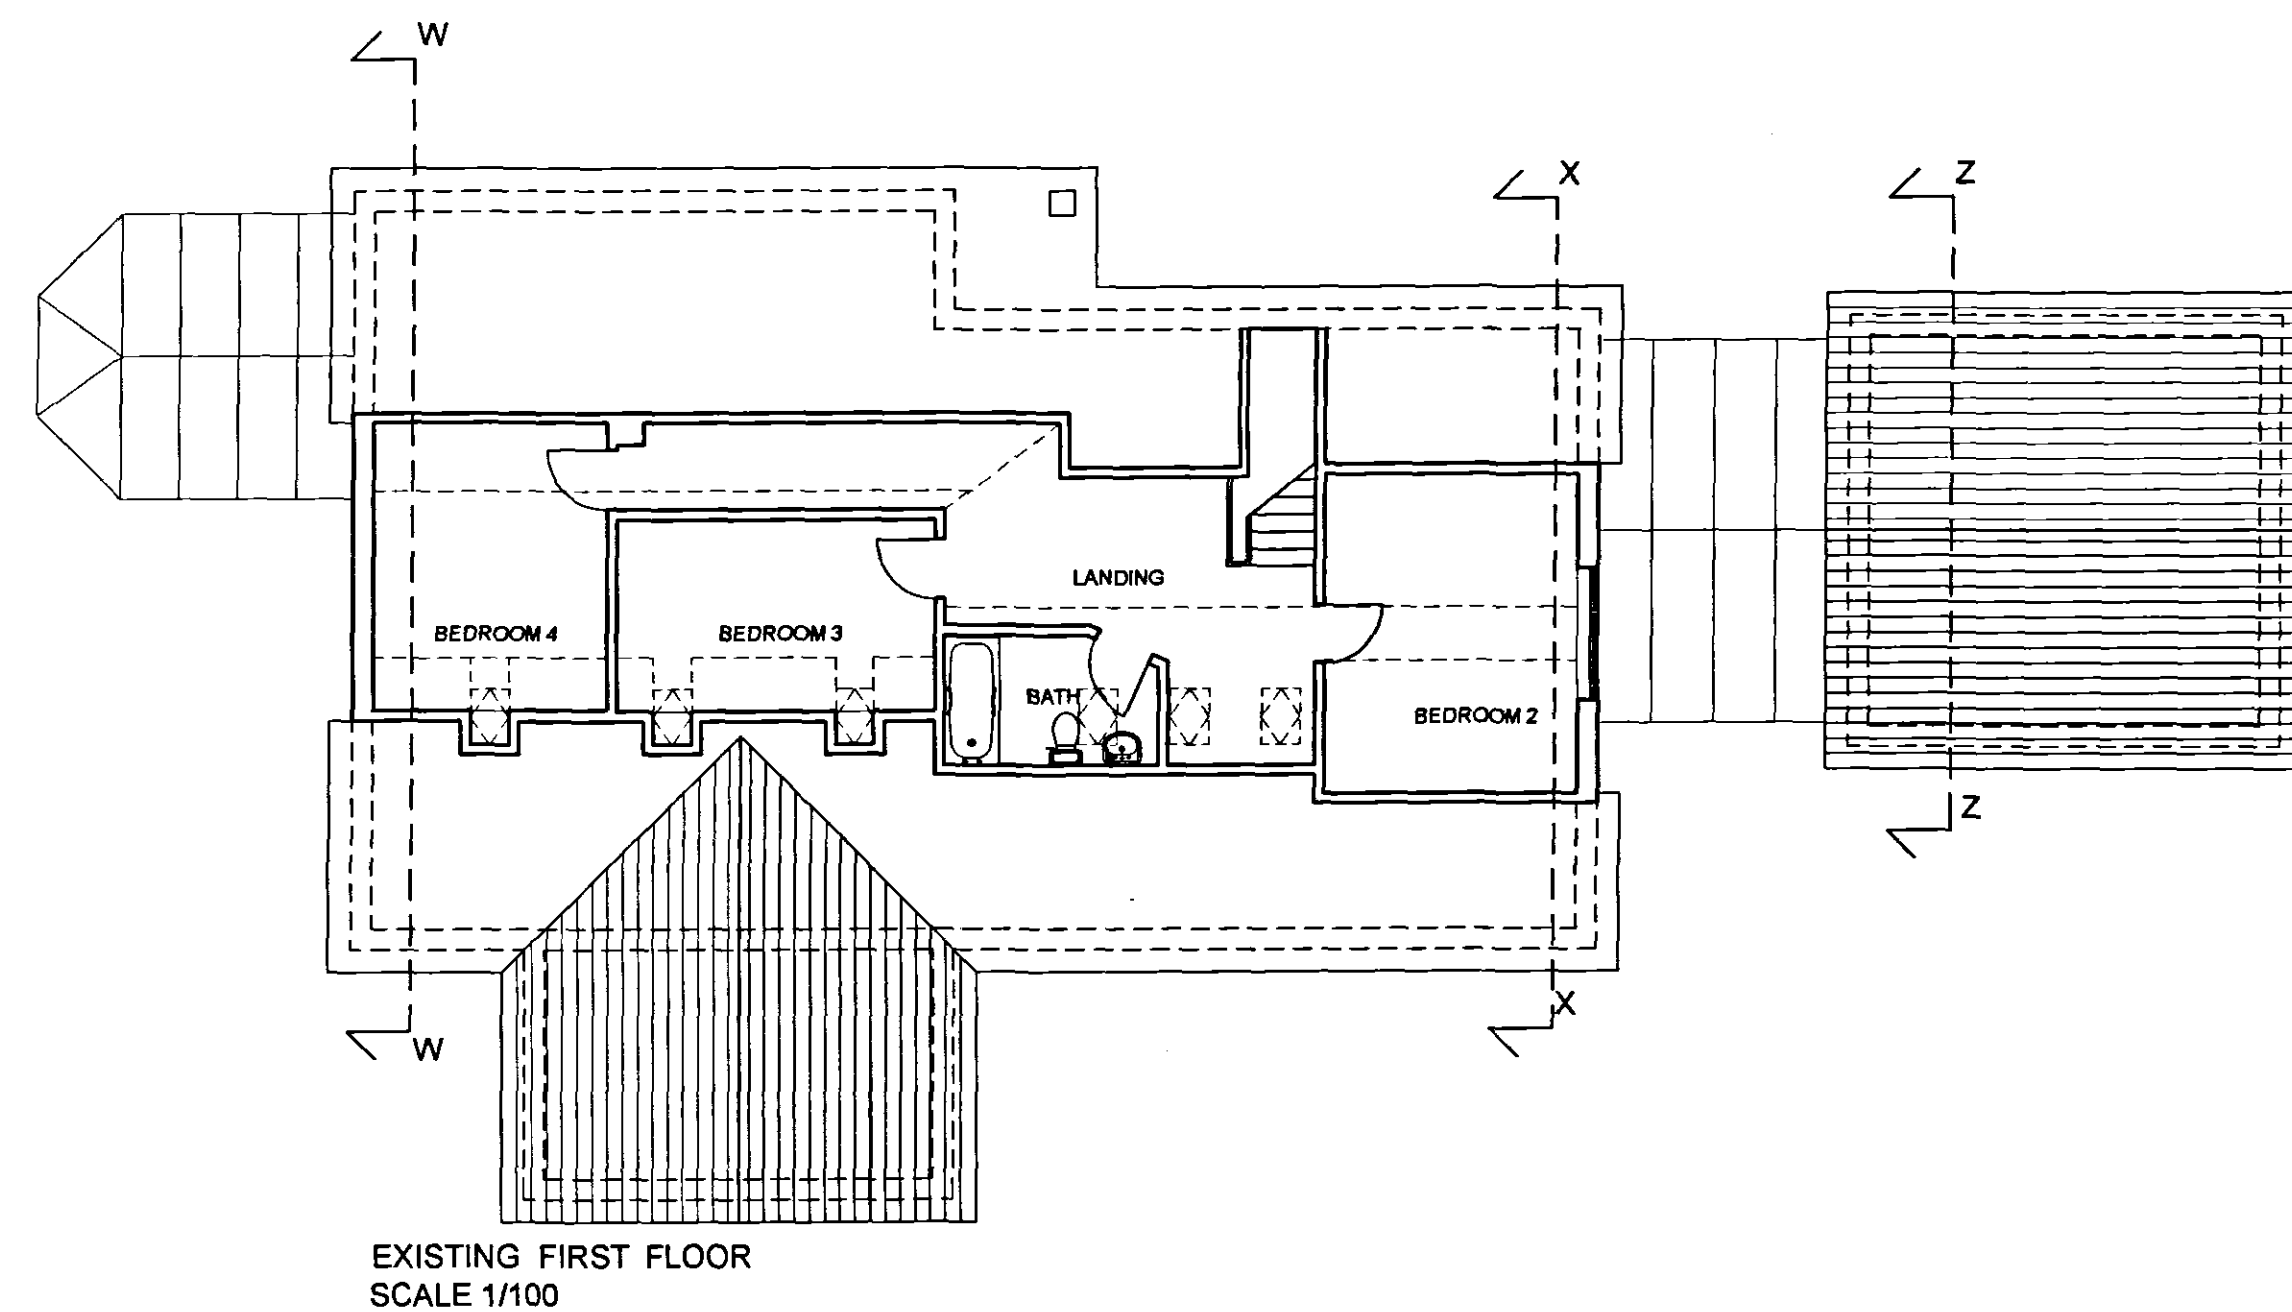
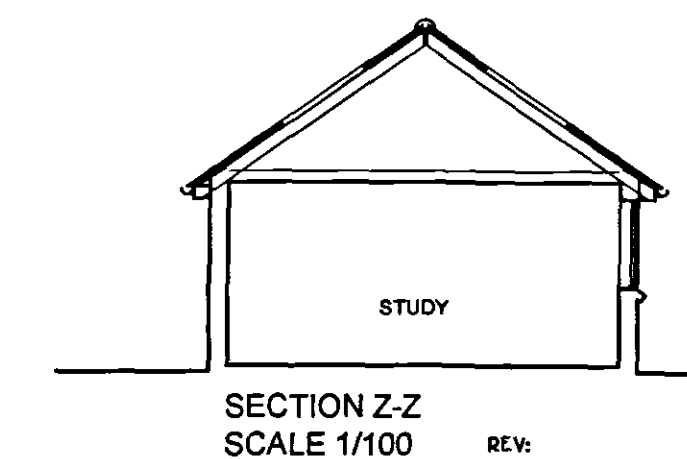
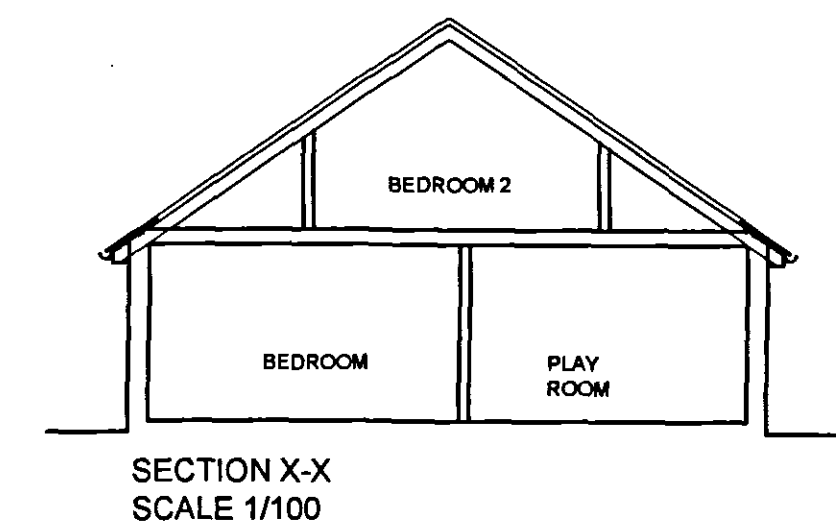


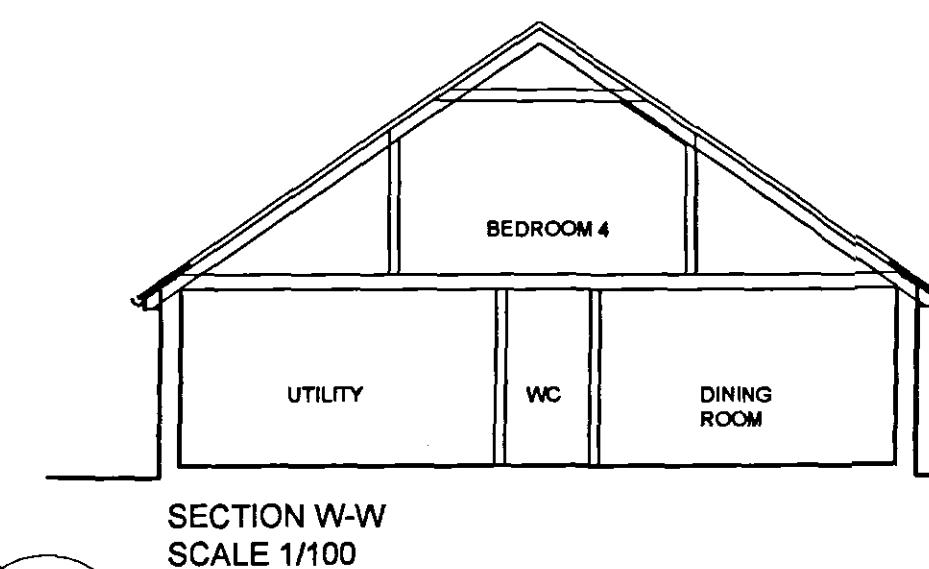

LEOFRIC CLOSE

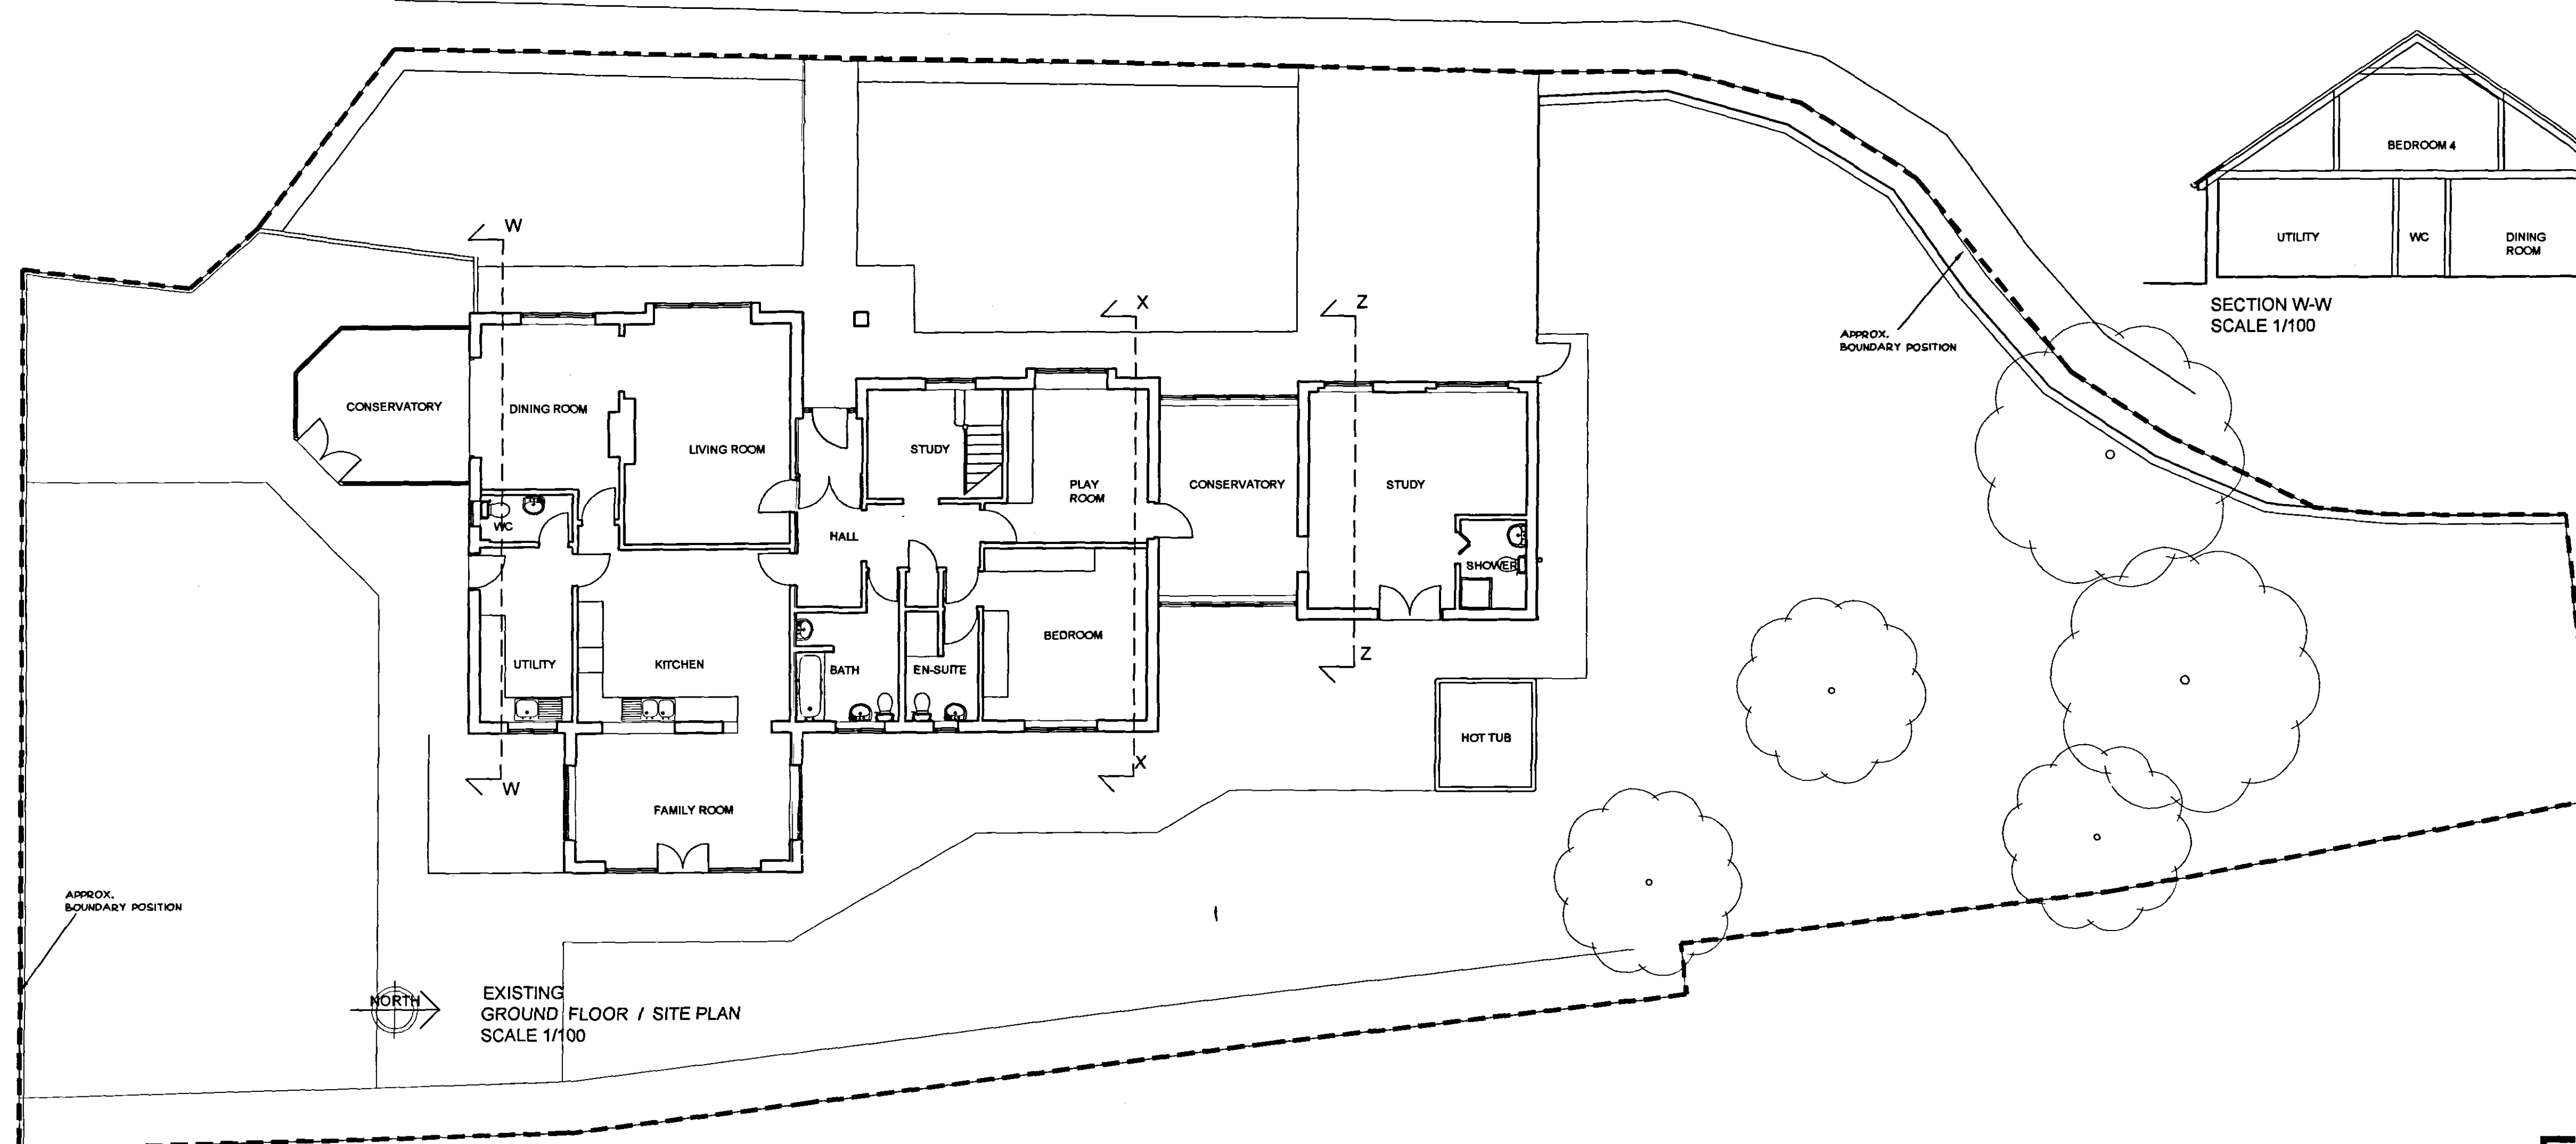

DETERMINED
PLAN

3 MAR 2004

0289/04

EXISTING

PROJECT "Greenview" 1 Leofric Close Crowland Lincolnshire	
DRAWING TITLE Existing Plans & Elevations	
SCALE 1/100	DATE Feb 2004
DRAWING No LEO / 01	REV