
100X100 VERTICAL RISER FROM KITCHEN EXTRACT TO TERMINATE MIN. 1.8m ABOVE EAVES – ALL AS AGREED WITH ENV. HEALTH DEPT. (High level filtered extract).

NEW WASTES CONNECT TO EXISTING S+VP. ENSURE SUITABLE FAT/GREASE TRAP OR FILTER IS INSTALLED BEFORE CONNECTION TO S+VP. ALL TO SATISFACTION OF A.W.A.

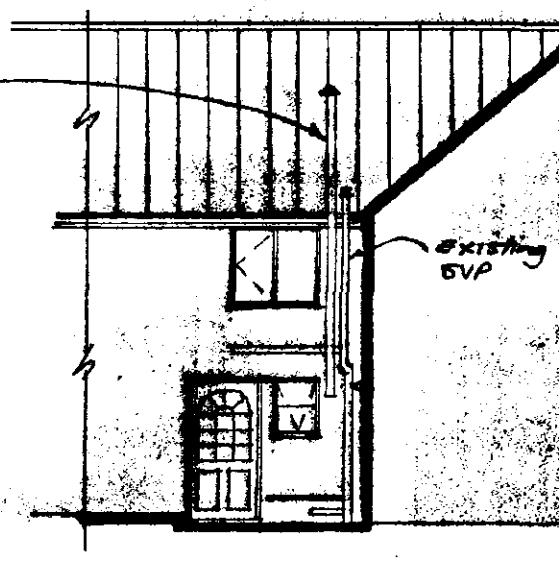

Rear Elevation showing new flu

1/100

Proposed Ground Floor Layout.

SOUTH HOLLAND DC
HOUSING & PLANNING
30 MAY 1996
Ref: H02/294/96

PROJECT
Proposed Change of Use to Takeaway at 1 South Street, Crowland for MR. K. UDDIN.

REVISIONS
A. May 96. Rear Elevation added.

SCALE 1/50

DATE MAY 96


DWG N° KU/0596/01.A

DO NOT SCALE PRINTS.

© COPYRIGHT '96

100X100 VERTICAL RISER FROM KITCHEN EXTRACT TO TERMINATE MIN. 1.8M ABOVE EAVES – ALL AS AGREE WITH ENV. HEALTH DEPT. (High level filtered extract).

NEW WASTES CONNECT TO EXISTING S+VP. ENSURE SUITABLE FAT/GREASE TRAP OR FILTER IS INSTALLED BEFORE CONNECTION TO S+VP. ALL TO SATISFACTION OF A.V.A.

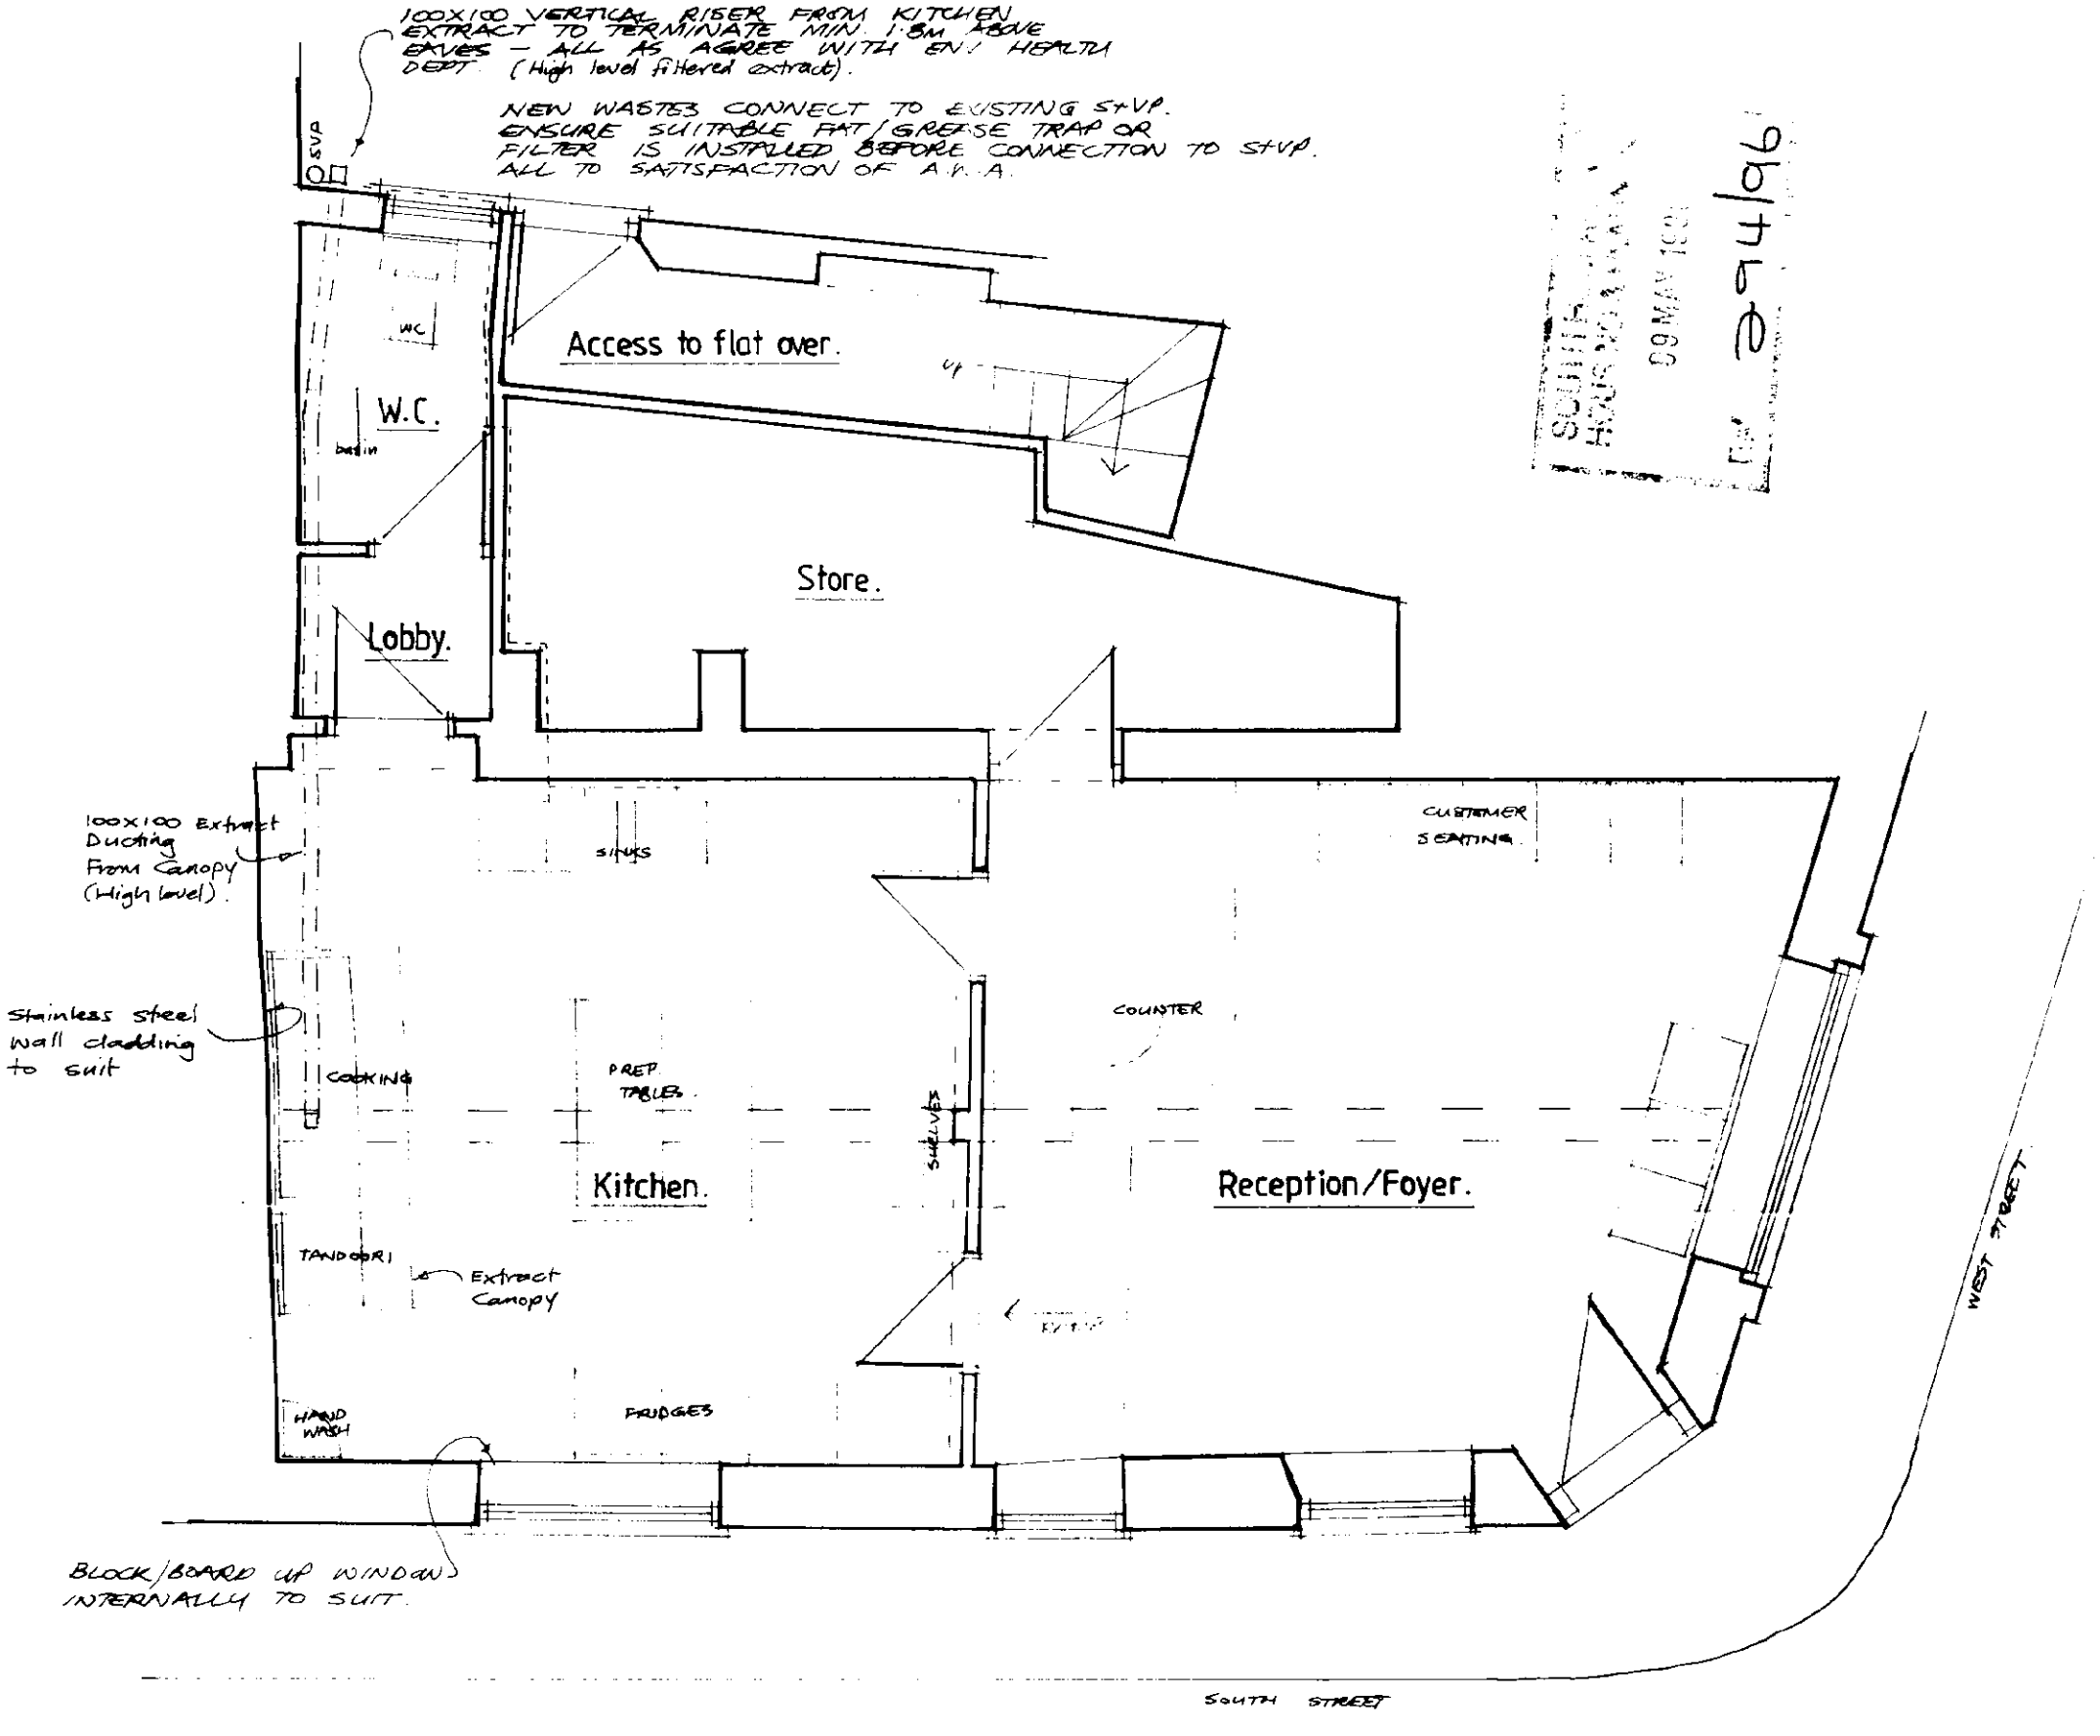

Ref. 0596/96

09 MAY 1996

Proposed Ground Floor Layout.

PROJECT:
Proposed Change of Use to Takeaway at
1 South Street, Crowland for
MR. K. UDDIN.

REVISIONS:

SCALE: 1/50

DATE: MAY 96

DWG N°: KU/0596/01.

DO NOT SCALE PRINTS

© COPYRIGHT 96