



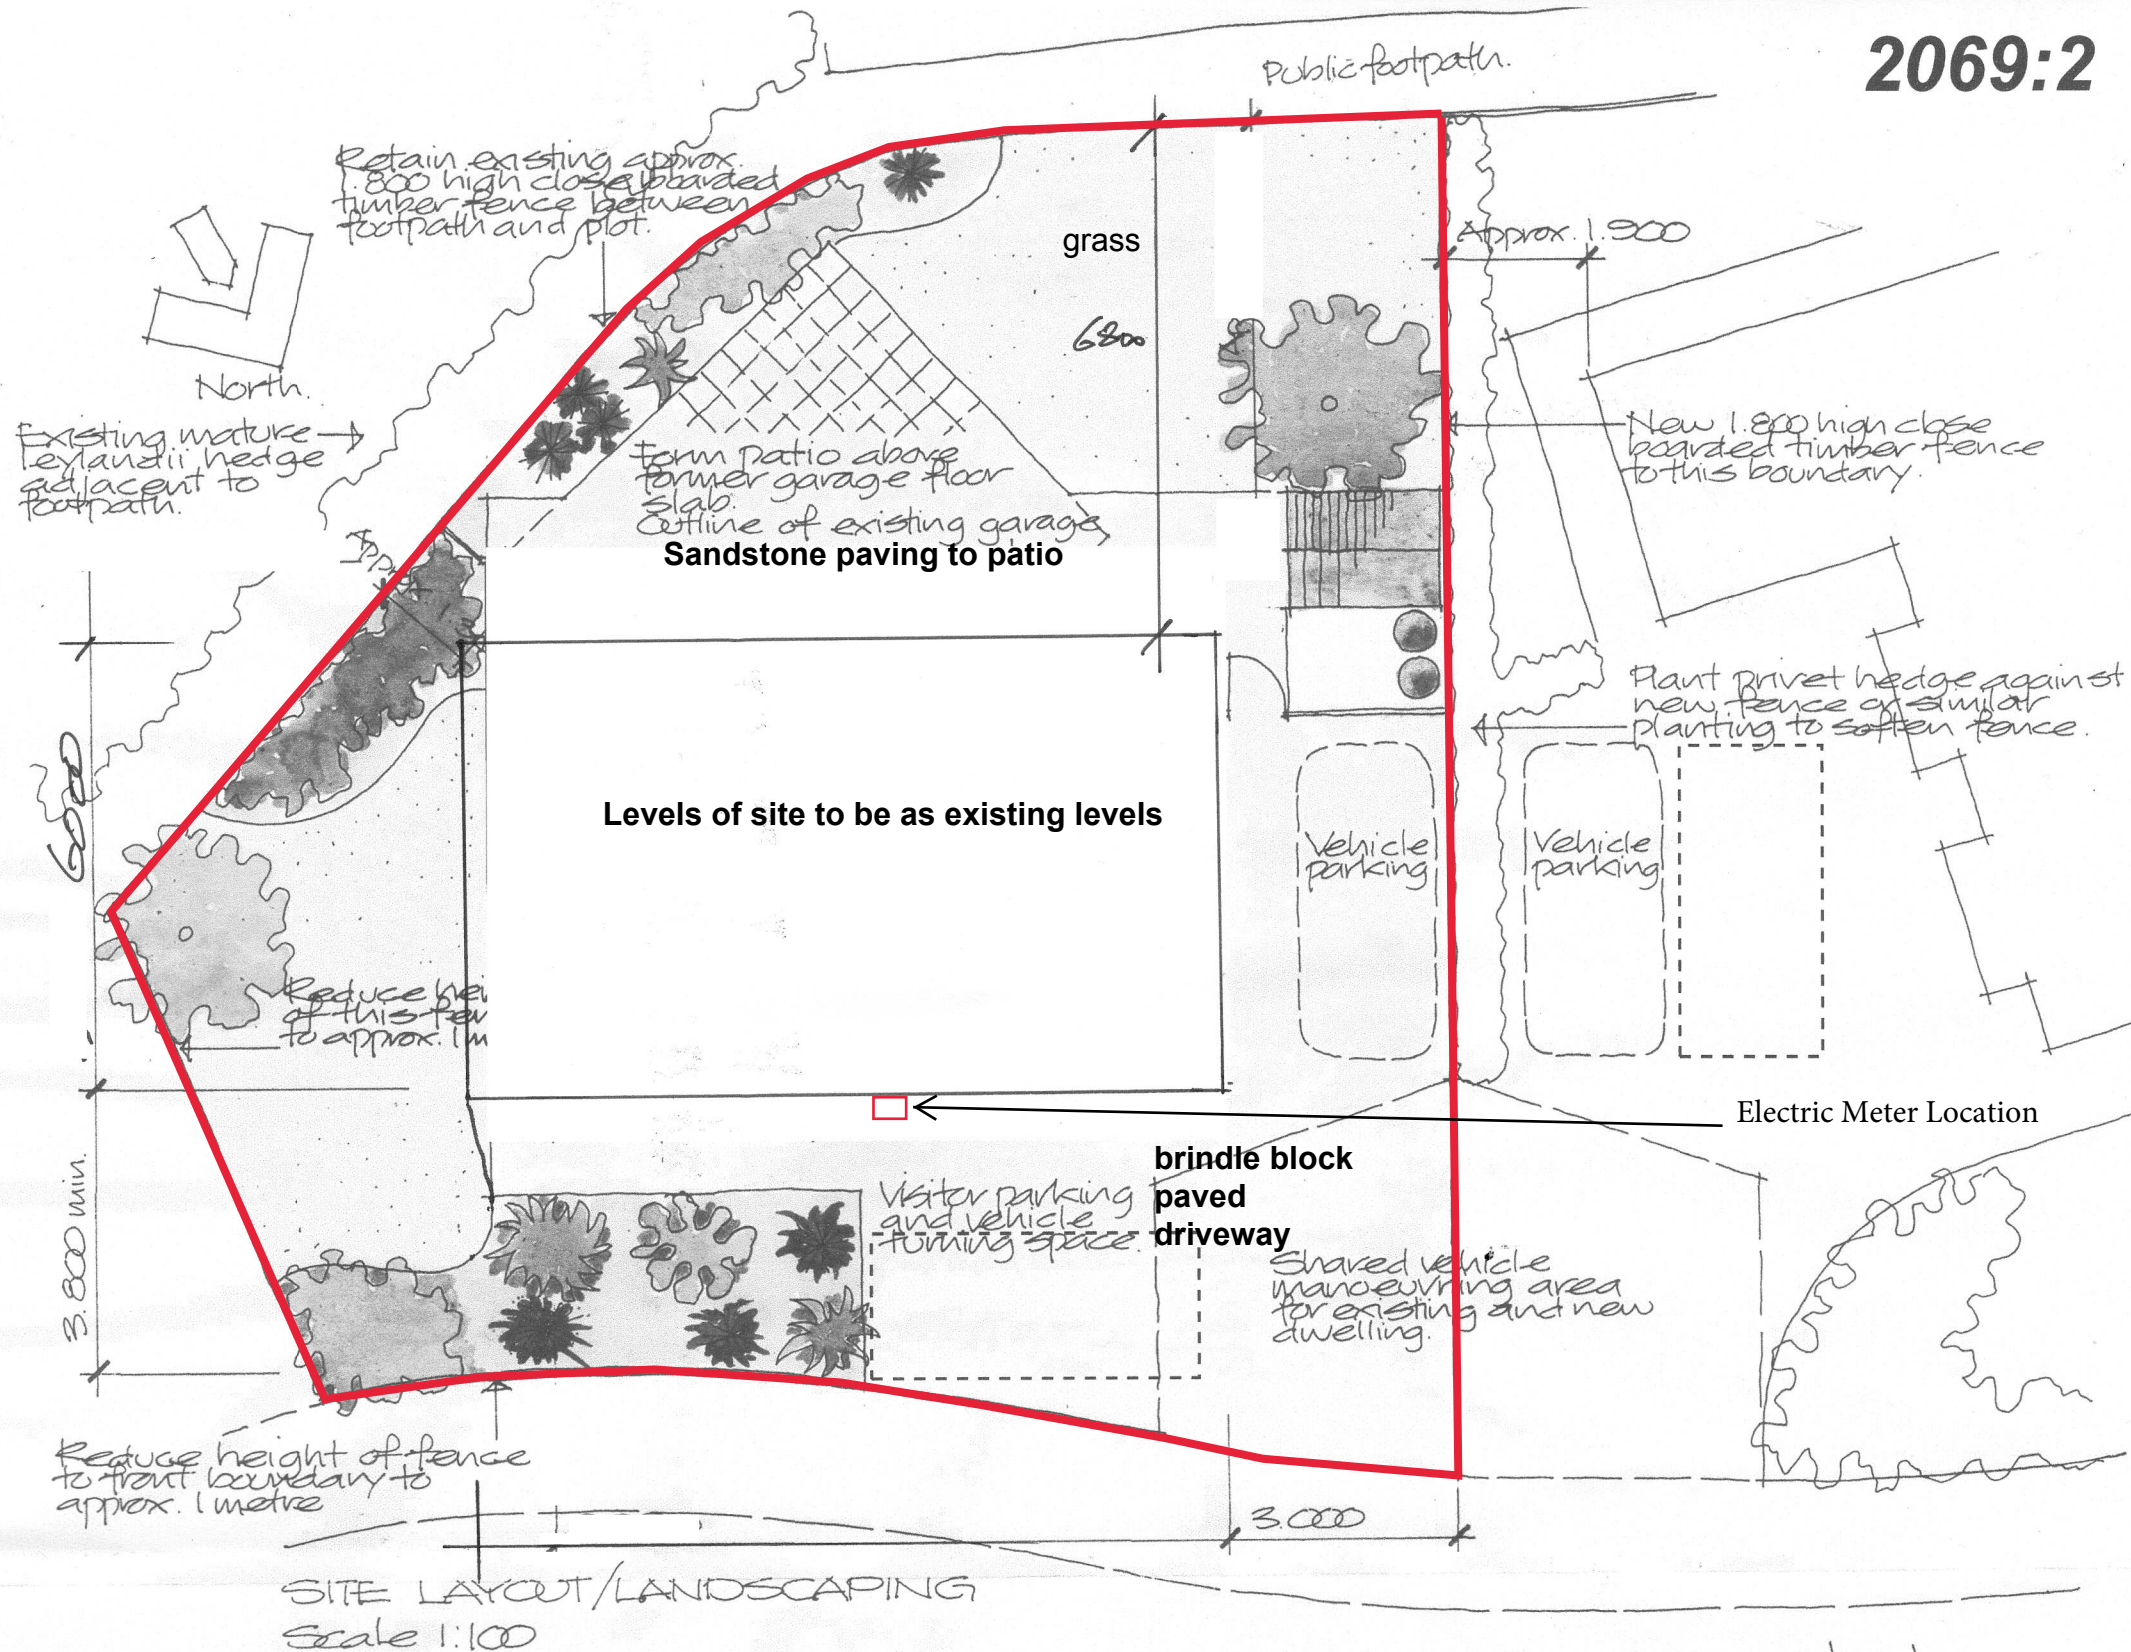

LOCATION PLAN
Scale 1:1250

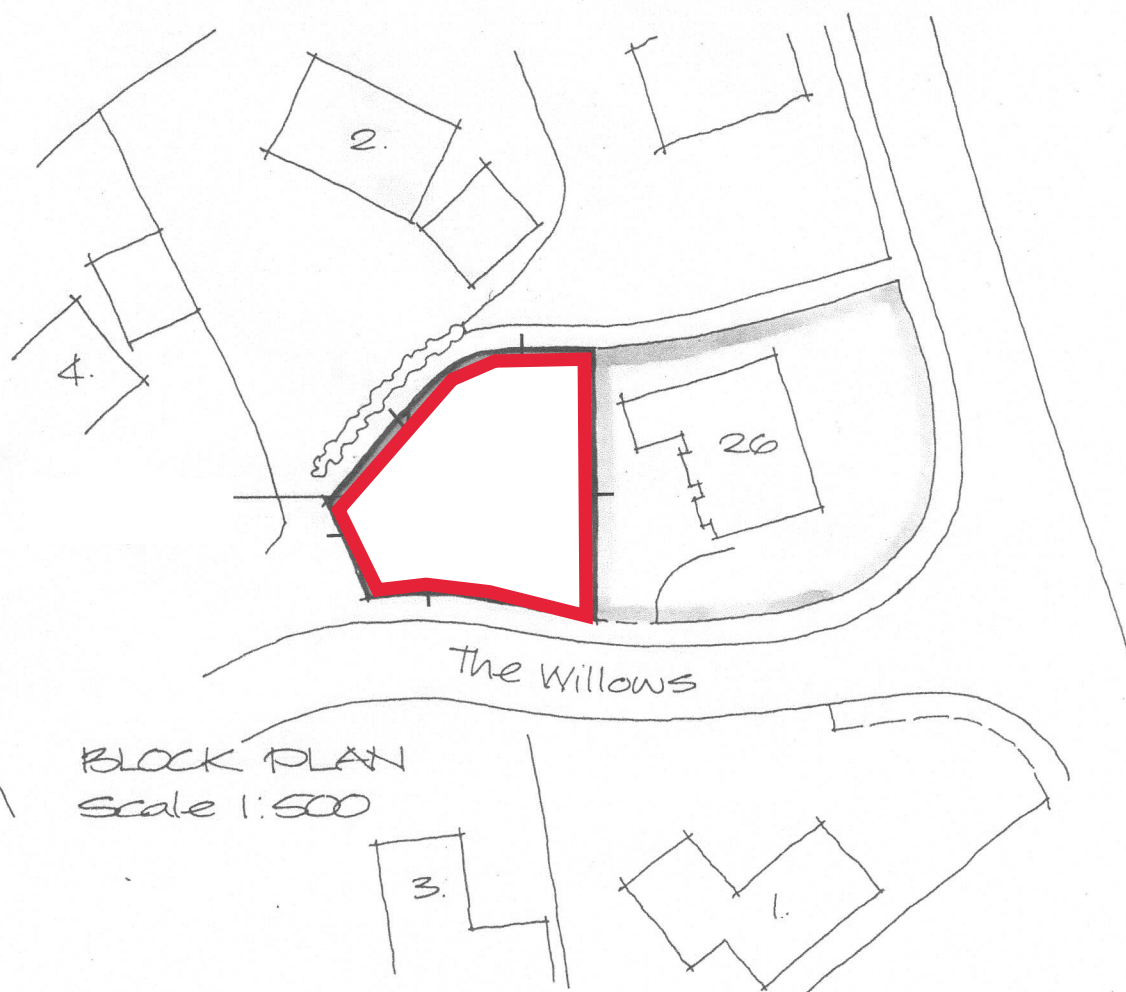

BLOCK PLAN
Scale 1:500