
**Notes**

**Measurements**
All measurements should be checked against on site conditions and any discrepancies should be brought to the attention of the Robert Doughty Consultancy.


**Ordnance Survey Map**
© Crown Copyright 2017. OS Licence No: AR 100010613

**CDM 2015**

This drawing is for illustrative purposes and/or obtaining the relevant planning permission only. It should not be used for construction and accordingly, risk identification under the Construction (Design & Management) Regulations 2015 has not been undertaken.

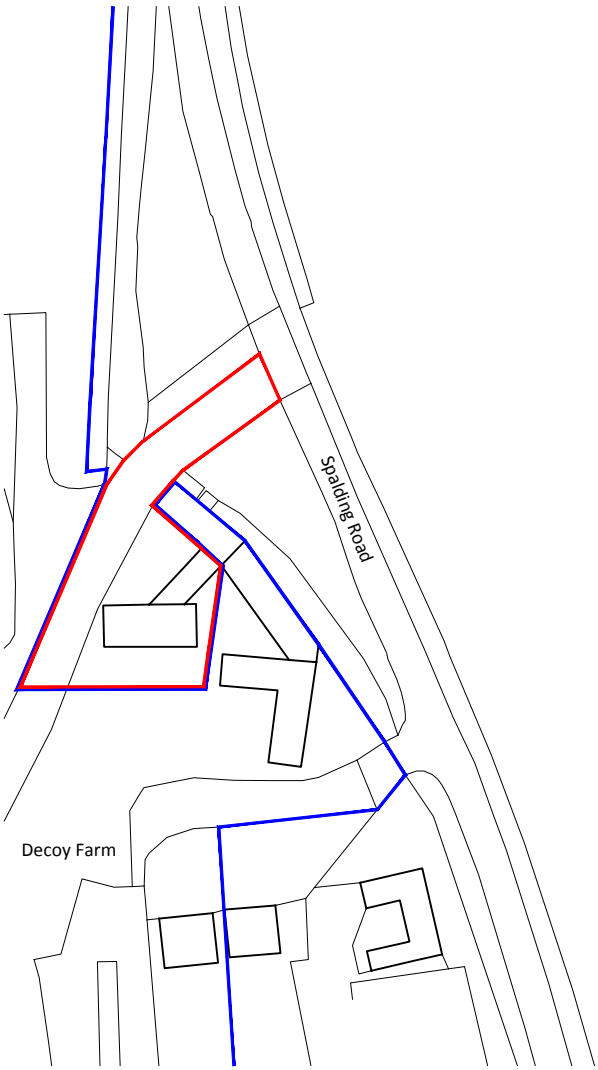


Location Plan

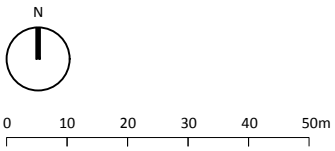


| Rev | By | Notes | Date |
|---|---|---|---|
| | | | |

rdc
Robert Doughty Consultancy
© 32 High Street, Helpringham
Sleaford, Lincolnshire NG34 ORA
Tel: 01529 421646
Fax: 01529 421358
Email: admin@rdc-landplan.co.uk
Web: www.rdc-landplan.co.uk

| | | |
|---|---|---|
| Client: Decoy Holdings Ltd | | |
| Project: Change of Use to Dwelling | | |
| Drawing title: Location Plan | | |
| Drawing No: 1021-5_SK_LP01 | Rev: - | Drawn: GG |
| Scale: 1:1250 @A4 | Date: 02.03.17 | Checked: MD |