
Copyright JKDS Ltd.

Do not scale drawings, except for Planning purposes, request any dimensions required.

Rev.	Date	Details

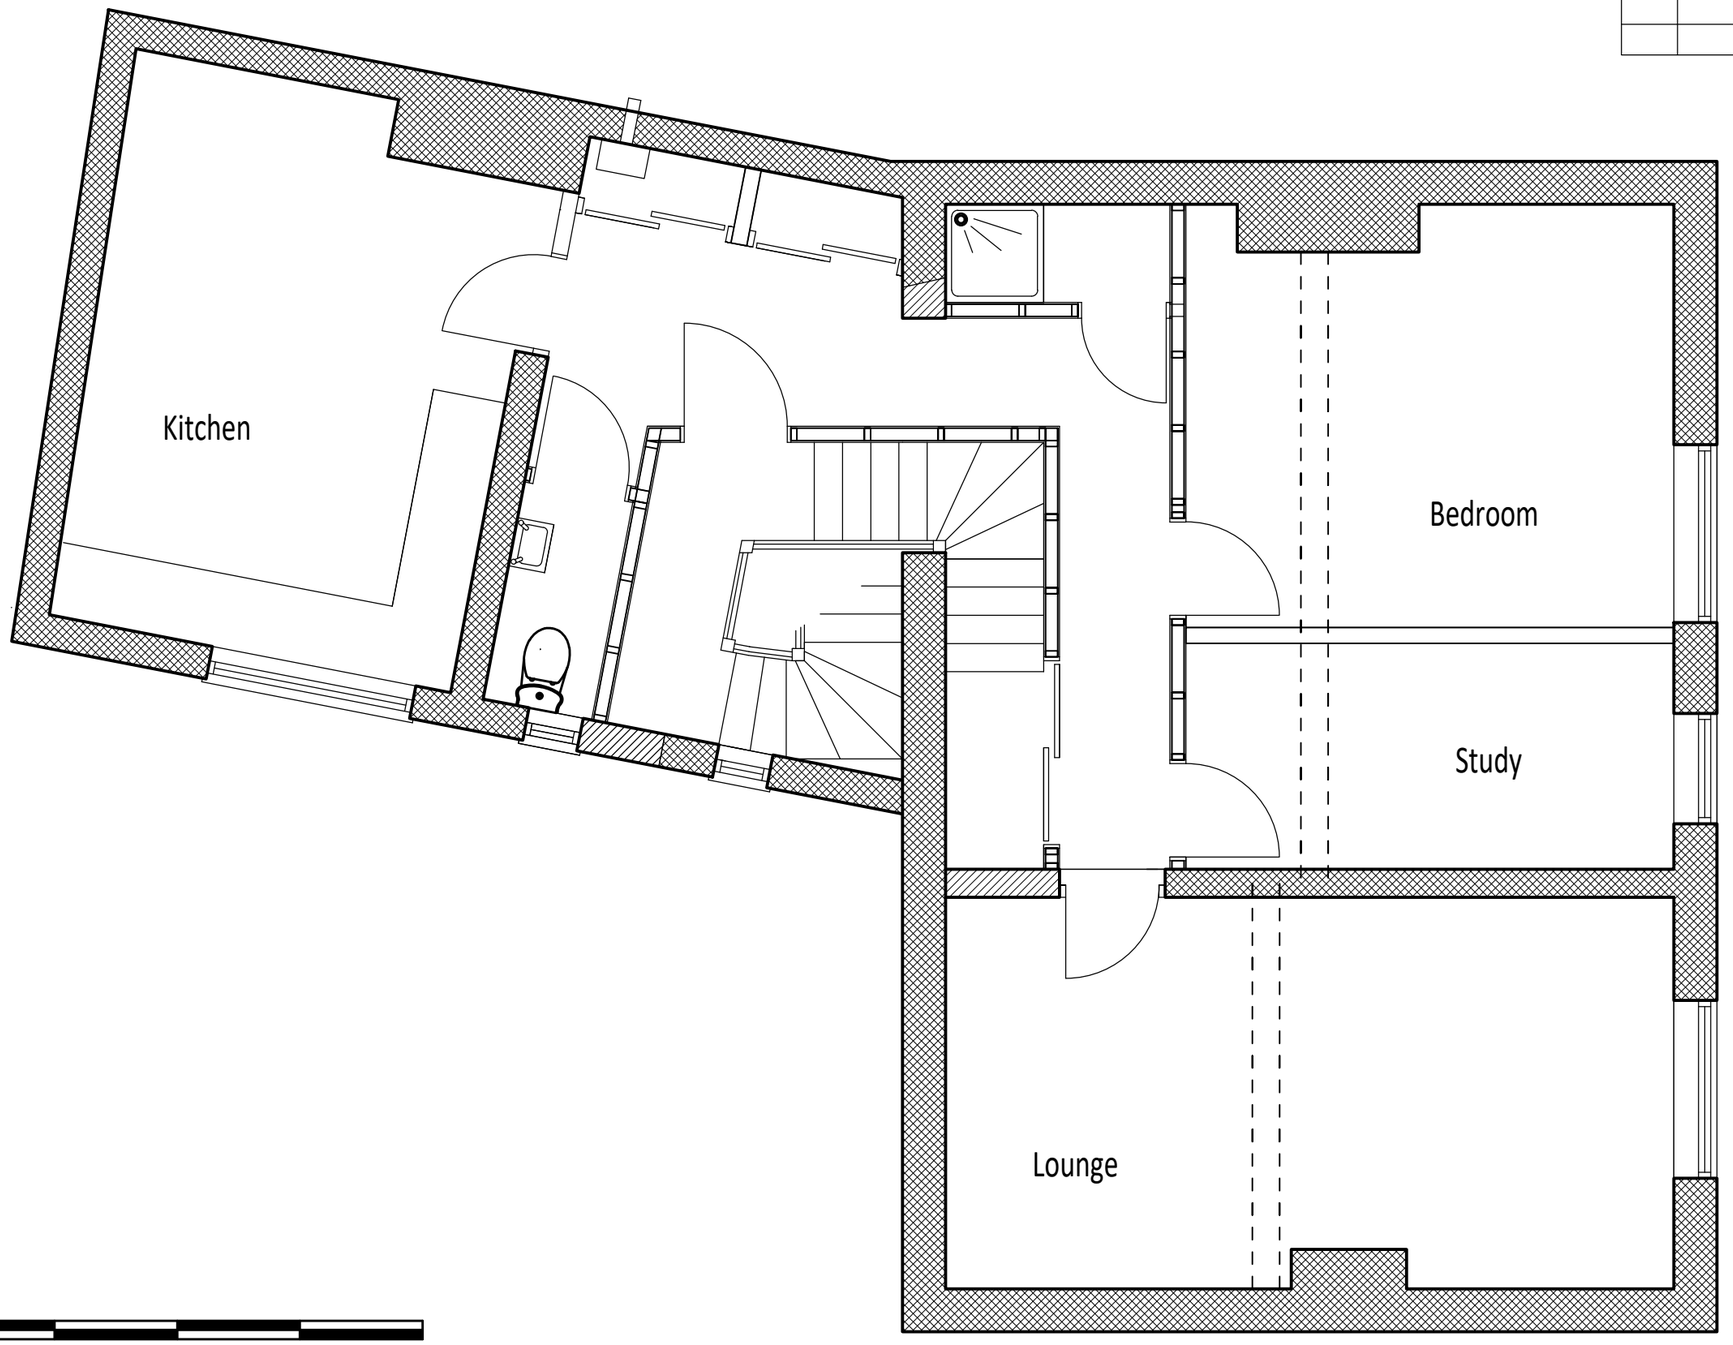



partner LABC

Client:	Proposal:	Scale @ A3	Title
MR. M. CLOUGH	LOFT CONVERSION AT 8a NORTH STREET, CROWLAND	1 : 50	PROPOSED FIRST FLOOR
		Dwg No. 24. 3536. 05	

JANICE KENDRICK DESIGN SERVICES e-mail- jkds@talk21.com tel : 07711 007209