

Copyright JKDS Ltd.

Do not scale drawings, except for Planning purposes, request any dimensions required.

Rev.	Date	Details

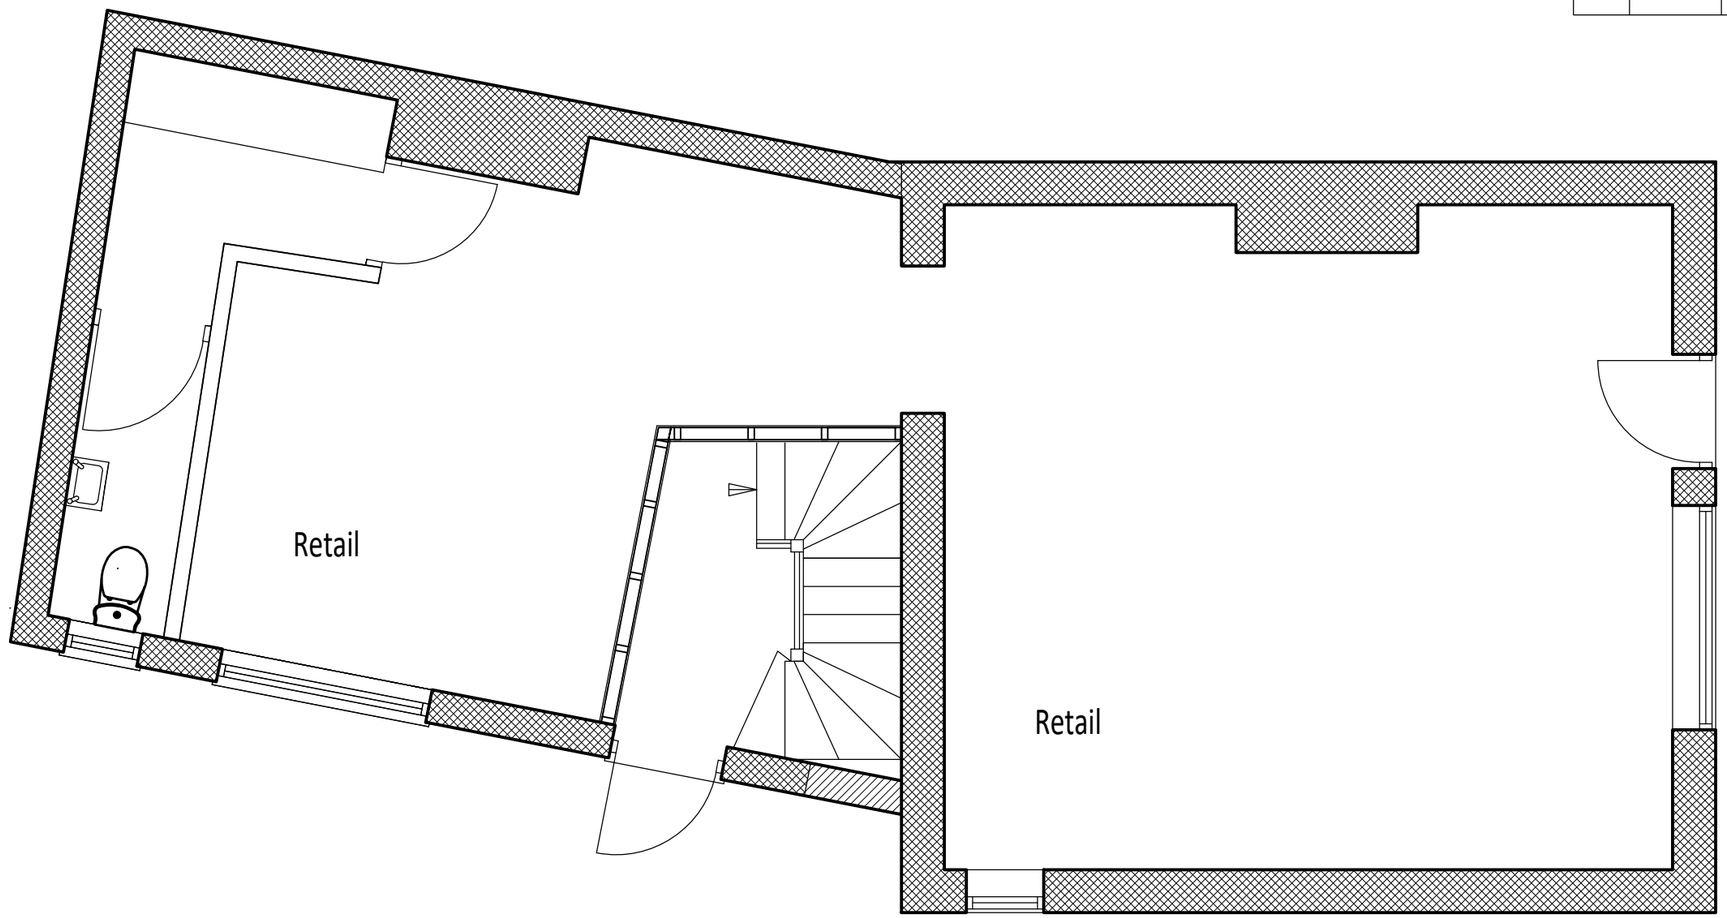

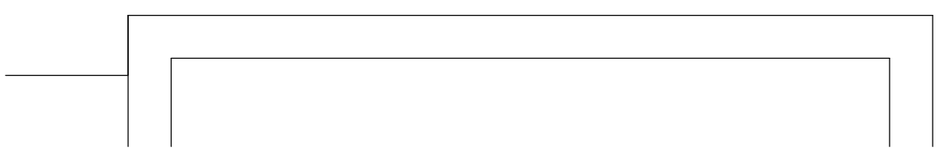



Client: MR. M. CLOUGH	Proposal: LOFT CONVERSION AT 8a NORTH STREET, CROWLAND	Scale @ A3 1 : 50	Title PROPOSED GROUND FLOOR
		Dwg No. 24. 3536. 04	

JANICE KENDRICK DESIGN SERVICES e-mail- jkds@talk21.com tel : 07711 007209